http://www.adultpdf.com
Created by TIFF To PDF trial version, to remove this mark, please register this software.

# A SURVEY OF A TRACT OF LAND IN THE NW 1/4, SECTION 23, T19S, R2W MCPHERSON COUNTY, KANSAS

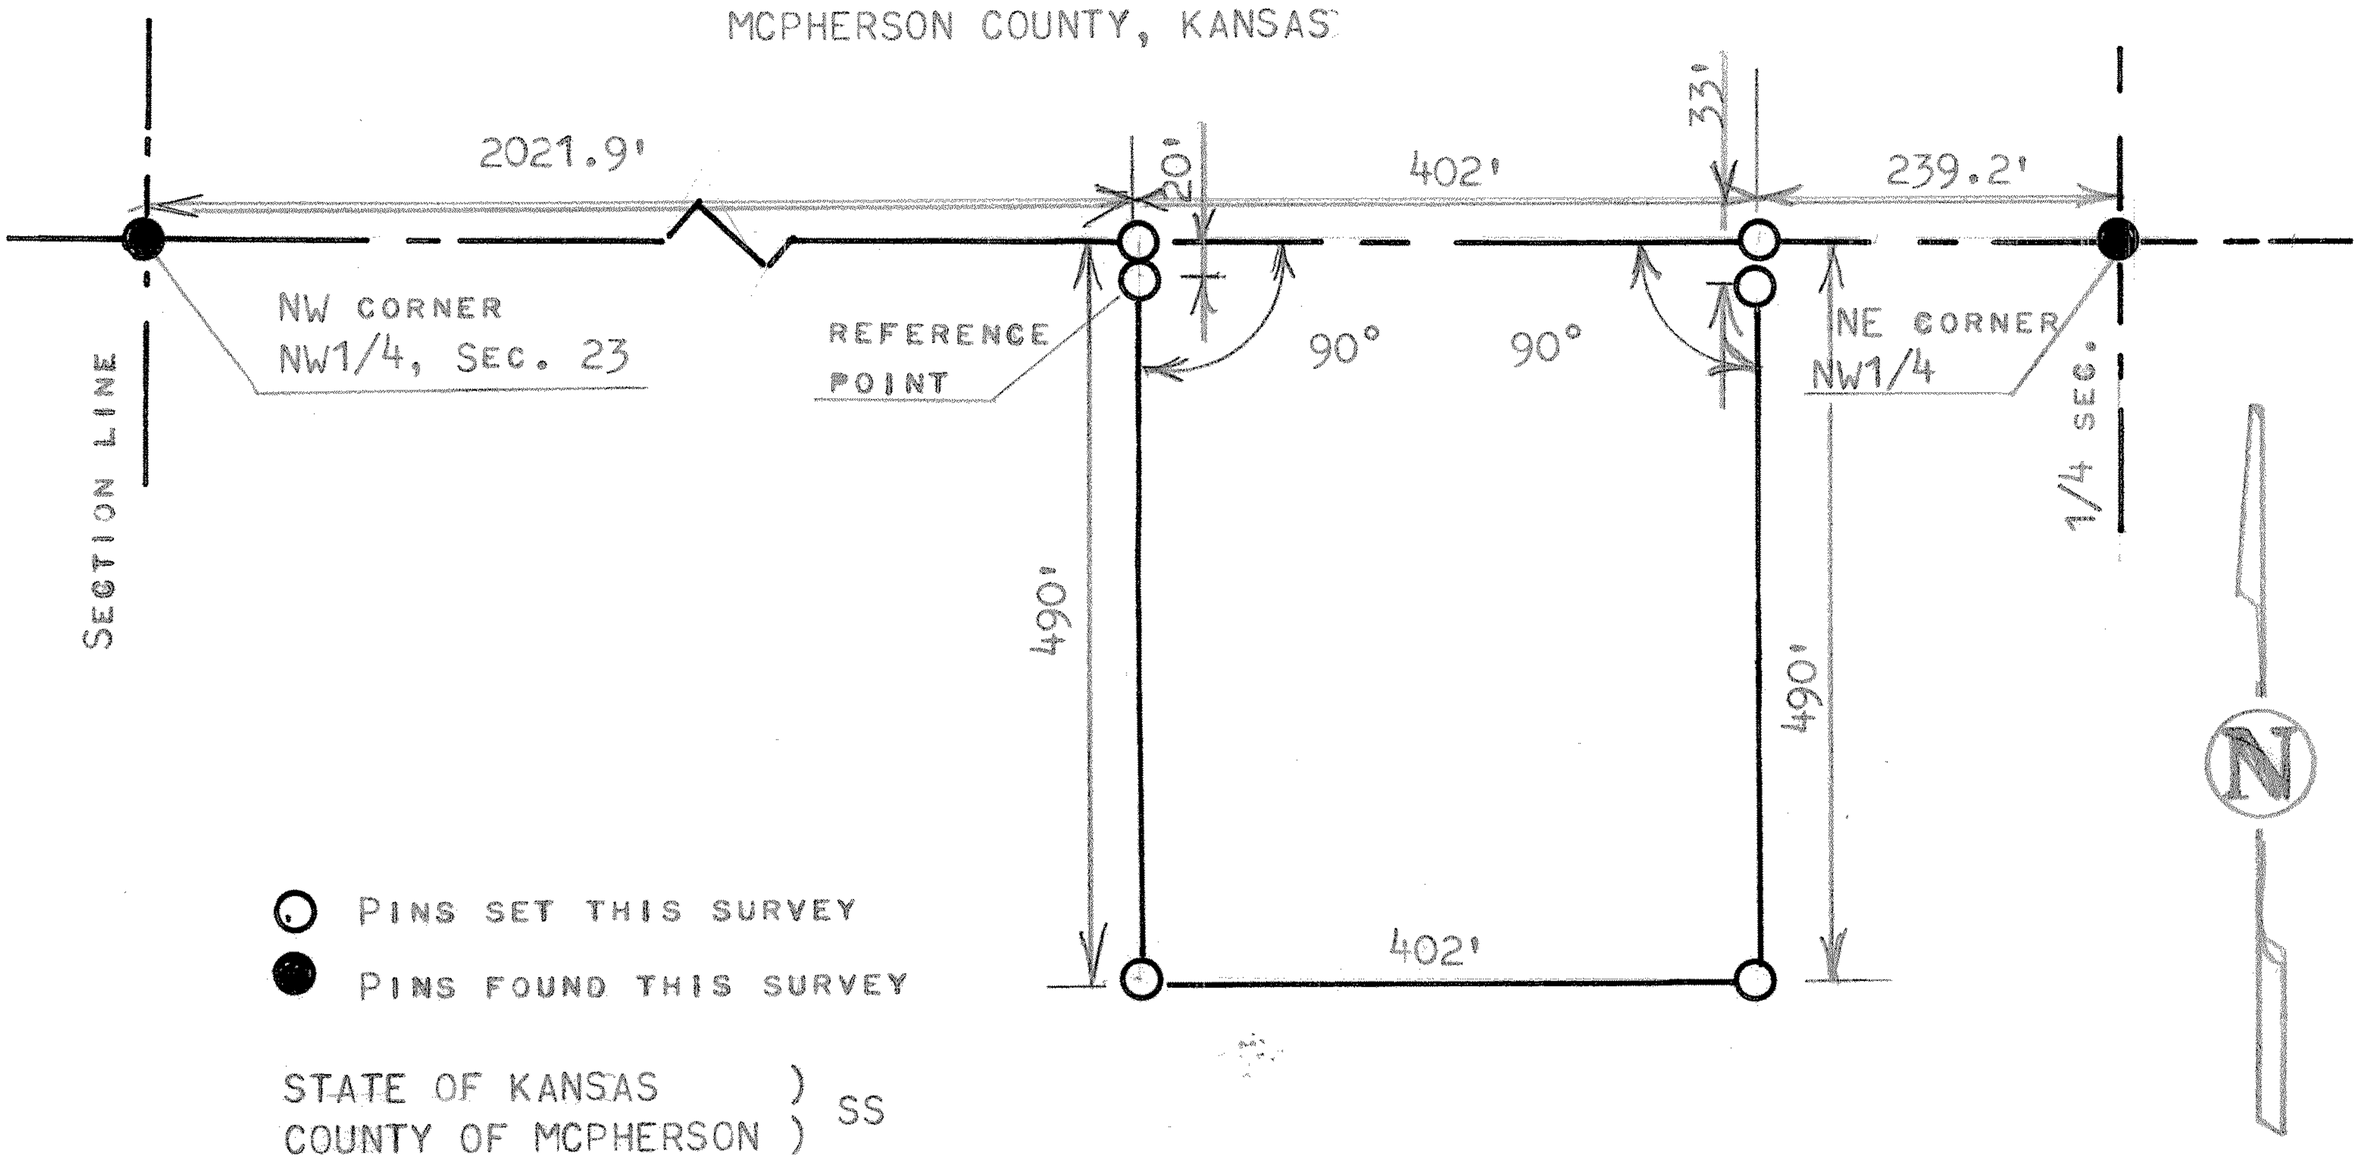


STATE OF KANSAS )
COUNTY OF MCPHERSON ) SS

I, MELVIN FERGUSON, PROFESSIONAL ENGINEER OF THE STATE OF KANSAS DO HEREBY CERTIFY THAT UNDER MY SUPERVISION A SURVEY WAS MADE OF A TRACT OF LAND IN THE NW1/4, SECTION 23, T19S, R2W OF THE 6TH P.M. AND DESCRIBED AS FOLLOWS;

COMMENCING AT THE NW CORNER OF THE NW1/4, SECTION 23, T19S, R2W; THENCE EAST ON SECTION LINE 2021.9 FEET FOR PLACE OF BEGINNING; THENCE CONTINUING EAST ON SECTION LINE 402.0 FEET; THENCE RIGHT ANGLE SOUTH 490 FEET; THENCE WEST PARALLEL WITH SECTION LINE 402.0 FEET; THENCE NORTH TO SECTION LINE 490.0 FEET AND TO PLACE OF BEGINNING, SAID TRACT OF LAND CONTAINS 4.52 ACRES MORE OR LESS, AND THAT THE ACCOMPANYING PLAT IS A TRUE EXHIBIT OF SAID SURVEY AS FAR AS IT IS KNOWN TO ME.
SURVEY CALLED FOR BY AARON KOEHN

SIGNED THIS 7th DAY OF SEPTEMBER, 1983

Melvin Ferguson
MELVIN FERGUSON
PROFESSIONAL ENGINEER
MCPHERSON, KANSAS

MELVIN V. FERGUSON
LICENSED
6772
KANSAS
PROFESSIONAL ENGINEER