http://www.adultpdf.com
Created by TIFF To PDF trial version, to remove this mark, please register this software.

A SURVEY OF A TRACT OF LAND IN THE NE1/4, SECTION 25, T19S R2W MCPHERSON COUNTY, KANSAS

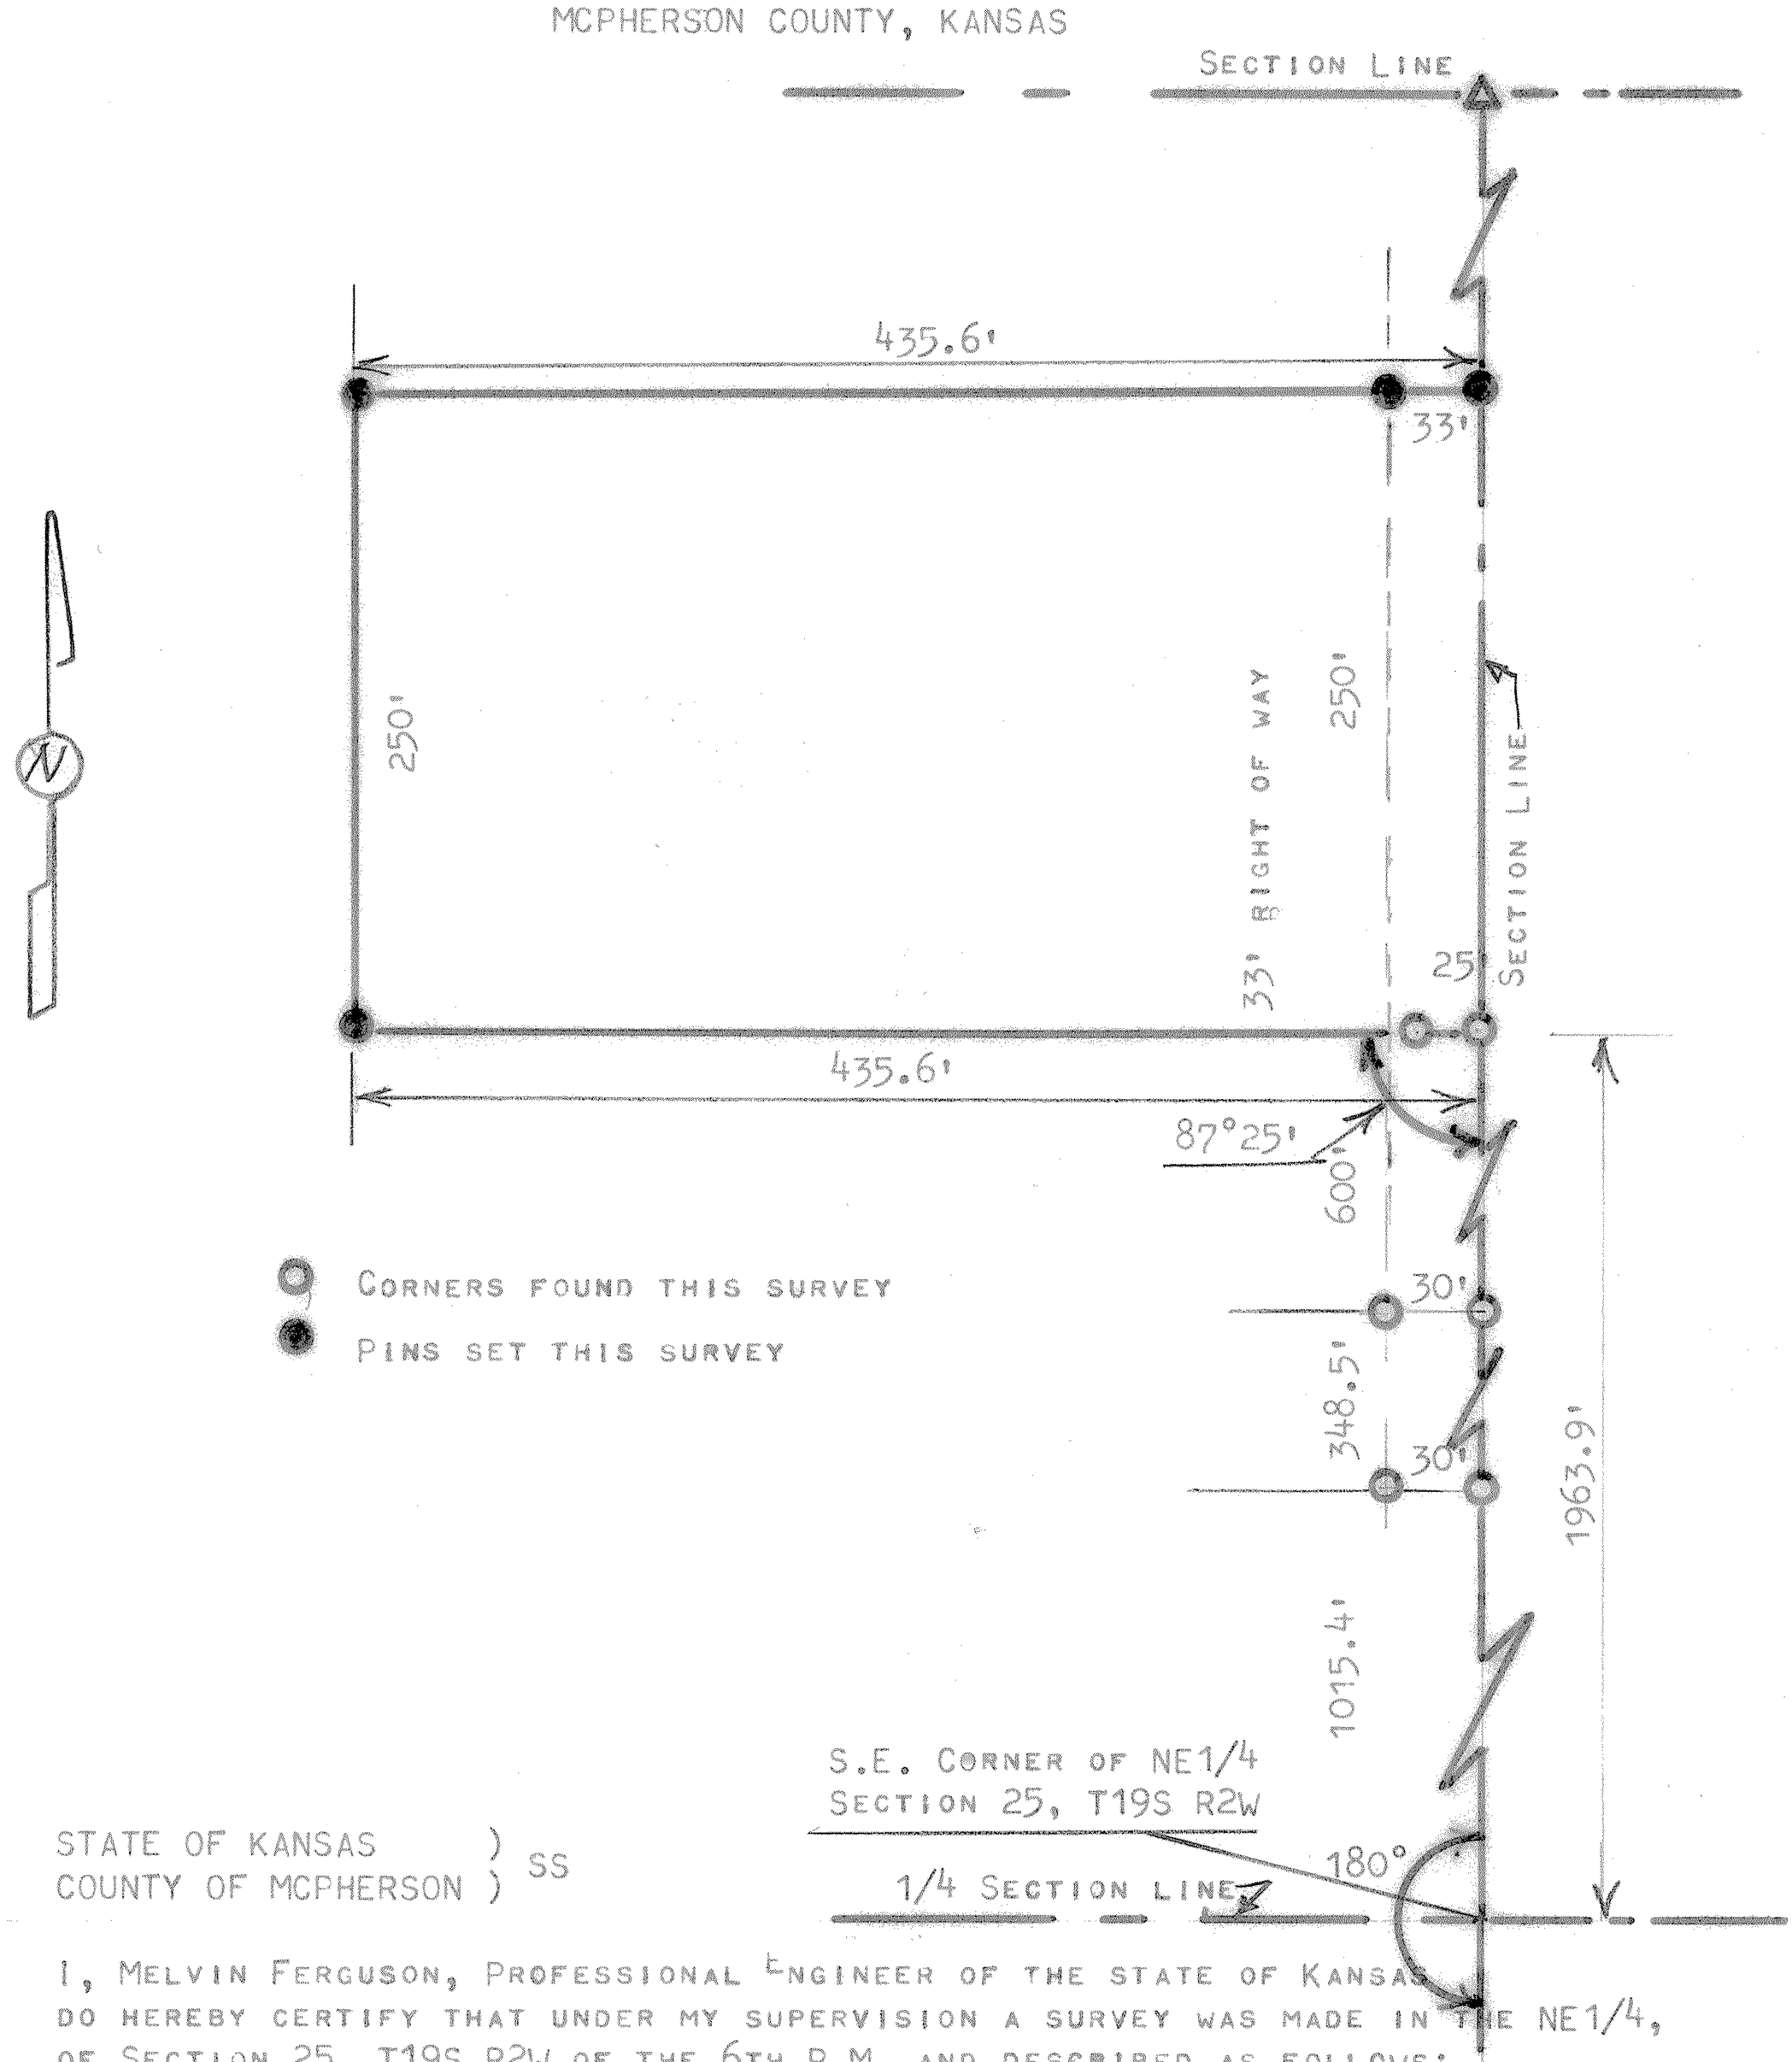

STATE OF KANSAS)
COUNTY OF MCPHERSON) SS

I, MELVIN FERGUSON, PROFESSIONAL ENGINEER OF THE STATE OF KANSAS DO HEREBY CERTIFY THAT UNDER MY SUPERVISION A SURVEY WAS MADE IN THE NE1/4, OF SECTION 25, T19S R2W OF THE 6TH P.M. AND DESCRIBED AS FOLLOWS; BEGINNING 1963.9 FEET NORTH OF THE S.E. CORNER OF THE SAID NE1/4; THENCE WEST AT AN EXTERIOR ANGLE OF 87°25' A DISTANCE OF 435.6 FEET; THENCE NORTH PARALLEL WITH SECTION LINE 250 FEET; THENCE EAST TO SECTION LINE 435.6 FEET; THENCE SOUTH ON SECTION LINE 250 FEET AND TO PLACE OF BEGINNING. THE LAND HEREIN DESCRIBED CONTAINS 2.5 ACRES MORE OR LESS AND THE ABOVE PLAT IS A TRUE EXHIBIT OF SAID SURVEY AS FAR AS IT IS KNOWN TO ME.

SURVEY CALLED FOR BY DAVID PLILER

SIGNED THIS DAY OF APRIL 16th, 1980

MELVIN FERGUSON
PROFESSIONAL ENGINEER
MCPHERSON, KANSAS

MELVIN V. FERGUSON
LICENSED
6772
KANSAS
PROFESSIONAL ENGINEER