http://www.adultpdf.com
Created by TIFF To PDF trial version, to remove this mark, please register this software.

A SURVEY IN THE SW 1/4
Section 26 - T 19 S - R 2 W

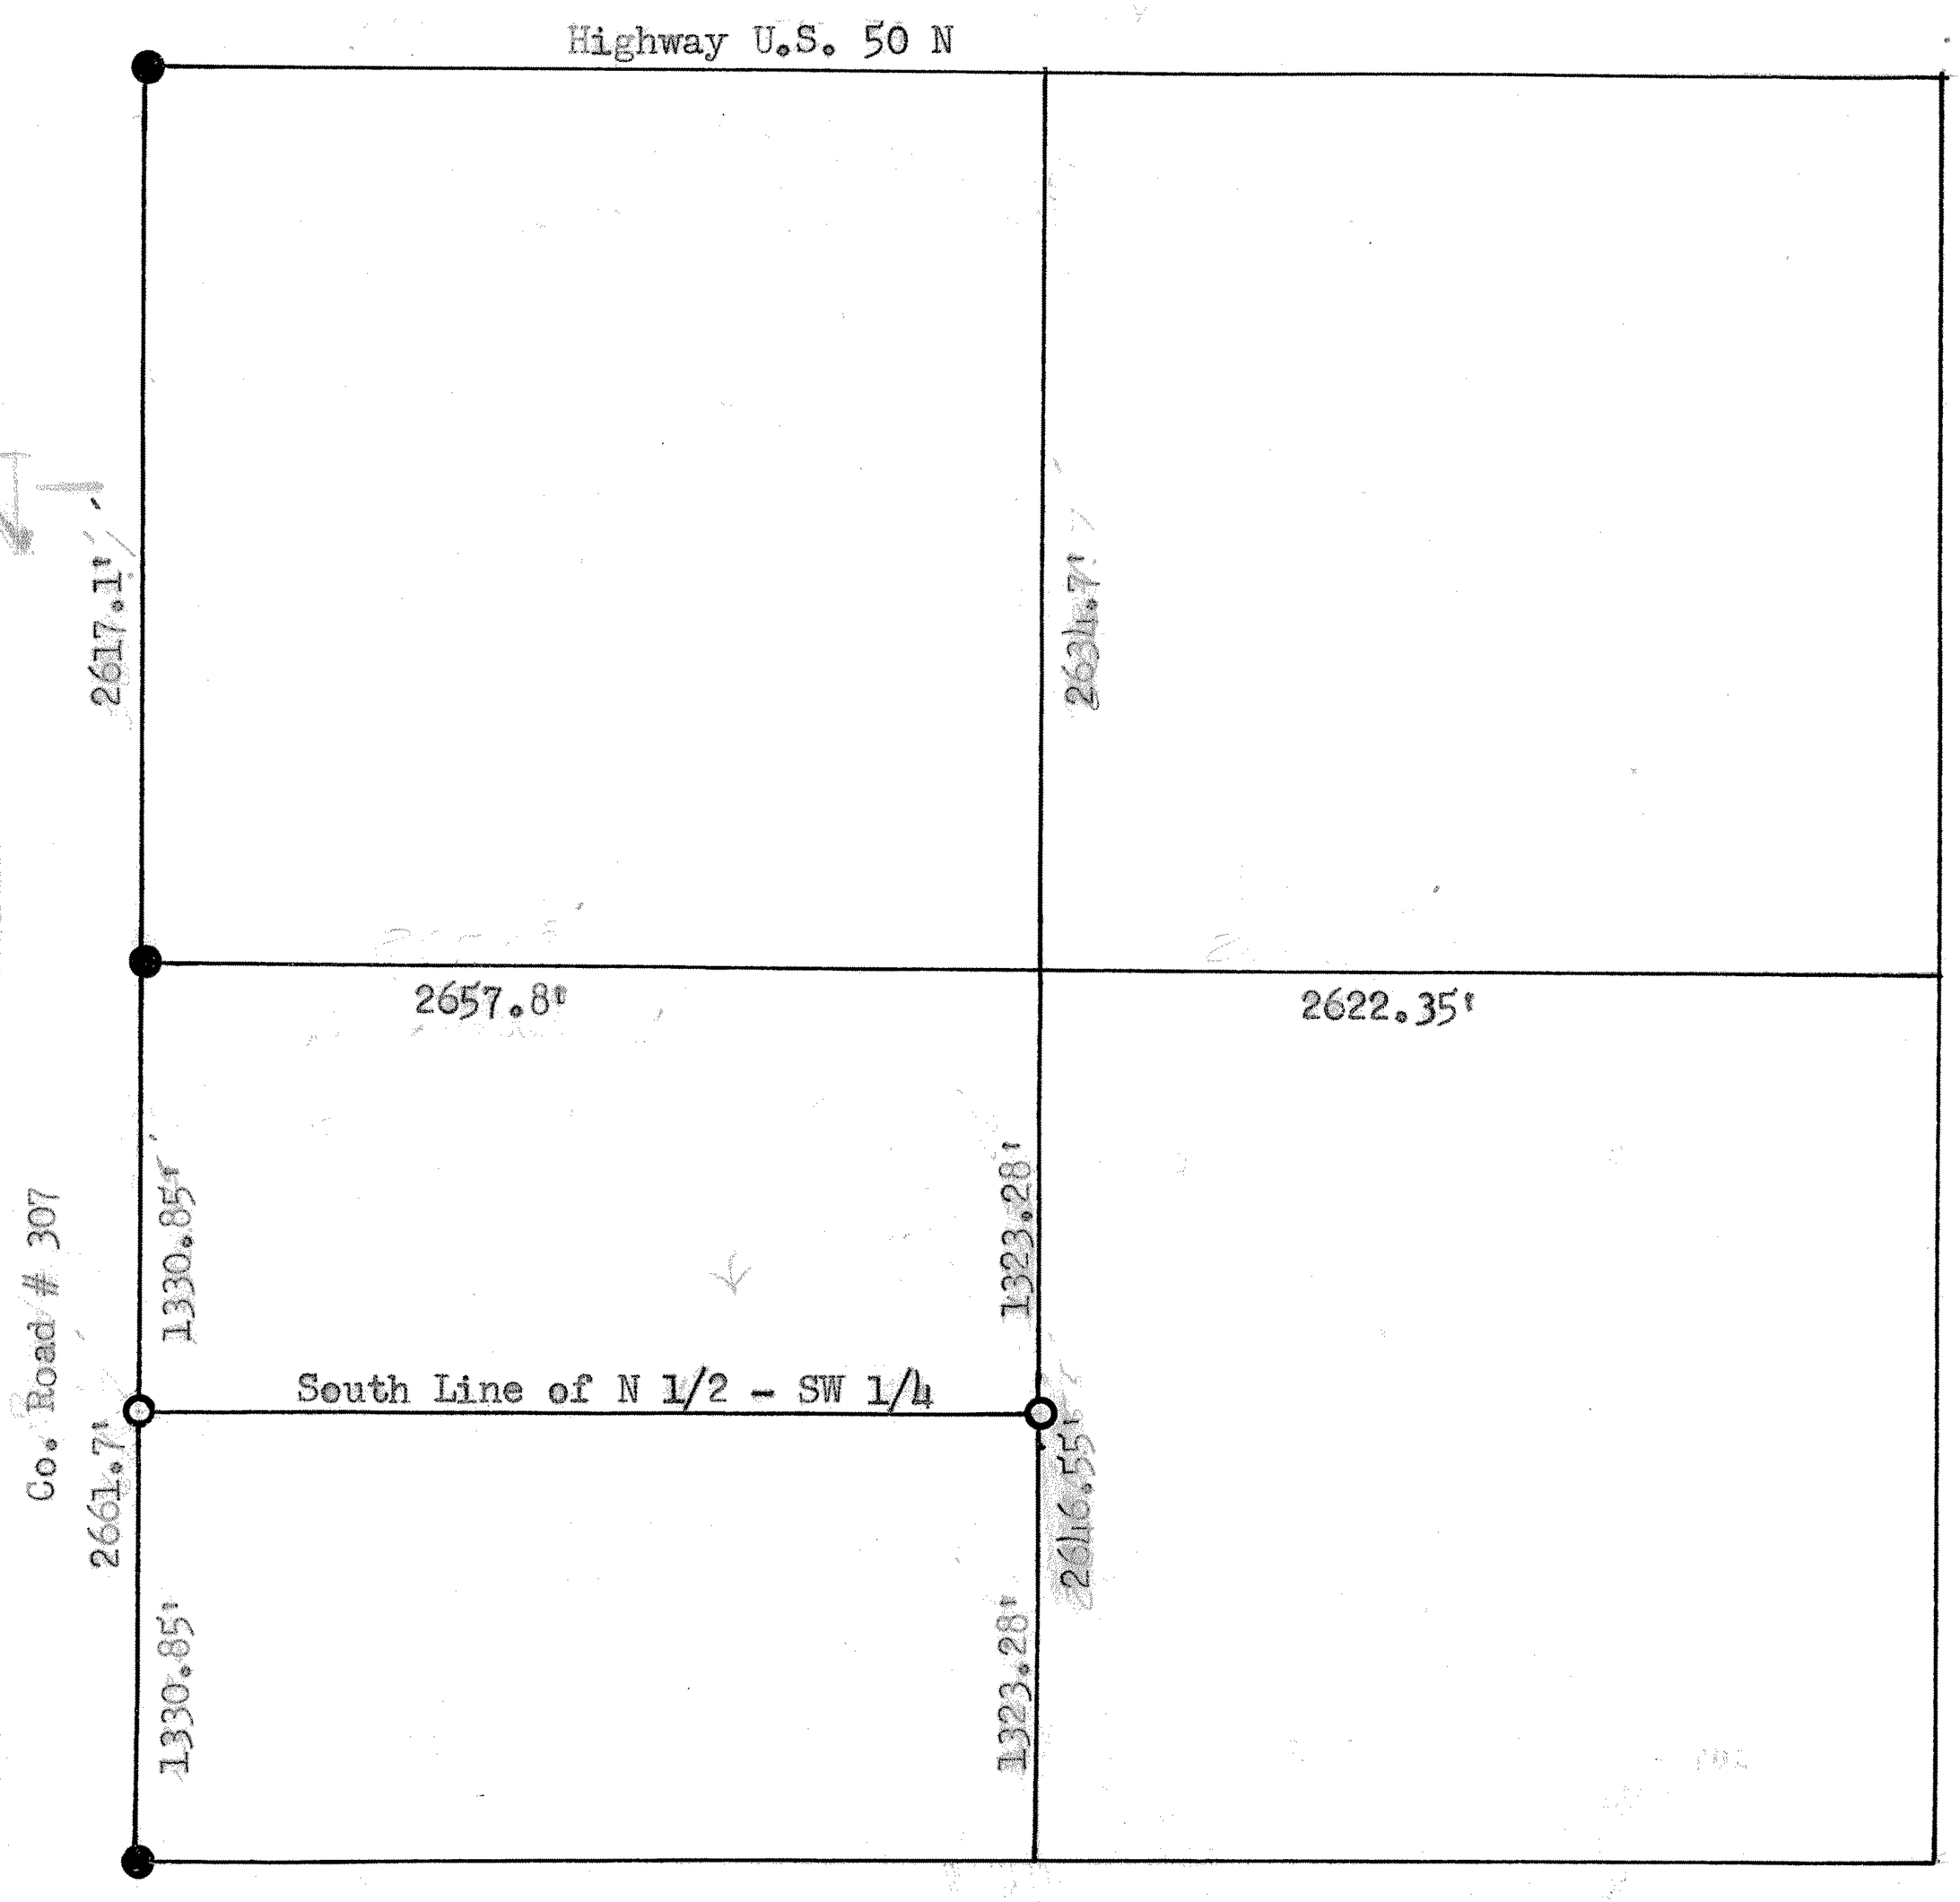

● Pins From Previous Survey

○ Pins set on this Survey

County of McPherson)
State of Kansas) SS

I, Francis D. Wagner, County Engineer of McPherson County, do hereby certify that I did cause to be done on the 15th day of March 1955, a Survey of the SW 1/4 of Section 26-T 19 S-R 2 W of 6th P.M. described as follows:

Survey requested was to determine the South line of N 1/2 - SW 1/4 Section 26-T 19 S-R 2 W of 6th P.M.

and that accompanying plat is a true exhibit of said survey.

Francis D. Wagner
County Engineer
McPherson County

D.F.C.

MICROFILM