http://www.adultpdf.com
Created by TIFF To PDF trial version, to remove this mark, please register this software.

SURVEY IN THE NW¼ SECTION
26-T19S-R2W

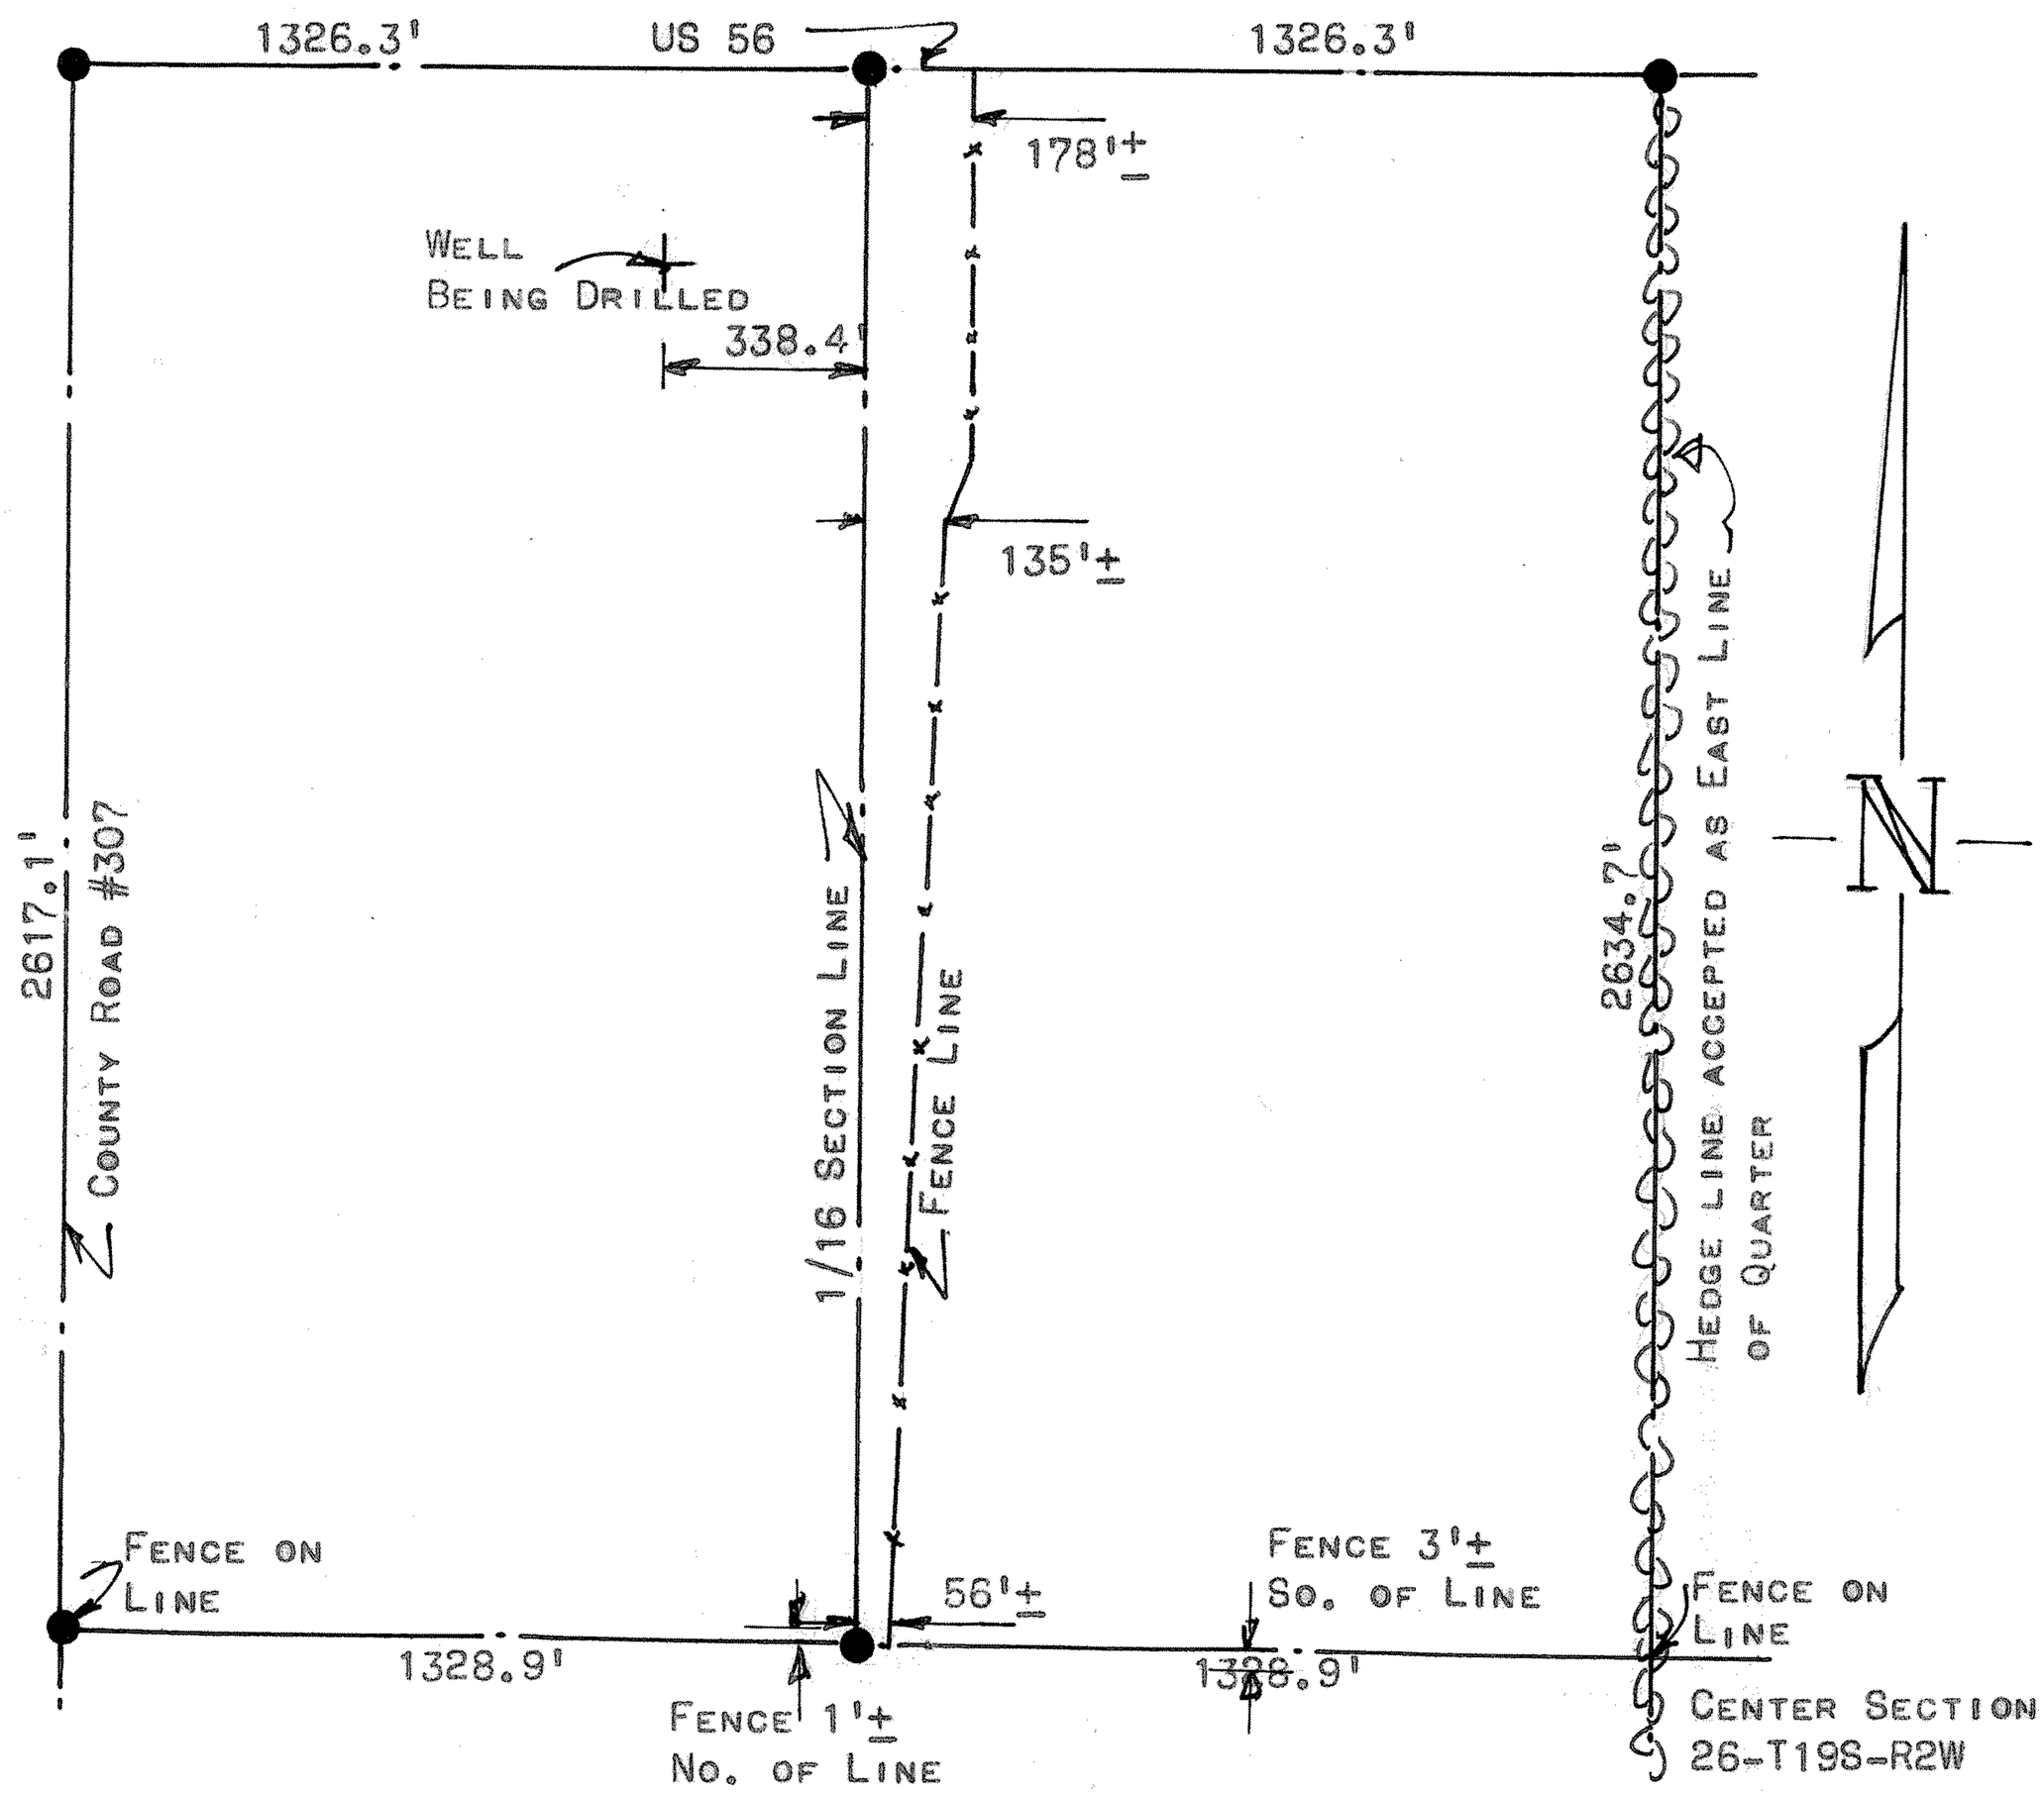

● PINS FROM PREVIOUS SURVEY

STATE OF KANSAS)
COUNTY OF McPHERSON) SS

I FRANCIS D. WAGNER, COUNTY ENGINEER OF McPHERSON COUNTY, KANSAS, DO HEREBY CERTIFY THAT I DID CAUSE TO BE DONE ON THE 14TH DAY OF OCTOBER 1957, A SURVEY TO DETERMINE THE LOCATION OF A WELL BEING DRILLED AND THE LOCATION OF THE WEST AND SOUTH LINES OF THE EAST HALF OF THE NW¼ SECTION 26, T19S, R2W AND THAT THE ACCOMPANYING PLAT IS A TRUE EXHIBIT OF SAID SURVEY.

Francis D. Wagner
FRANCIS D. WAGNER
COUNTY ENGINEER
McPHERSON COUNTY

16 OCTOBER, 1957

MICROFILM