http://www.adultpdf.com
Created by TIFF To PDF trial version, to remove this mark, please register this software.

NW 1/4 Section 29-T19S-R2W
McPherson County, Kansas
Paul Koeh, Galva Kansas.

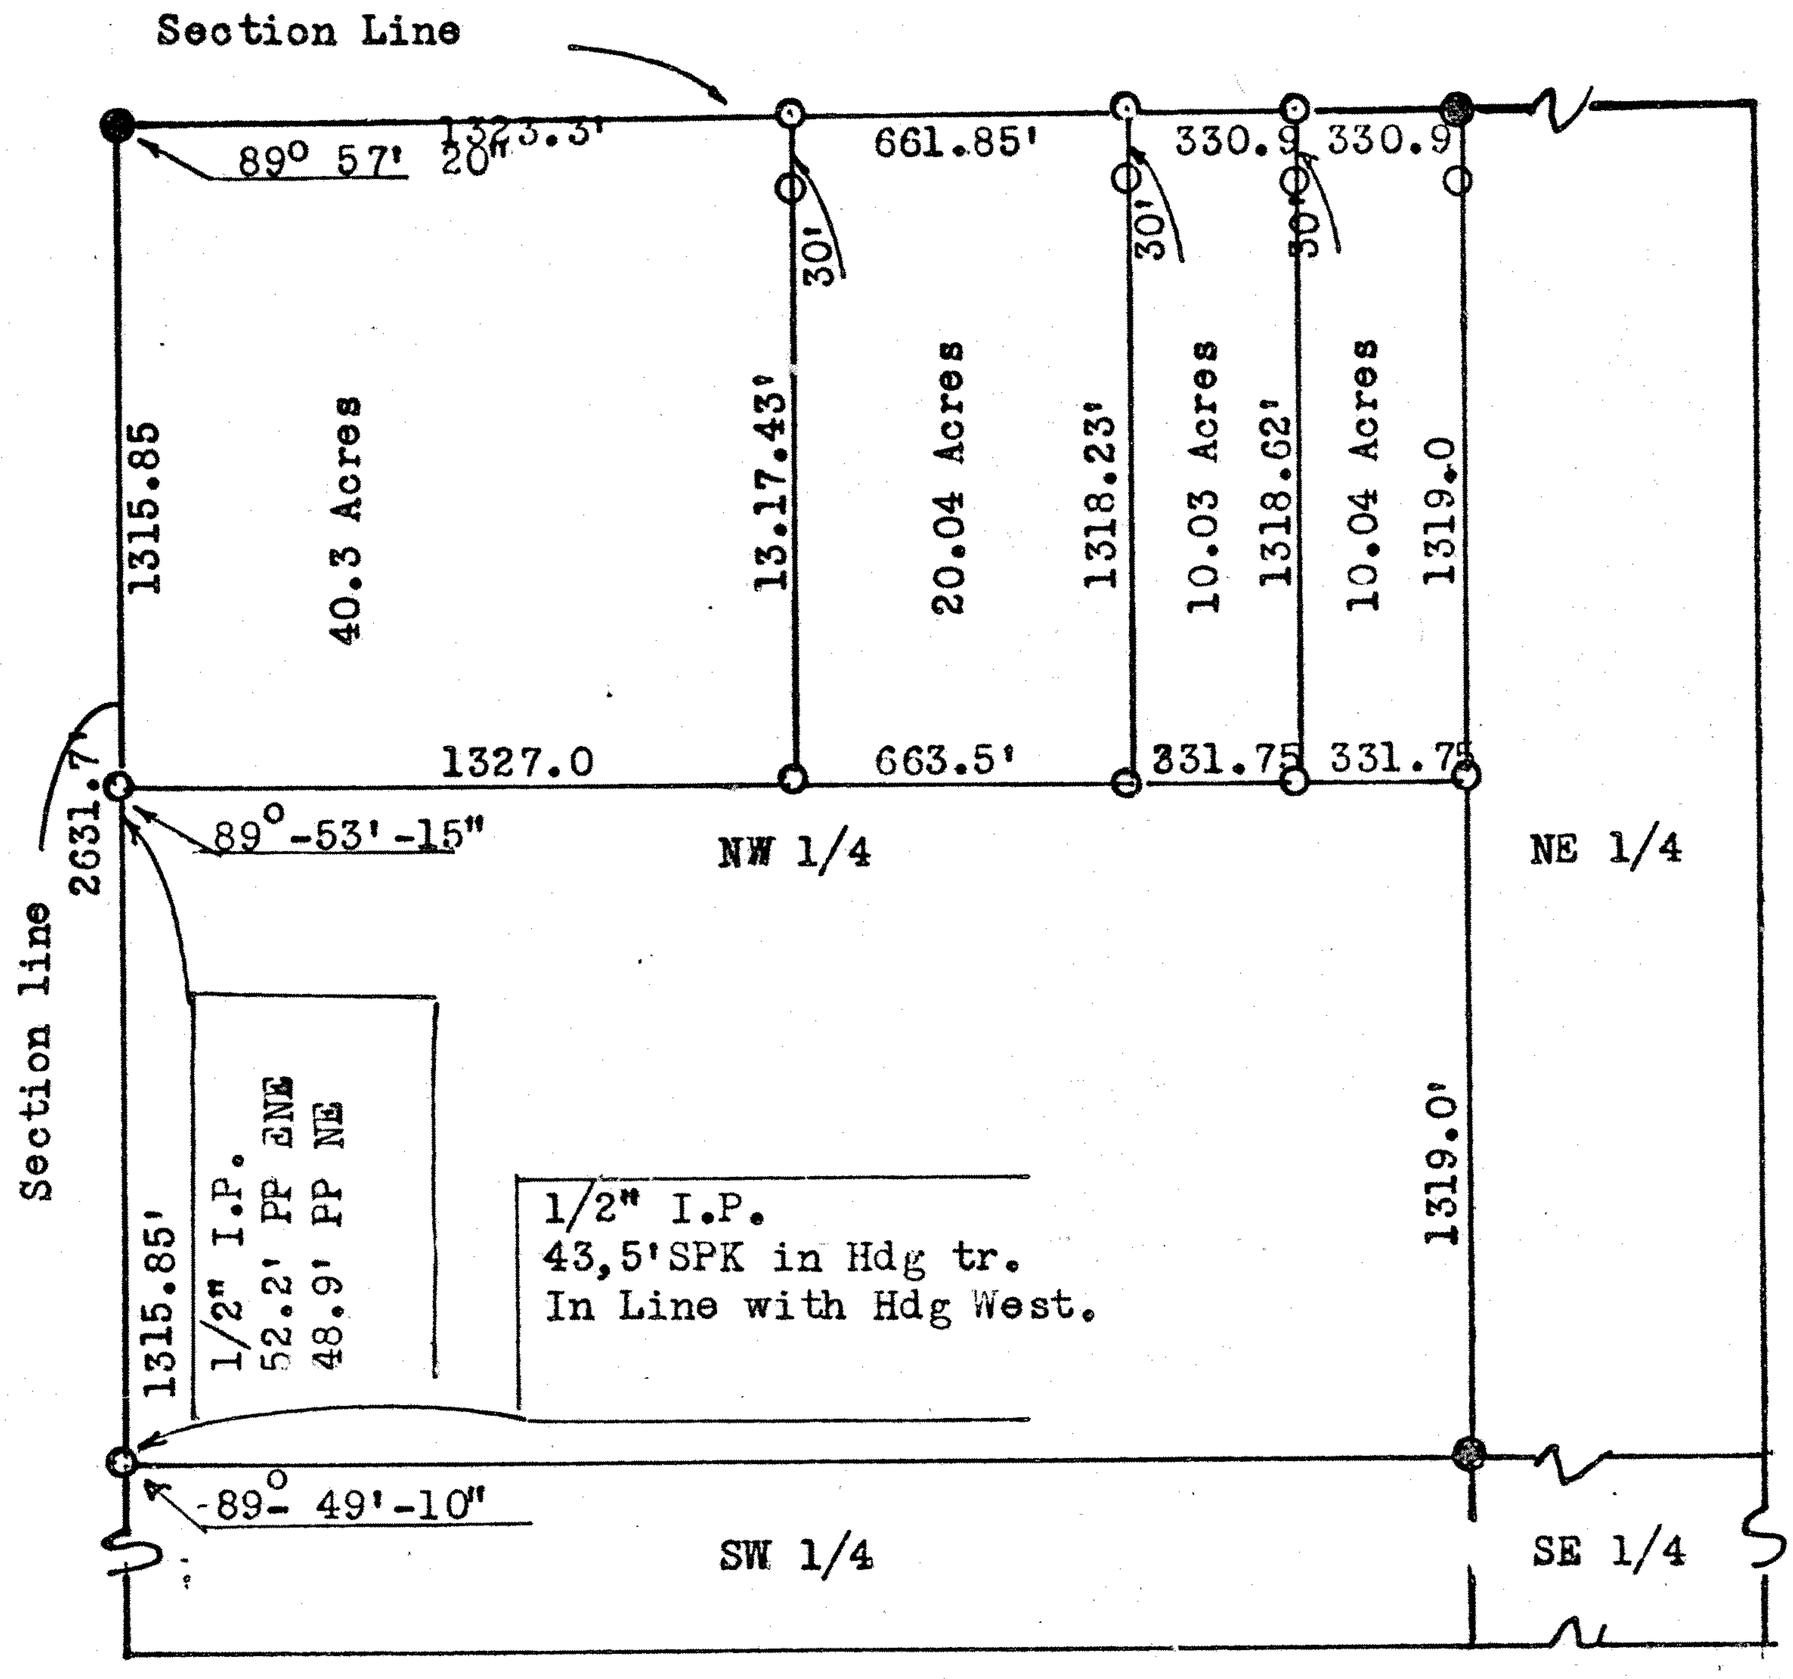

Points Found ●
Points Set ○

I, F.R. Rankin, a licensed surveyer in the State of Kansas HEREBY Certify, that a survey of the NW 1/4 of Section 29-T19S-R2W was nade under my supervision. Said survey divided the North 1/2 of the NW 1/4 into the west one half of the North 1/2 of the NW 1/4,- the west 1/2 of the East 1/2 of the North 1/2 of the NW 1/4, and dividing the east 1/2 of the East 1/2 of the North 1/2 of the NW 1/4 of Section 29-T19S-R2W. I further certify the above plat to be a true representation of said survey so far as it is known to me.

Signed this 29th day of May 1975

F.R. Rankin L.S. 272

REGISTERED
LS-272
KANSAS
LAND SURVEYOR

MICROFILM