http://www.adultpdf.com
Created by TIFF To PDF trial version, to remove this mark, please register this software.

A SURVEY OF A TRACT OF LAND IN THE NE 1/4, SECTION 29, T19S, R2W MCPHERSON COUNTY, KANSAS

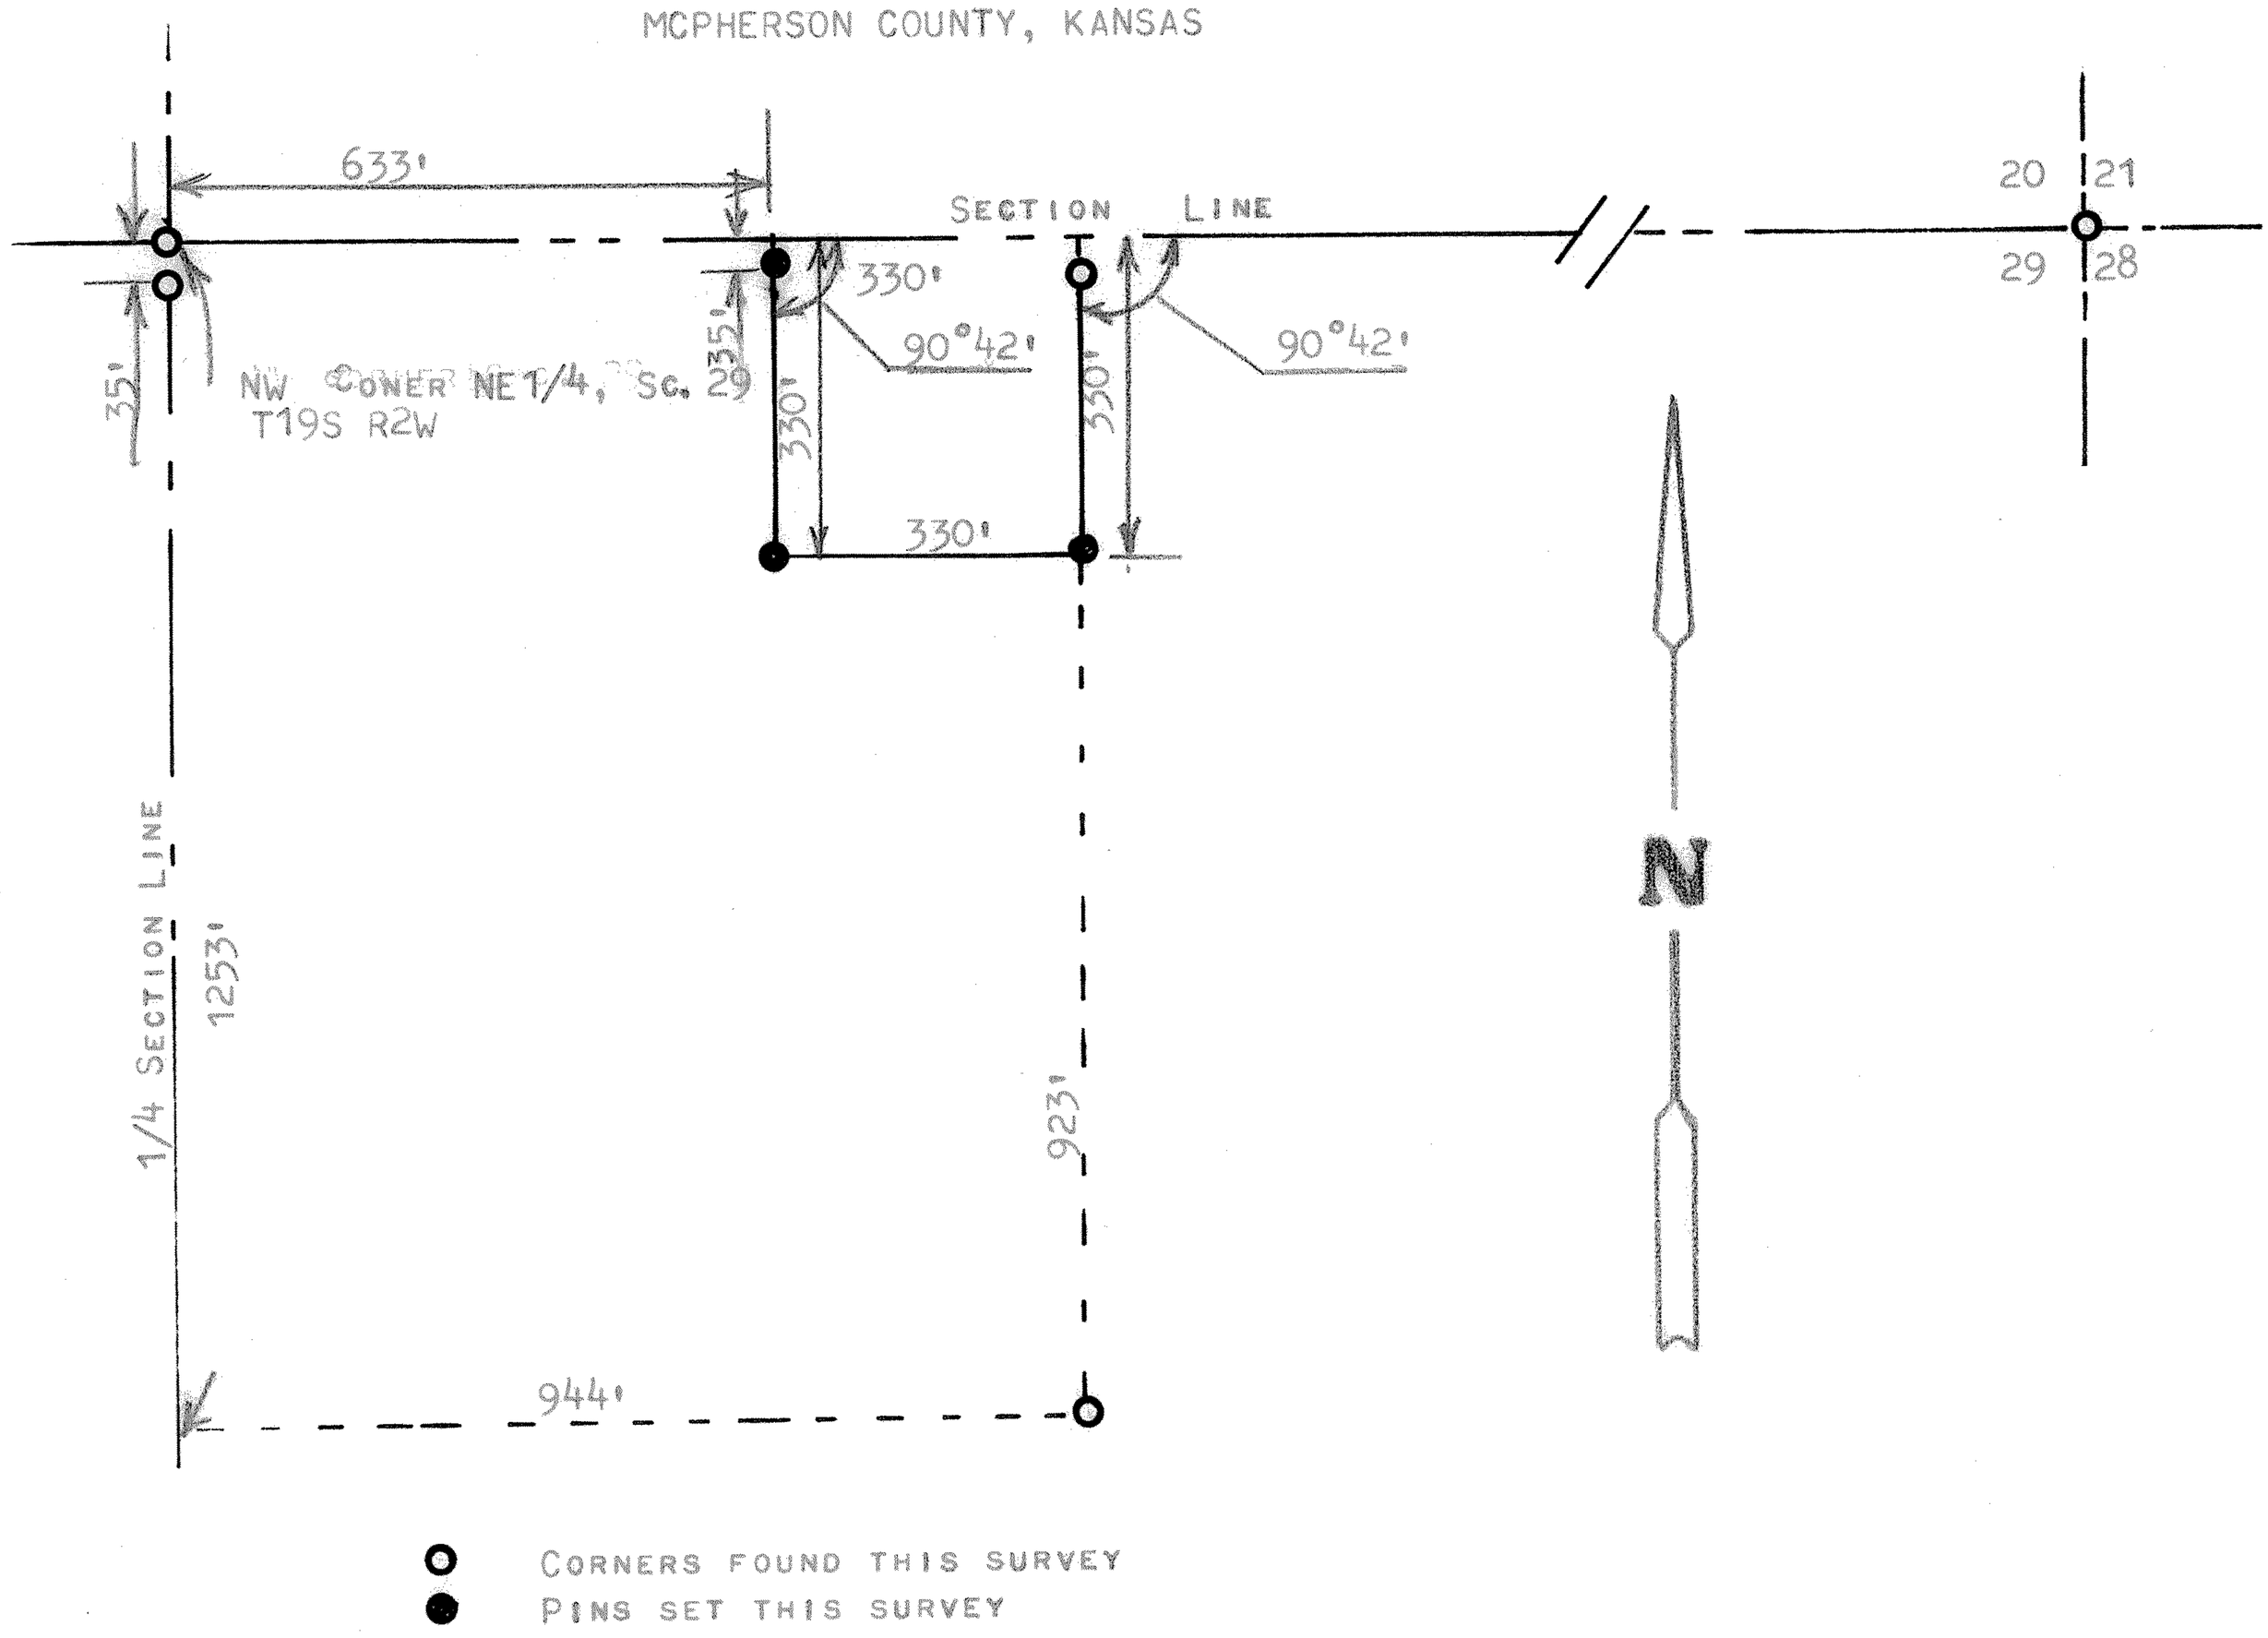

STATE OF KANSAS)
COUNTY OF MCPHERSON) SS

I, MELVIN FERGUSON, PROFESSIONAL ENGINEER OF THE STATE OF KANSAS DO HEREBY CERTIFY THAT UNDER MY SUPERVISION A SURVEY WAS MADE OF A TRACT OF LAND IN THE NE 1/4, SECTION 29, T19S, R2W OF THE 6TH P.M. AMD DESCRIBED AS FOLLOWS; BEGINNING 633 FEET EAST OF THE NW CORNER OF SAID NE1/4, SECTION 29, T19S, R2W; THENCE SOUTH INTERIOR ANGLE OF 90°42' AND A DISTANCE OF 330 FEET; THENCE EAST PARALLEL WITH SECTION LINE 330 FEET; THENCE NORTH TO SECTION LINE 330 FEET; THENCE WEST ON SECTION LINE 330 FEET AND TO PLACE OF BEGINNING SAID TRACT OF LAND CONTAINS 2.5 ACRES MORE OR LESS, AND THE ABOVE PLAT IS A TRUE EXHIBIT OF SAID SURVEY AS FAR AS IT IS KNOWN TO ME.

SURVEY CALLED FOR BY DUGUID INV. FOR JAMES G. LITTLE

SIGNED ON THIS 21st DAY OF MARCH, 1977

Melvin Ferguson
MELVIN FERGUSON
PROFESSIONAL ENGINEER
MCPHERSON, KANSAS

MELVIN V. FERGUSON
REGISTERED
LS-310
KANSAS
LAND SURVEYOR

MICROFILM