http://www.adultpdf.com
Created by TIFF To PDF trial version, to remove this mark, please register this software.

Garber Surveying Service, P.A.
217 East 1st, Suite 16 Hutchinson, KS 67501

PROJ. NO. G88-780

SURVEY FOR: **ROD HUEBERT**
DESCRIPTION: A survey to re-establish highway right-of-way line in the West half of the Northeast Quarter of the Northwest Quarter of Section 29, Township 19 South, Range 2 West of the 6th Principal Meridian in McPherson County, Kansas.

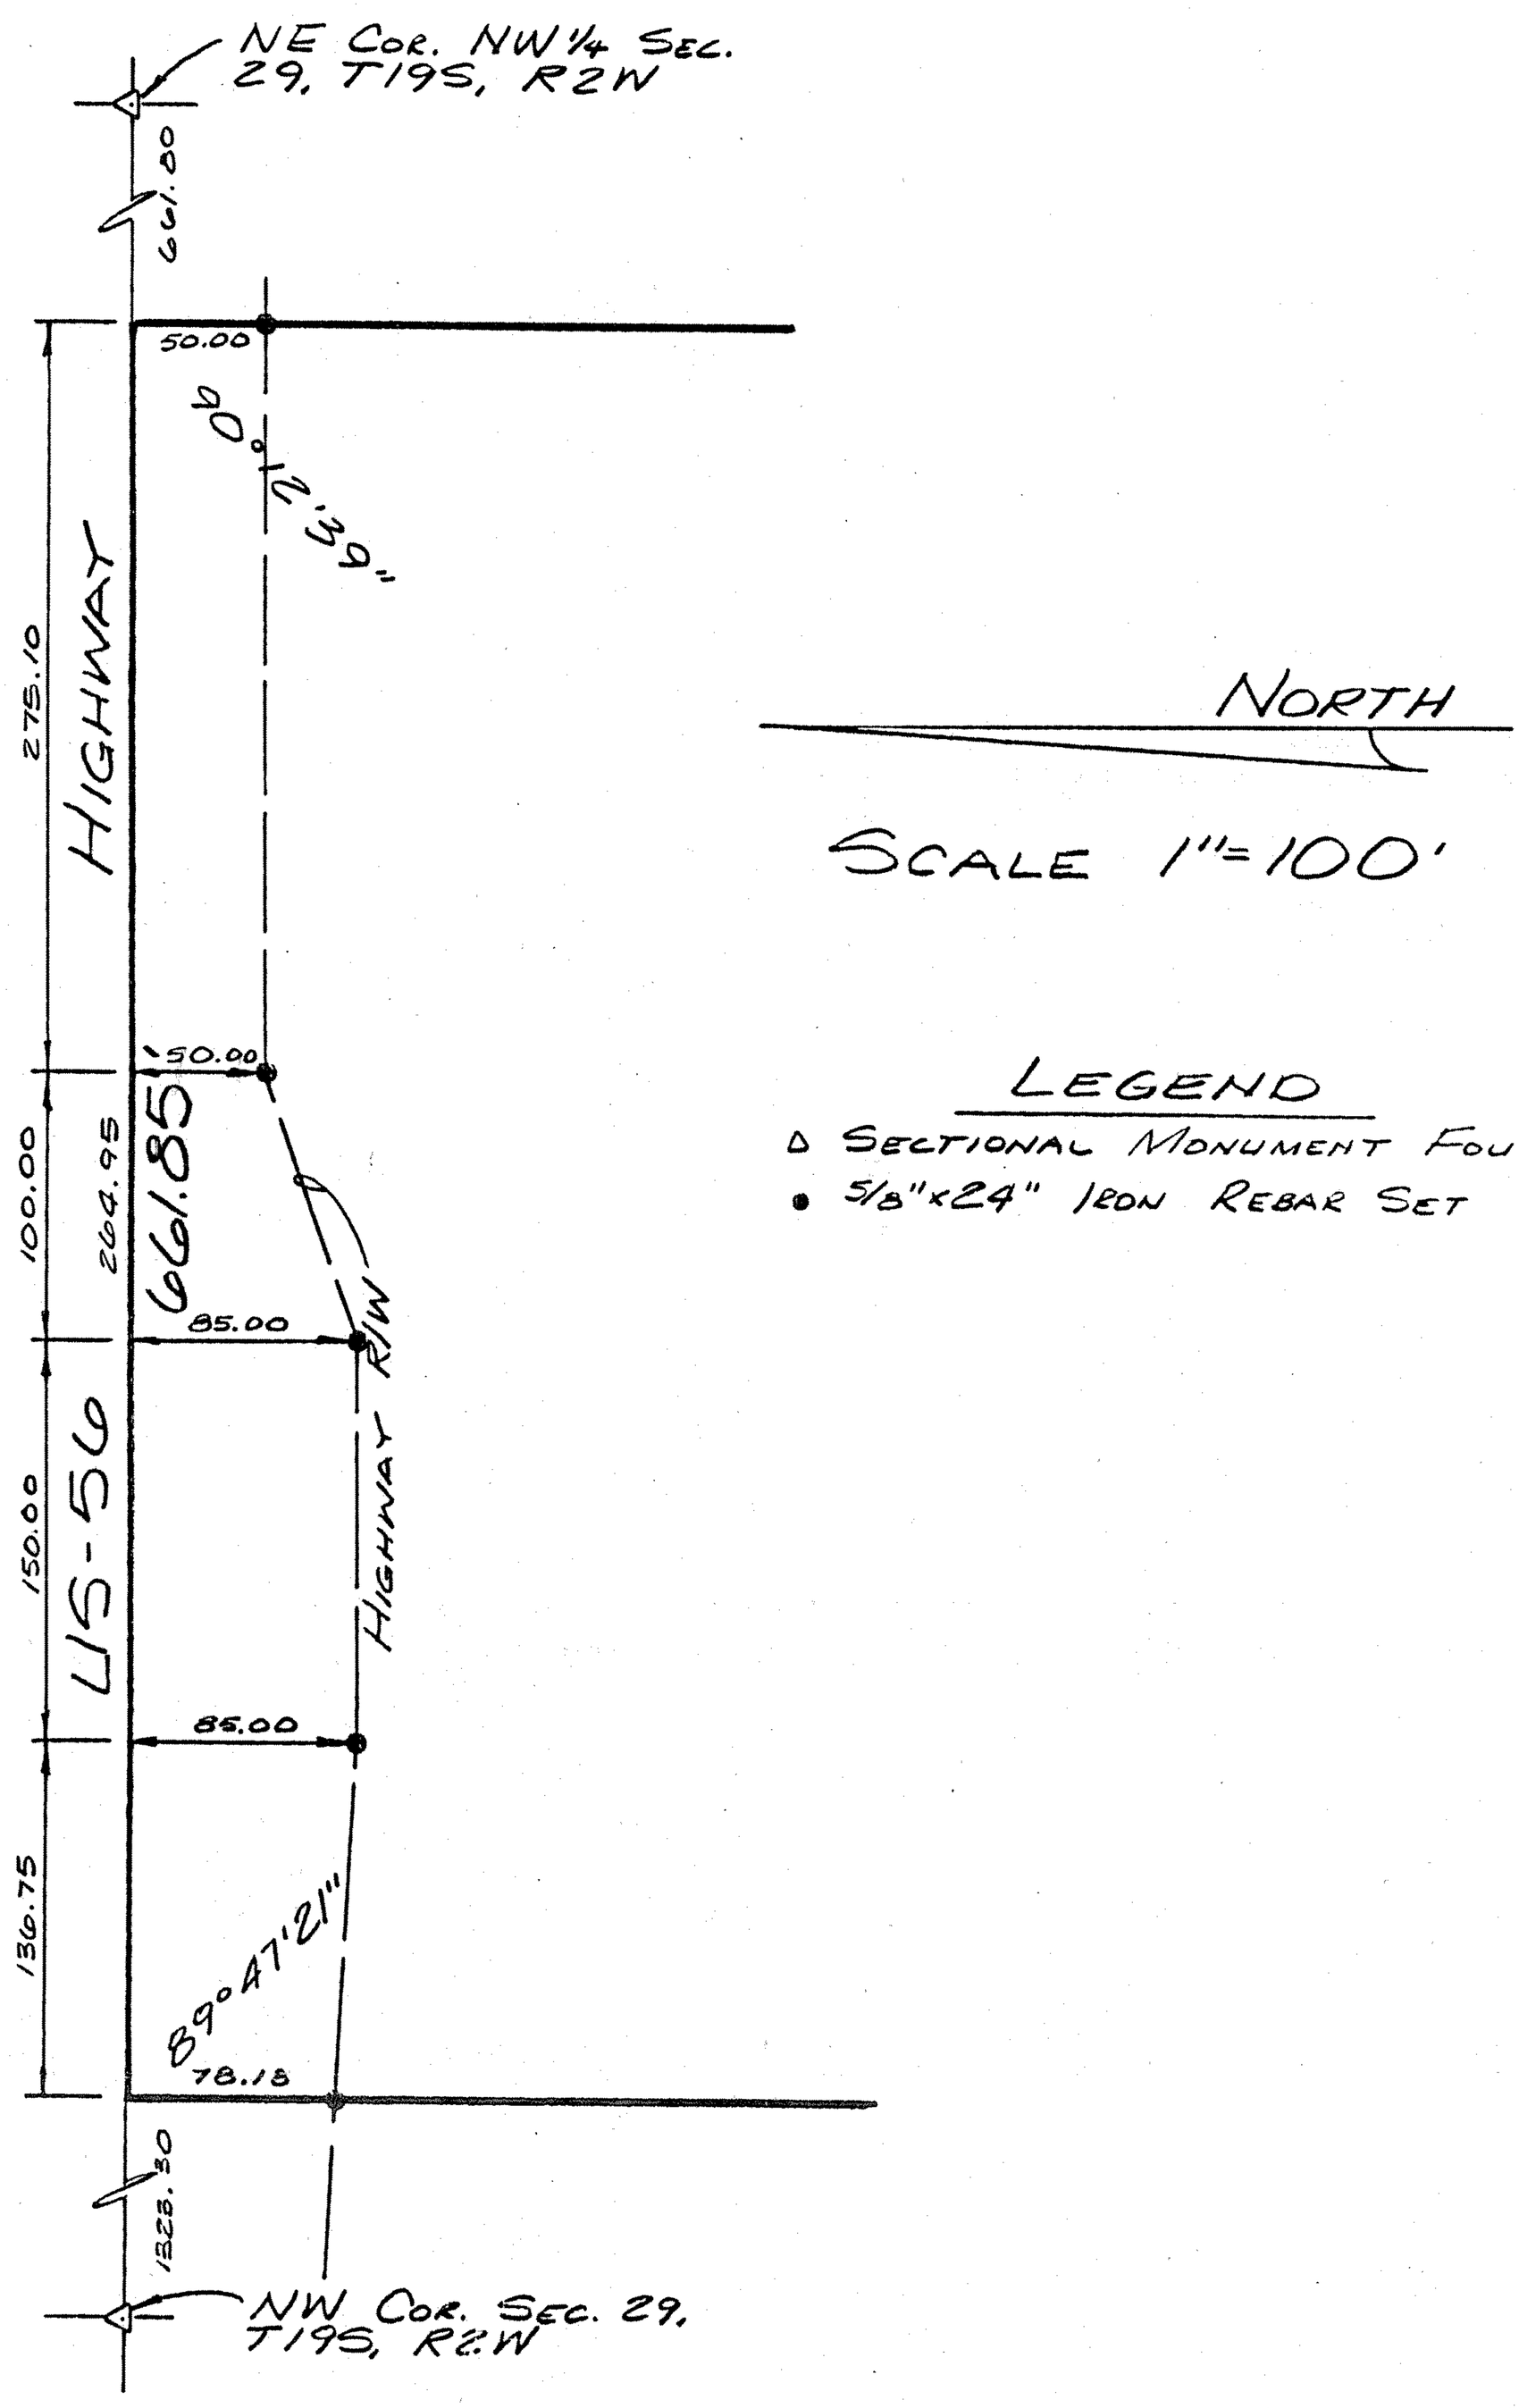

I hereby certify this plat to be a true, correct and complete representation of the property described above as surveyed under my supervision, this 2nd of February, 1989.

DANIEL E. GARBER REGISTERED LS-683 KANSAS LAND SURVEYOR

Daniel E. Garber RLS #683