http://www.adultpdf.com
Created by TIFF To PDF trial version, to remove this mark, please register this software.

A SURVEY OF A TRACT OF LAND IN THE NW¼ SECTION, 5, T19S, R2W

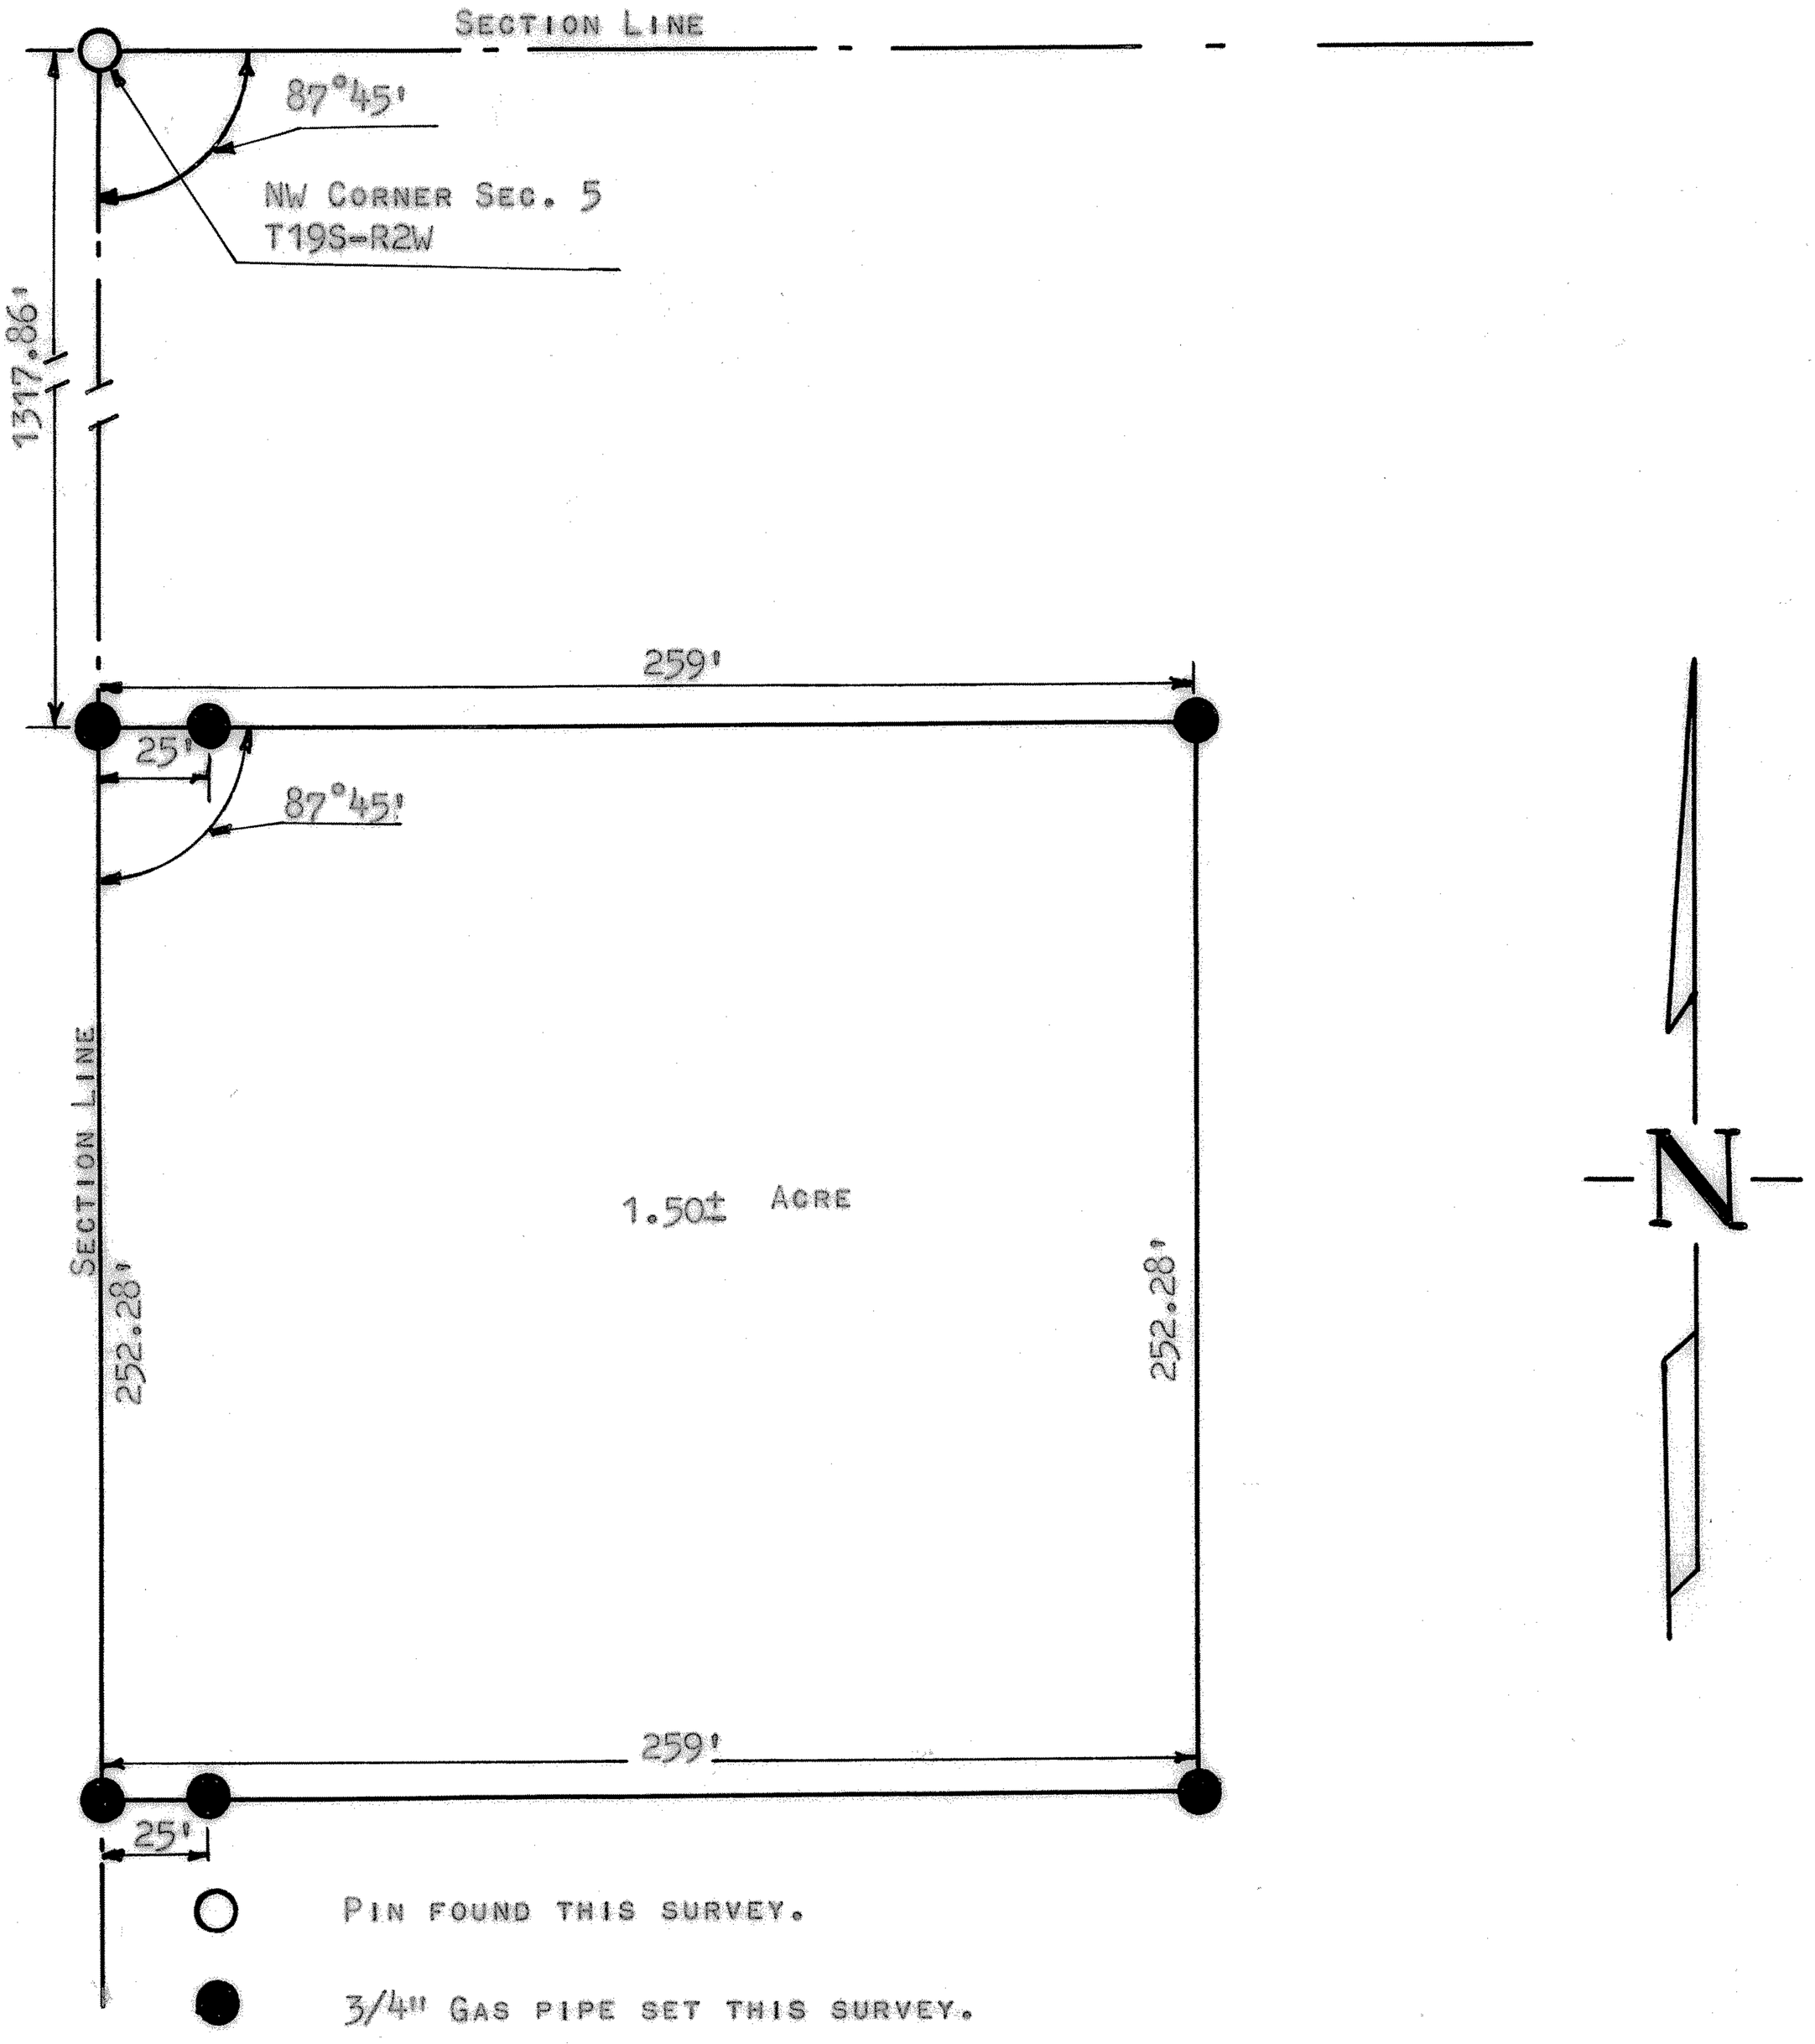

STATE OF KANSAS)
COUNTY OF McPHERSON) SS

I, FRANCIS D. WAGNER, COUNTY ENGINEER OF McPHERSON COUNTY, KANSAS DO HEREBY CERTIFY THAT I DID CAUSE TO BE DONE ON THE 26TH DAY OF JULY, 1961, A SURVEY OF THE FOLLOWING DESCRIBED TRACT OF LAND:

BEGINNING AT A POINT 1317.86' FEET SOUTH OF THE COMMON CORNER TO SECTIONS 5 & 6, T19S, R2W AND 31 & 32, T18S, R2W; THENCE EAST 259 FEET, PARALLEL TO THE NORTH SECTION LINE; THENCE SOUTH 252.28 FEET PARALLEL TO THE WEST SECTION LINE; THENCE WEST 259 FEET; THENCE NORTH 252.28 FEET TO PLACE OF BEGINNING, AND THAT THE ACCOMPANYING PLAT IS A TRUE EXHIBIT OF SAID SURVEY.

FRANCIS D. WAGNER
LICENSED
1273
KANSAS
PROFESSIONAL ENGINEER

Francis D. Wagner

FRANCIS D. WAGNER
COUNTY ENGINEER
McPHERSON COUNTY

28 JULY, 1961

Clarence Anderson
Lindsborg

MICROFILM