http://www.adultpdf.com
Created by TIFF To PDF trial version, to remove this mark, please register this software.

A SURVEY OF A TRACT OF LAND IN THE
NE 1/4, SECTION 10, T19S, R3W
MCPHERSON COUNTY, KANSAS

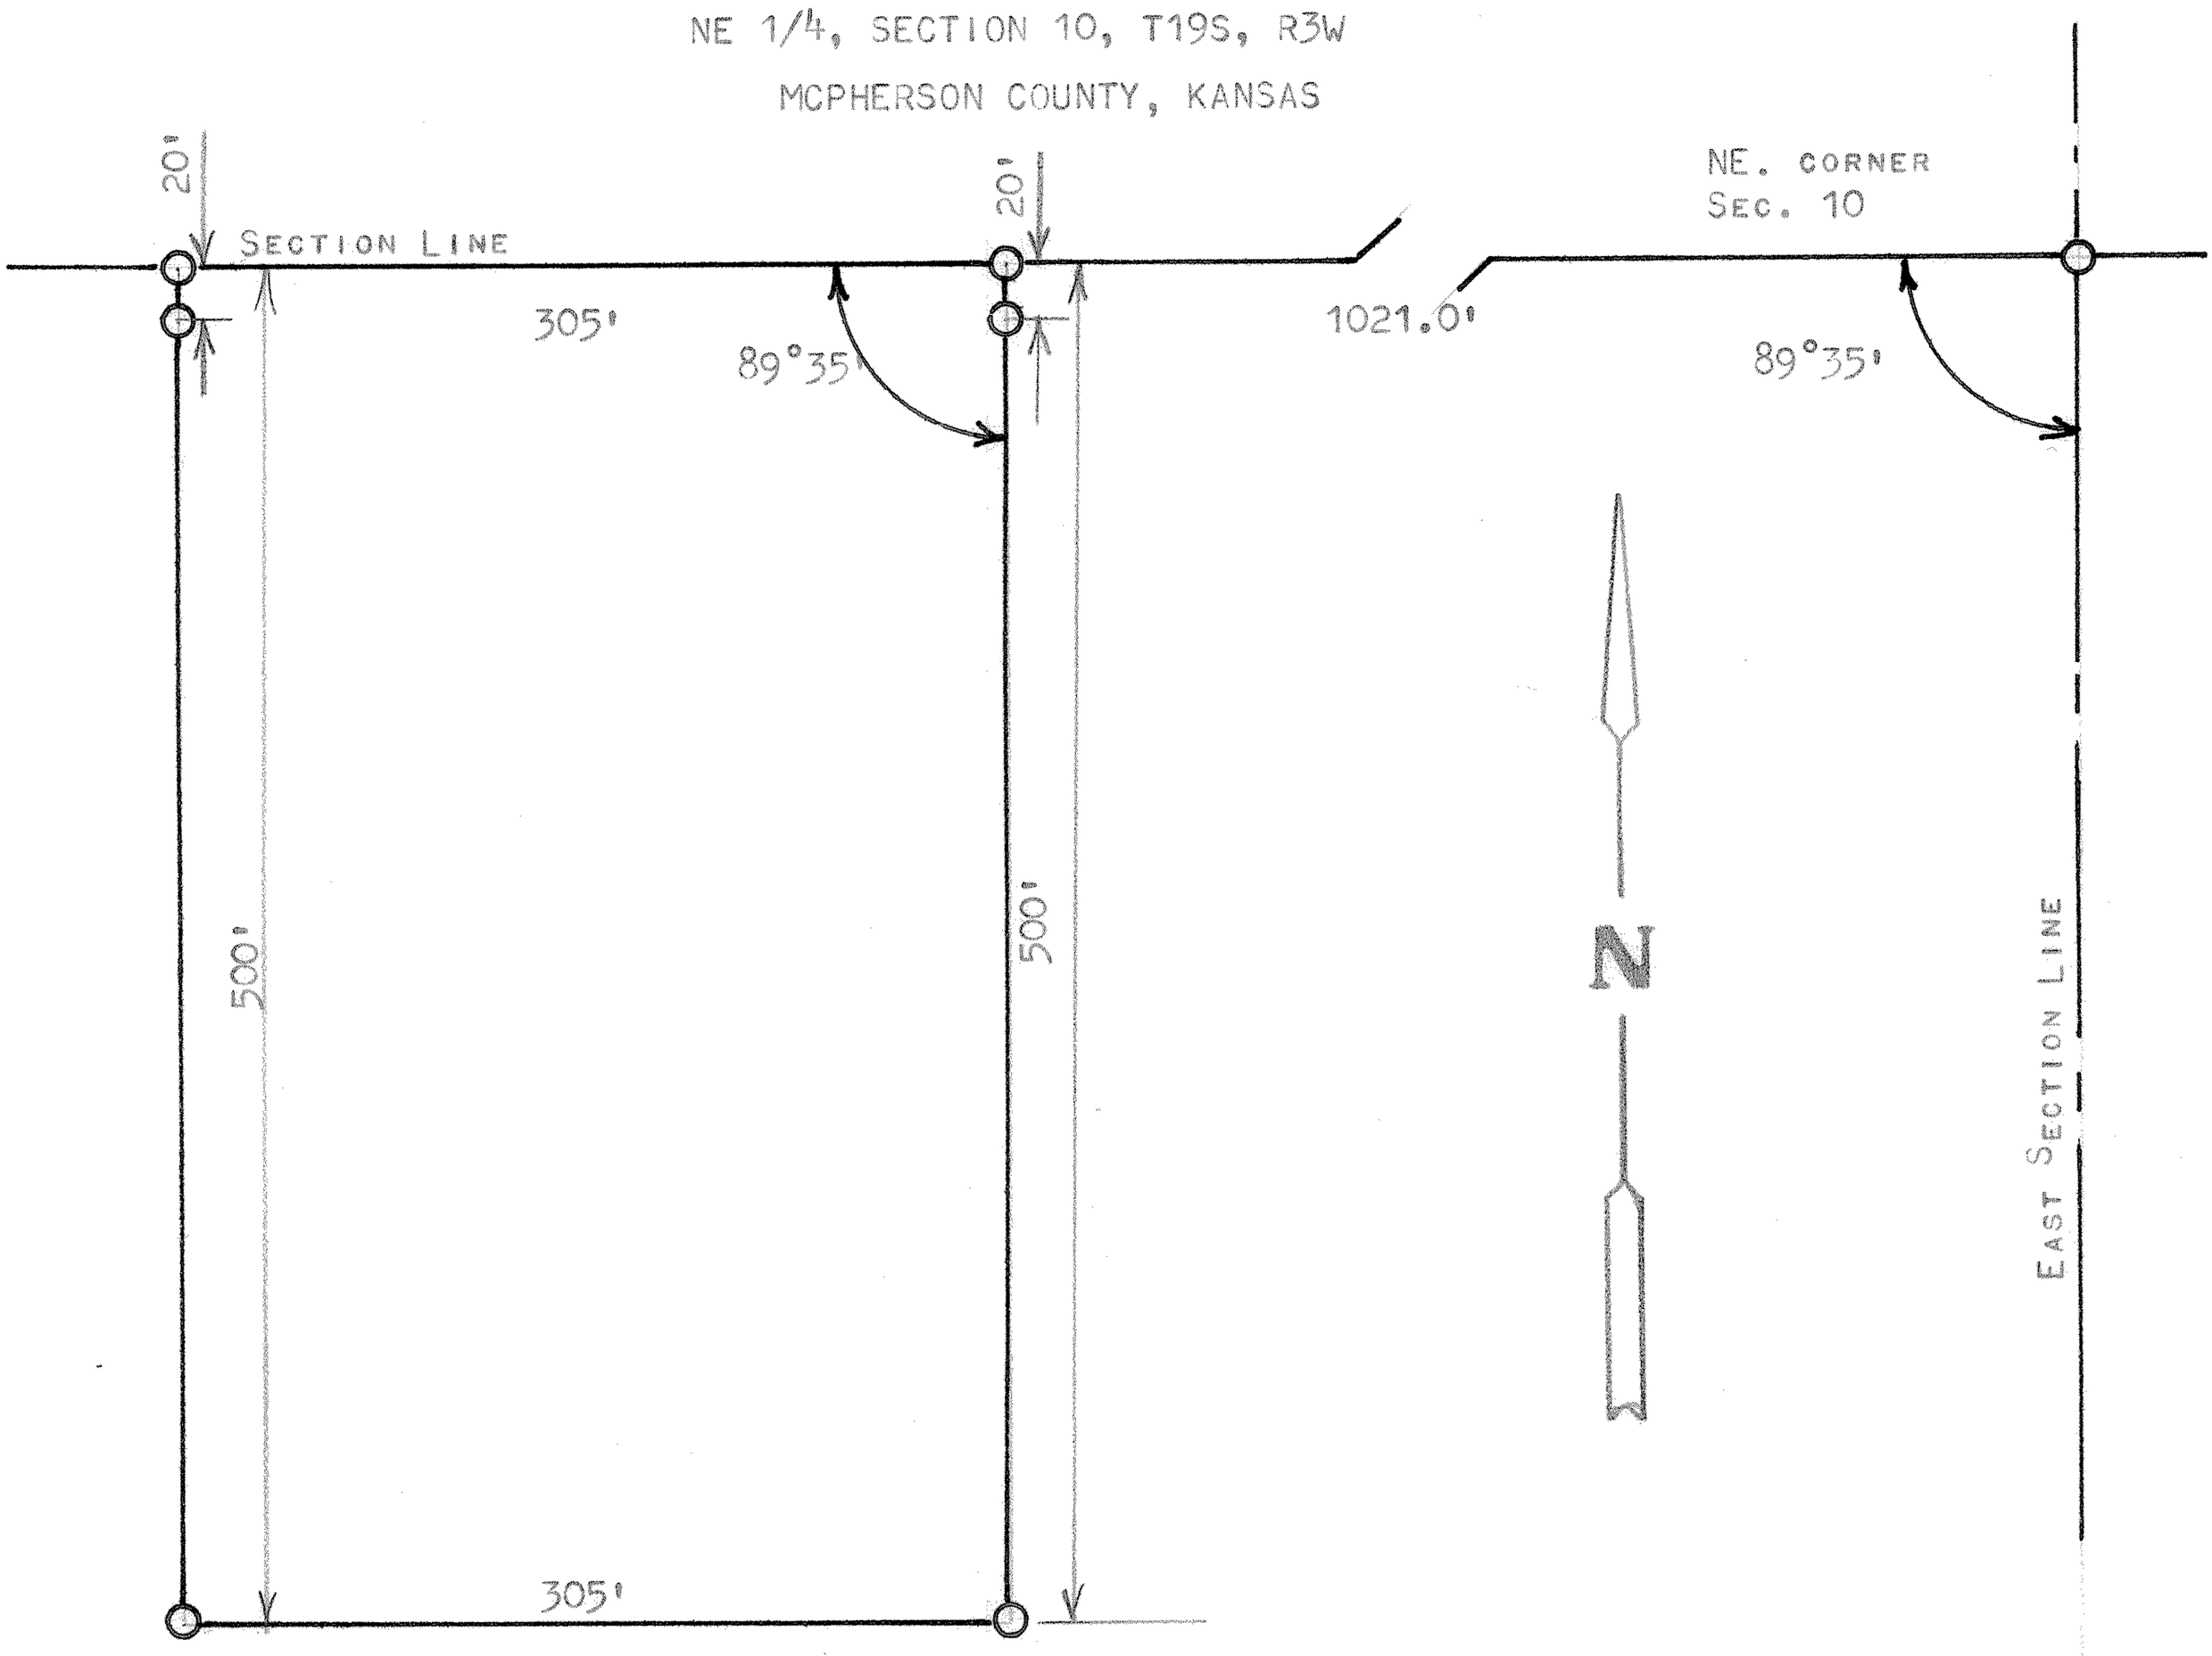

PINS FOUND THIS SURVEY
PINS SET THIS SURVEY

STATE OF KANSAS)
COUNTY OF MCPHERSON) SS

I, FRANCIS RANKIN, PROFESSIONAL ENGINEER OF THE STATE OF KANSAS DO HEREBY CERTIFY THAT UNDER MY SUPERVISION A SURVEY WAS MADE IN THE NE 1/4 SECTION 10, T19S, R3W OF THE 6TH P.M. AND DESCRIBED AS FOLLOWS;

COMMENCING AT THE NE CORNER OF SAID NE1/4, SECTION 10, T19S, R3W; THENCE 1021.0 FEET WEST TO PALCE OF BEGINNING; THENCE SOUTH 500.0 FEET; PARALLED WITH THE EAST SECTION LINE; THENCE WEST 305.0 FEET; THENCE NORTH 500.0 FEET TO SECTION LINE; THENCE EAST 305.0 FEET TO PLACE OF BEGINNING SAID TRACT OF LAND CONTAINS 3.5 ACRES MORE OR LESS, AND THAT THE ACCOMPANYING PLAT IS A TRUE EXHIBIT OF SAID SURVEY AS FAR AS IT IS KNOWN TO ME.

SURVEY CALLED FOR BY VICTOR LARSON

SIGNED THIS 3 DAY OF NOVEMBER, 1970

Francis Rankin
FRANCIS RANKIN
PROFESSIONAL ENGINEER
McPHERSON, KANSAS

FRANCIS RANKIN
LICENSED
799
KANSAS
PROFESSIONAL ENGINEER

MICROFILM