http://www.adultpdf.com
Created by TIFF To PDF trial version, to remove this mark, please register this software.

A SURVEY OF A TRACT OF LAND IN THE NE1/4, SECTION 10, T19S, R3W MCPHERSON COUNTY, KANSAS

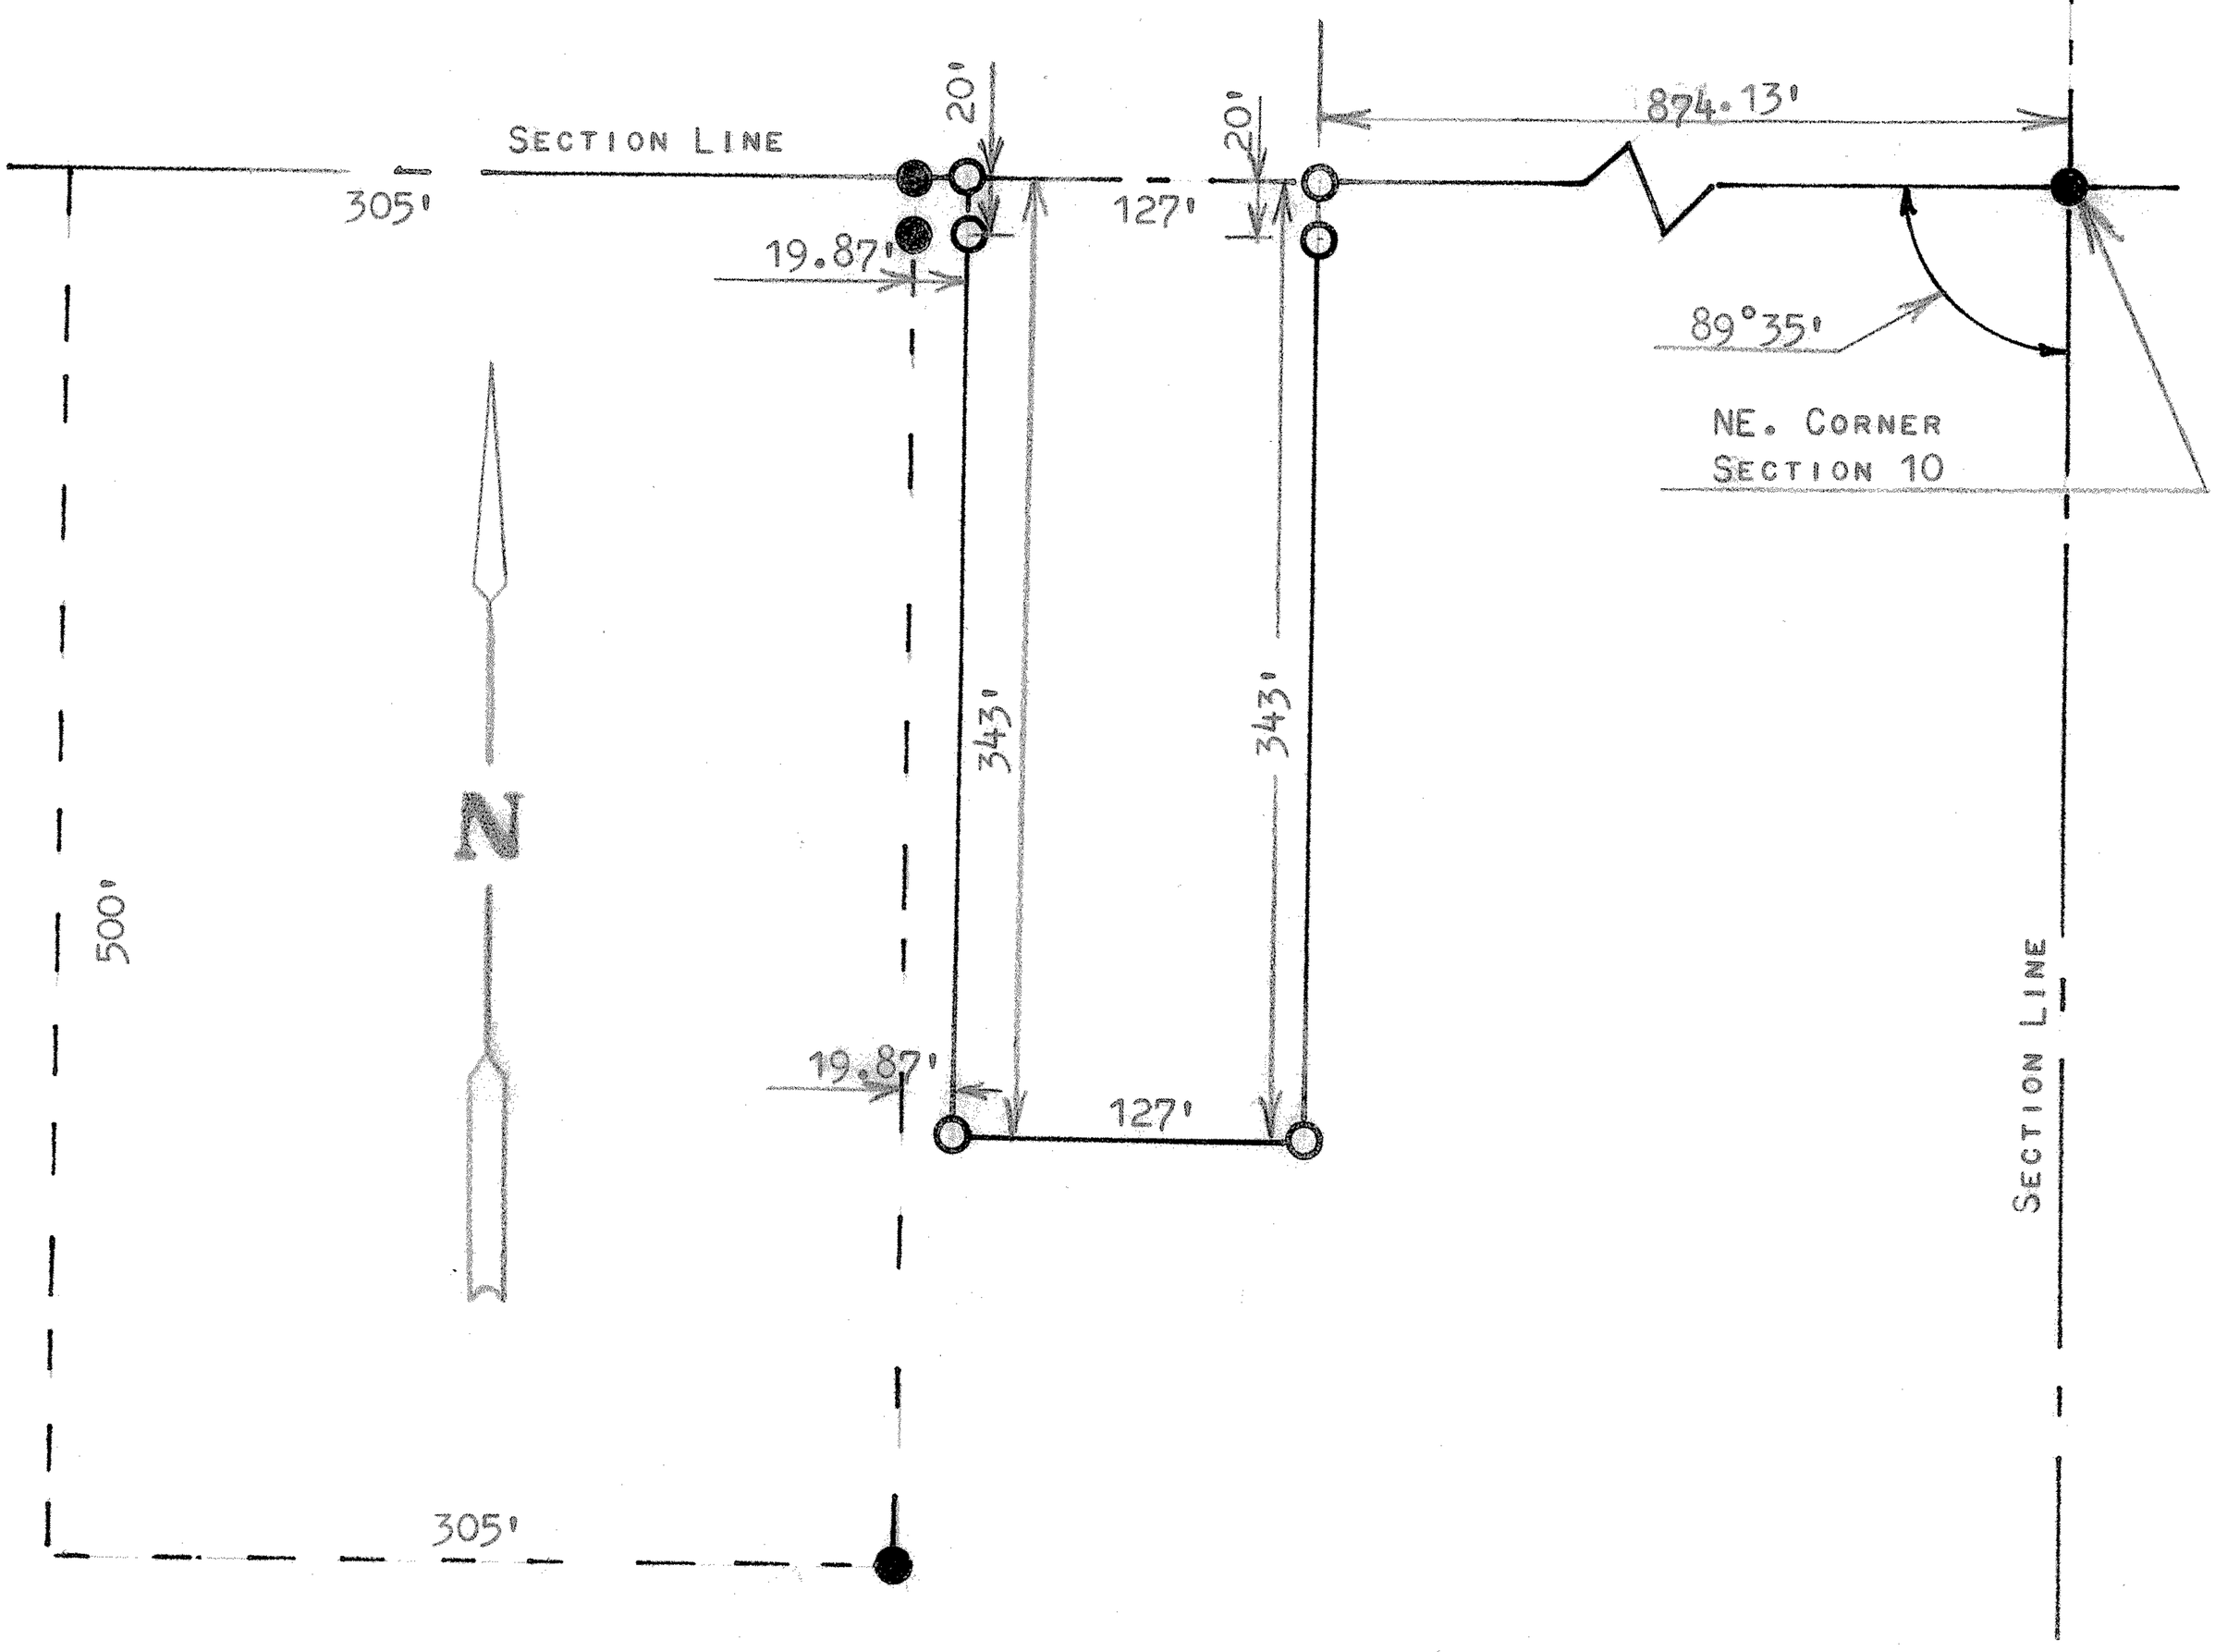

STATE OF KANSAS)
COUNTY OF MCPHERSON) SS

I, FRANCIS RANKIN, PROFESSIONAL ENGINEER OF THE STATE OF KANSAS DO HEREBY CERTIFY THAT UNDER MY SUPERVISION A SURVEY WAS MADE IN THE NE 1/4, SECTION 10, T19S, R3W OF THE 6TH P.M. AND DESCRIBED AS FOLLOWS:

BEGINNING 874.13 FEET WEST OF THE NE CORNER OF SAID NE1/4, SECTION 10, T19S, R3W, FOR PLACE OF BEGINNING; THENCE SOUTH 343.0 FEET PARALLED WITH THE EAST SECTION LINE; THENCE WEST 127.0 FEET; THENCE NORTH TO SECTION LINE 343.0 FEET; THENCE EAST ON SECTION LINE 127.0 FEET TO PLACE OF BEGINNING, SAID TRACT OF LAND CONTAINS 1.0 ACRES MORE OR LESS, AND THAT THE ACCOMPANYING PLAT IS A TRUE EXHIBIT OF SAID SURVEY AS FAR AS IT IS KNOWN TO ME.

SURVEY CALLED FOR BY VICTOR LARSON

SIGNED THIS 13 DAY OF DECEMBER, 1971

F. R. Rankin

FRANCIS RANKIN
PROFESSIONAL ENGINEER
MCPHERSON, KANSAS

F. R. RANKIN
LICENSED
759
KANSAS
PROFESSIONAL ENGINEER

MICROFILM