http://www.adultpdf.com
Created by TIFF To PDF trial version, to remove this mark, please register this software.

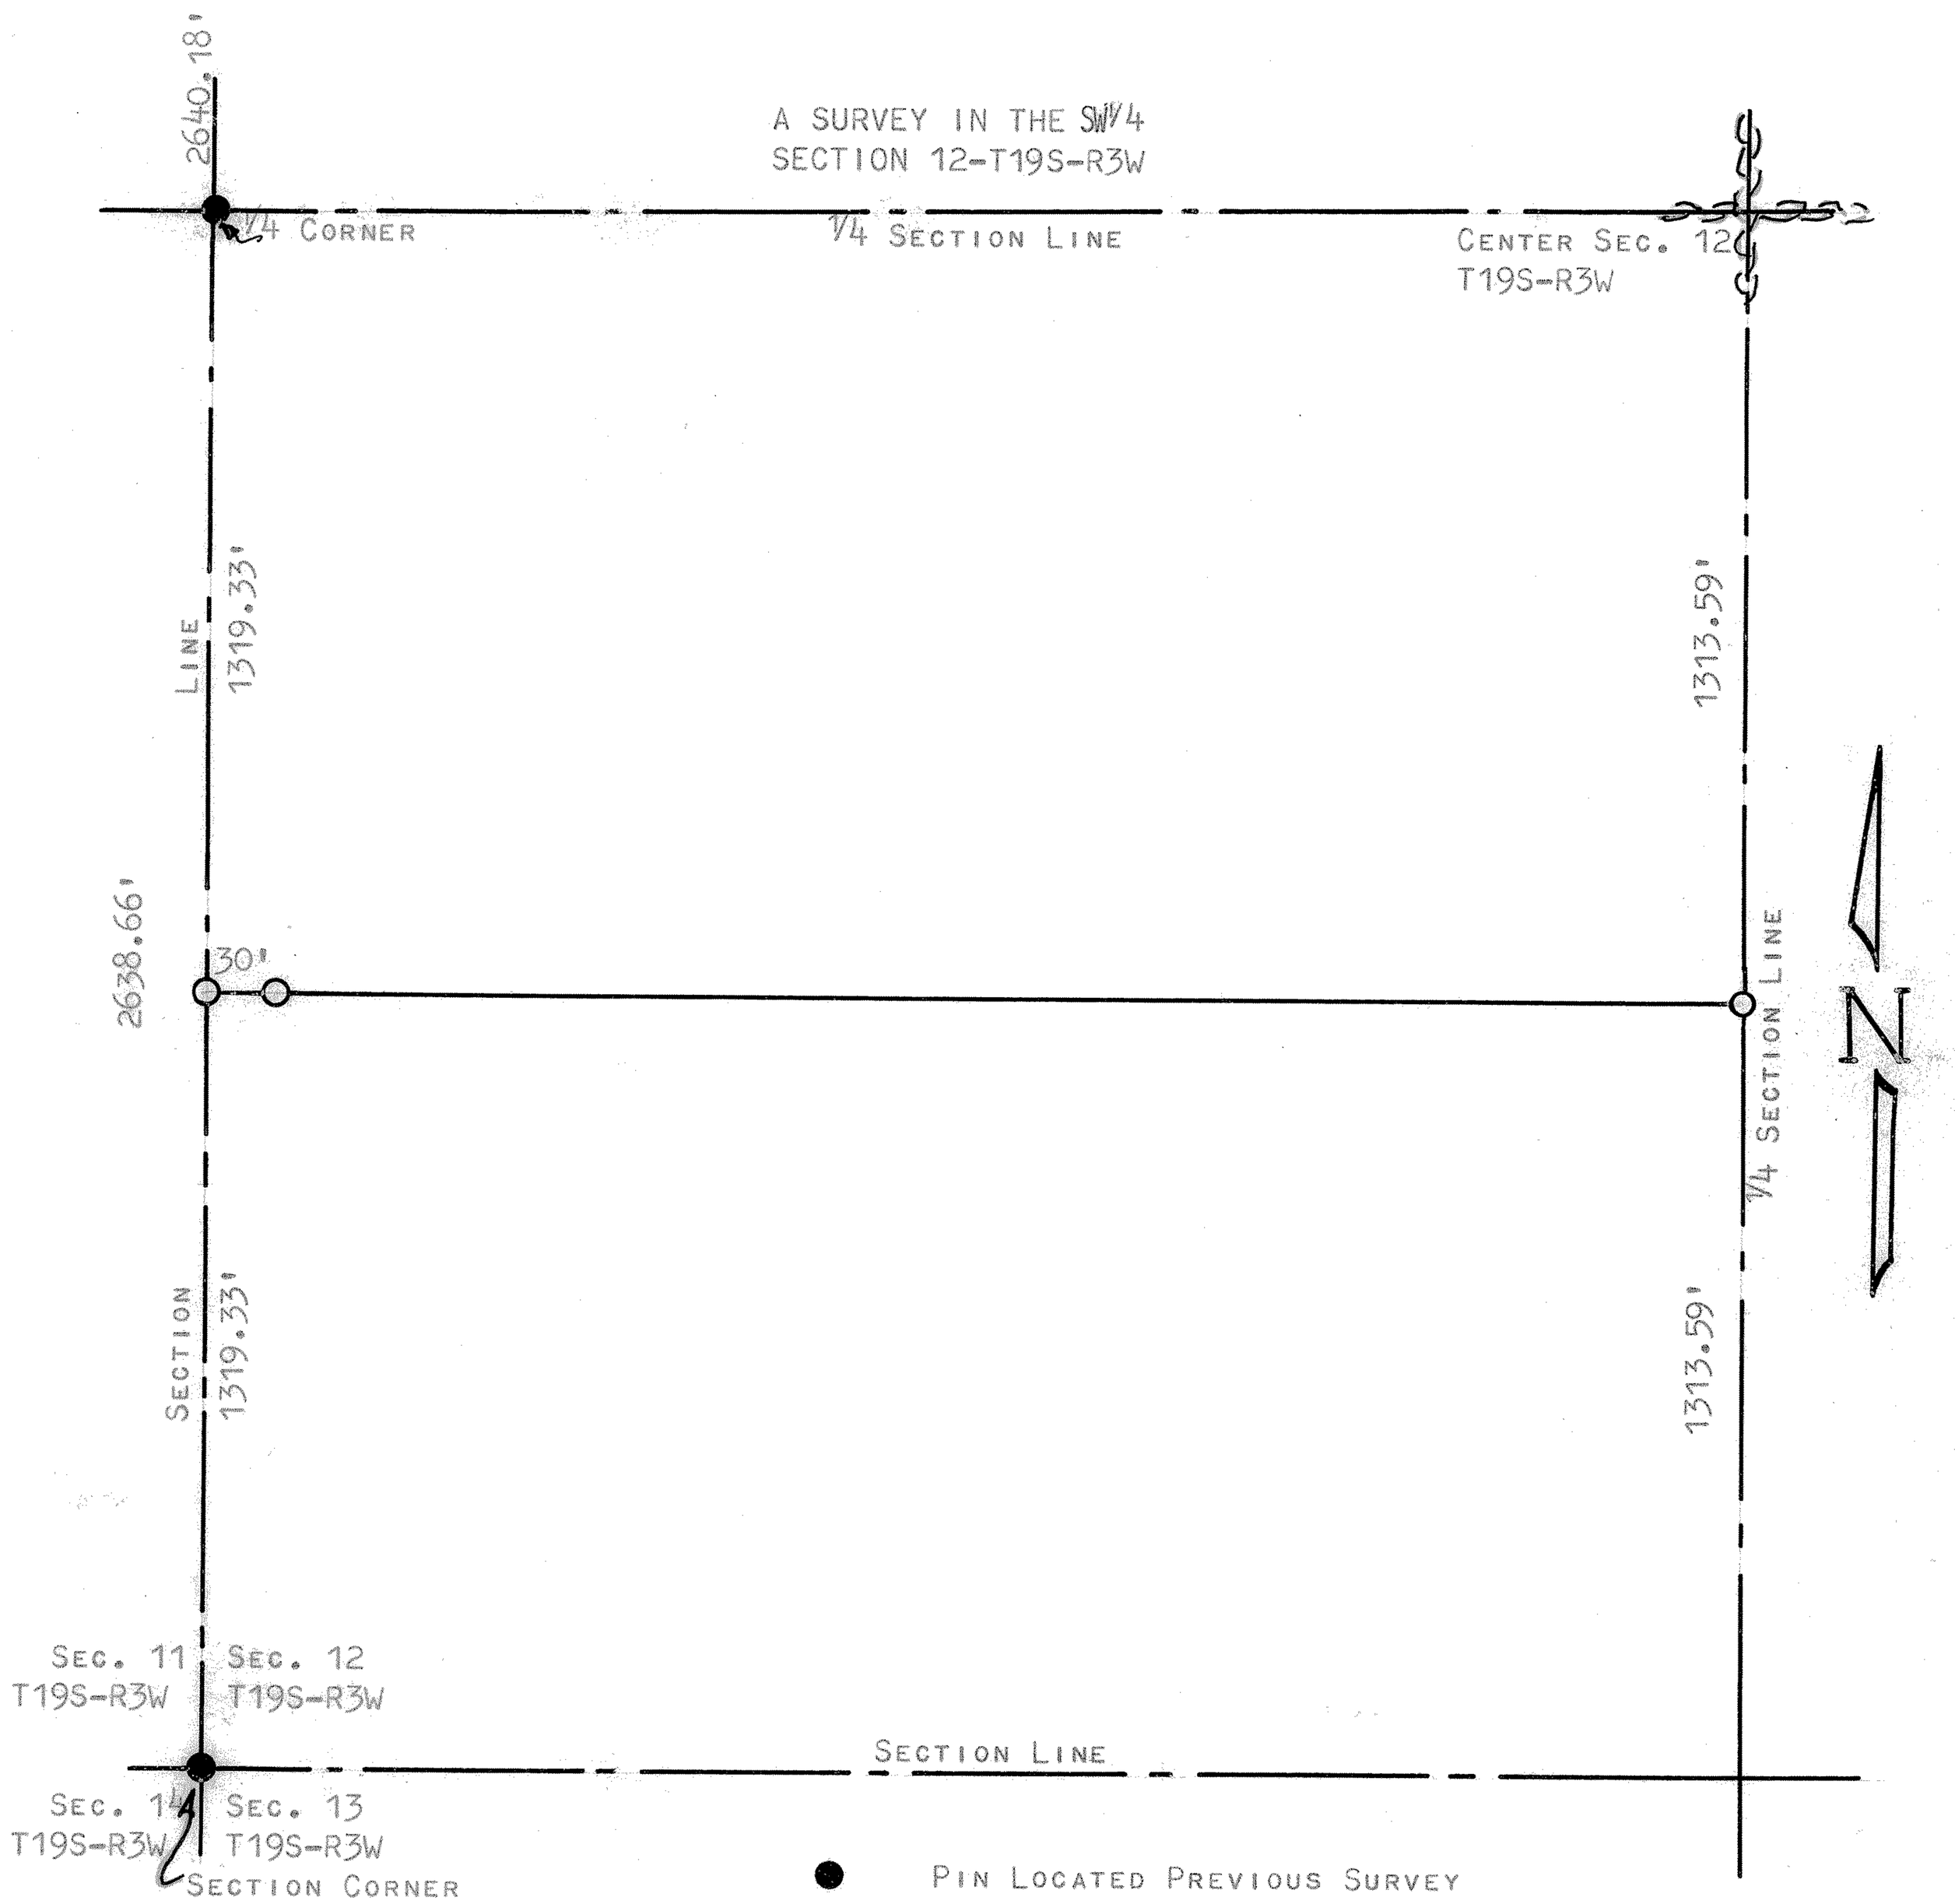

STATE OF KANSAS)
COUNTY OF MCPHERSON) SS

I, FRANCIS D. WAGNER, COUNTY ENGINEER OF MCPHERSON COUNTY, KANSAS DO HEREBY CERTIFY THAT I DID CAUSE TO BE DONE ON THE 10TH DAY OF MARCH, 1961, A SURVEY TO DETERMINE THE PROPERTY LINE BETWEEN THE SOUTH HALF AND THE NORTH HALF OF THE SOUTHWEST QUARTER OF SECTION 12-T19S-R3W OF THE 6TH P.M., AND THAT THE ACCOMPANYING PLAT IS A TRUE EXHIBIT OF SAID SURVEY.

13 MARCH, 1961

Francis D. Wagner
FRANCIS D. WAGNER
COUNTY ENGINEER
MCPHERSON, KANSAS

FRANCIS D. WAGNER
LICENSED
1273
KANSAS
PROFESSIONAL ENGINEER

MICROFILM