http://www.adultpdf.com
Created by TIFF To PDF trial version, to remove this mark, please register this software.

A Tract of land in the
N1/2 SW 1/4 Section 12 ,T19S, R3W

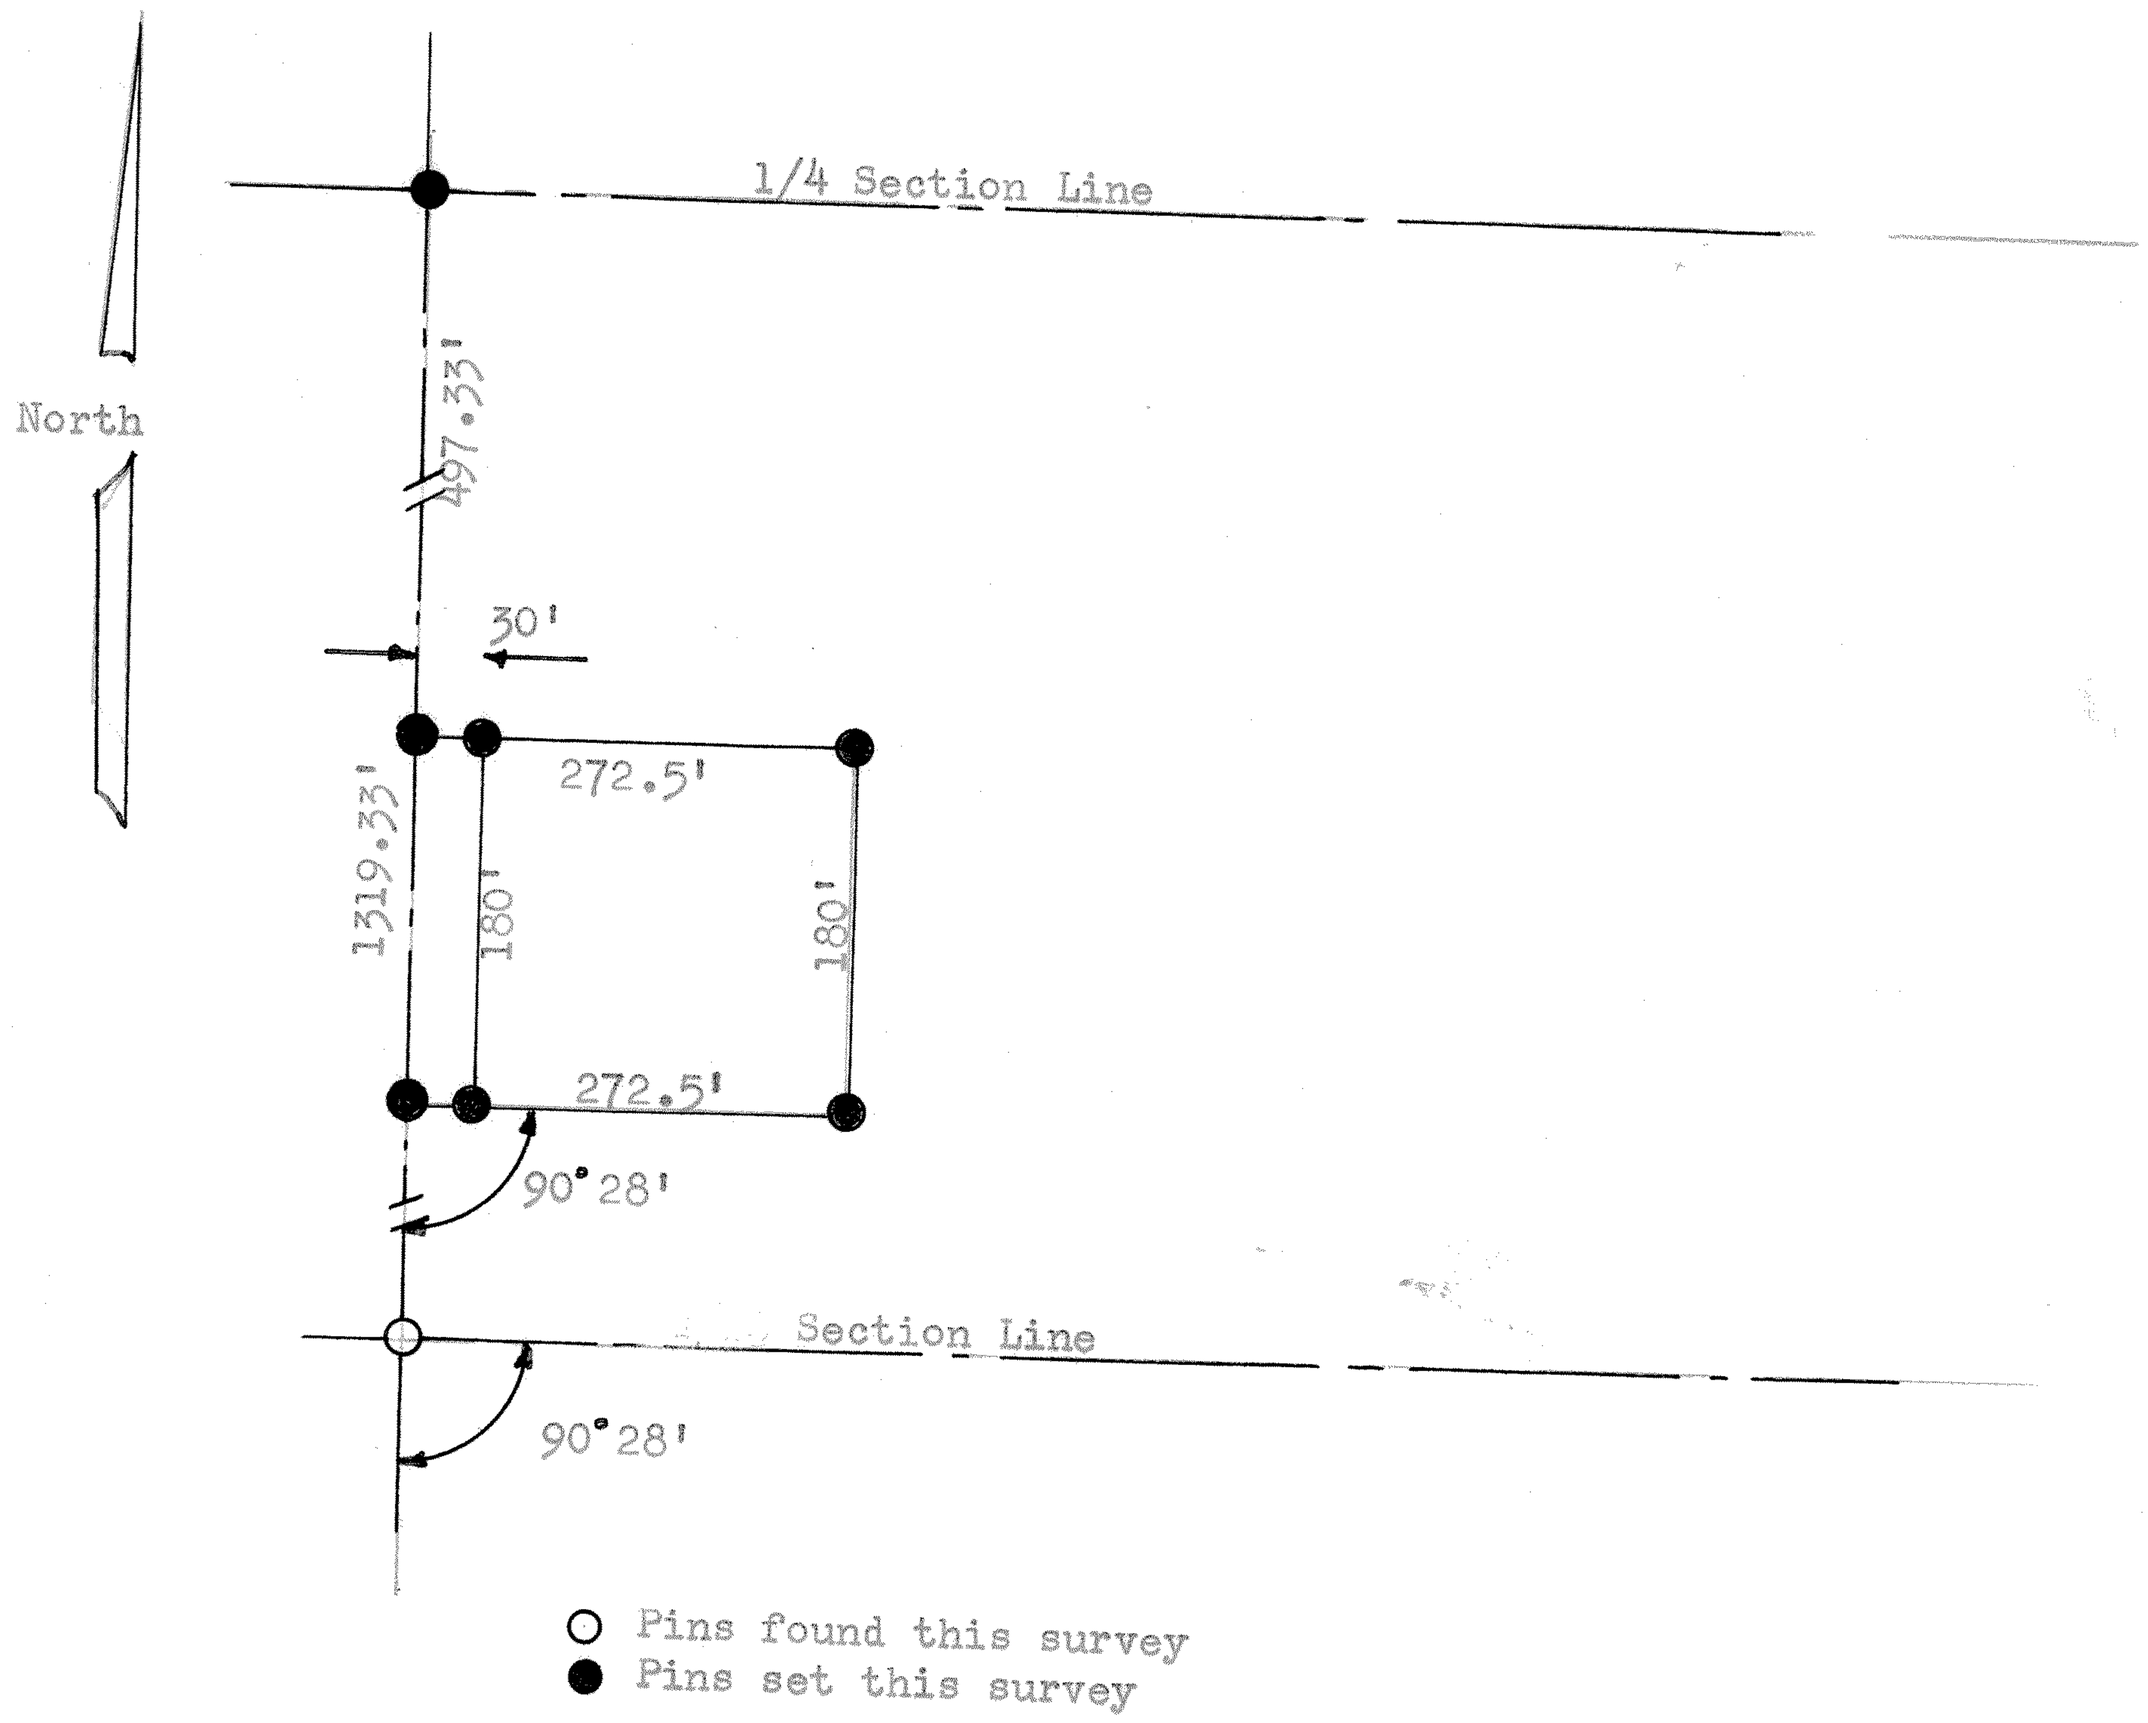

State of Kansas)
County of McPherson) SS

I Francis R. Rankin, Professional Engineer, do hereby certify That, under my supervision a survey was made in the N 1/2 SW 1/4 Section 12, T19S, R3W of the 6th. P.M. and described as follows: Commencing at the NW corner of said SW 1/4, Thence South 497.33' feet to a point of beginning, Thence East parallel with the North 1/16 Section Line of said SW 1/4, 302.5' feet, Thence South 180' feet, Thence West 302.5' feet, Thence North 180' feet to the place of beginning, and the above plat is a true exhibit of said survey as far as it is known to me.

Signed this 27 day of February 1963

Francis R. Rankin
Professional Engineer
State of Kansas

Francis R. Rankin

FRANCIS R. RANKIN LICENSED 799 KANSAS PROFESSIONAL ENGINEER

MICROFILM