http://www.adultpdf.com
Created by TIFF To PDF trial version, to remove this mark, please register this software.

A SUREY OF A TRACT OF LAND IN THE NE1/4, SECTION 13, T19S, R3W, MCPHERSON, KANSAS

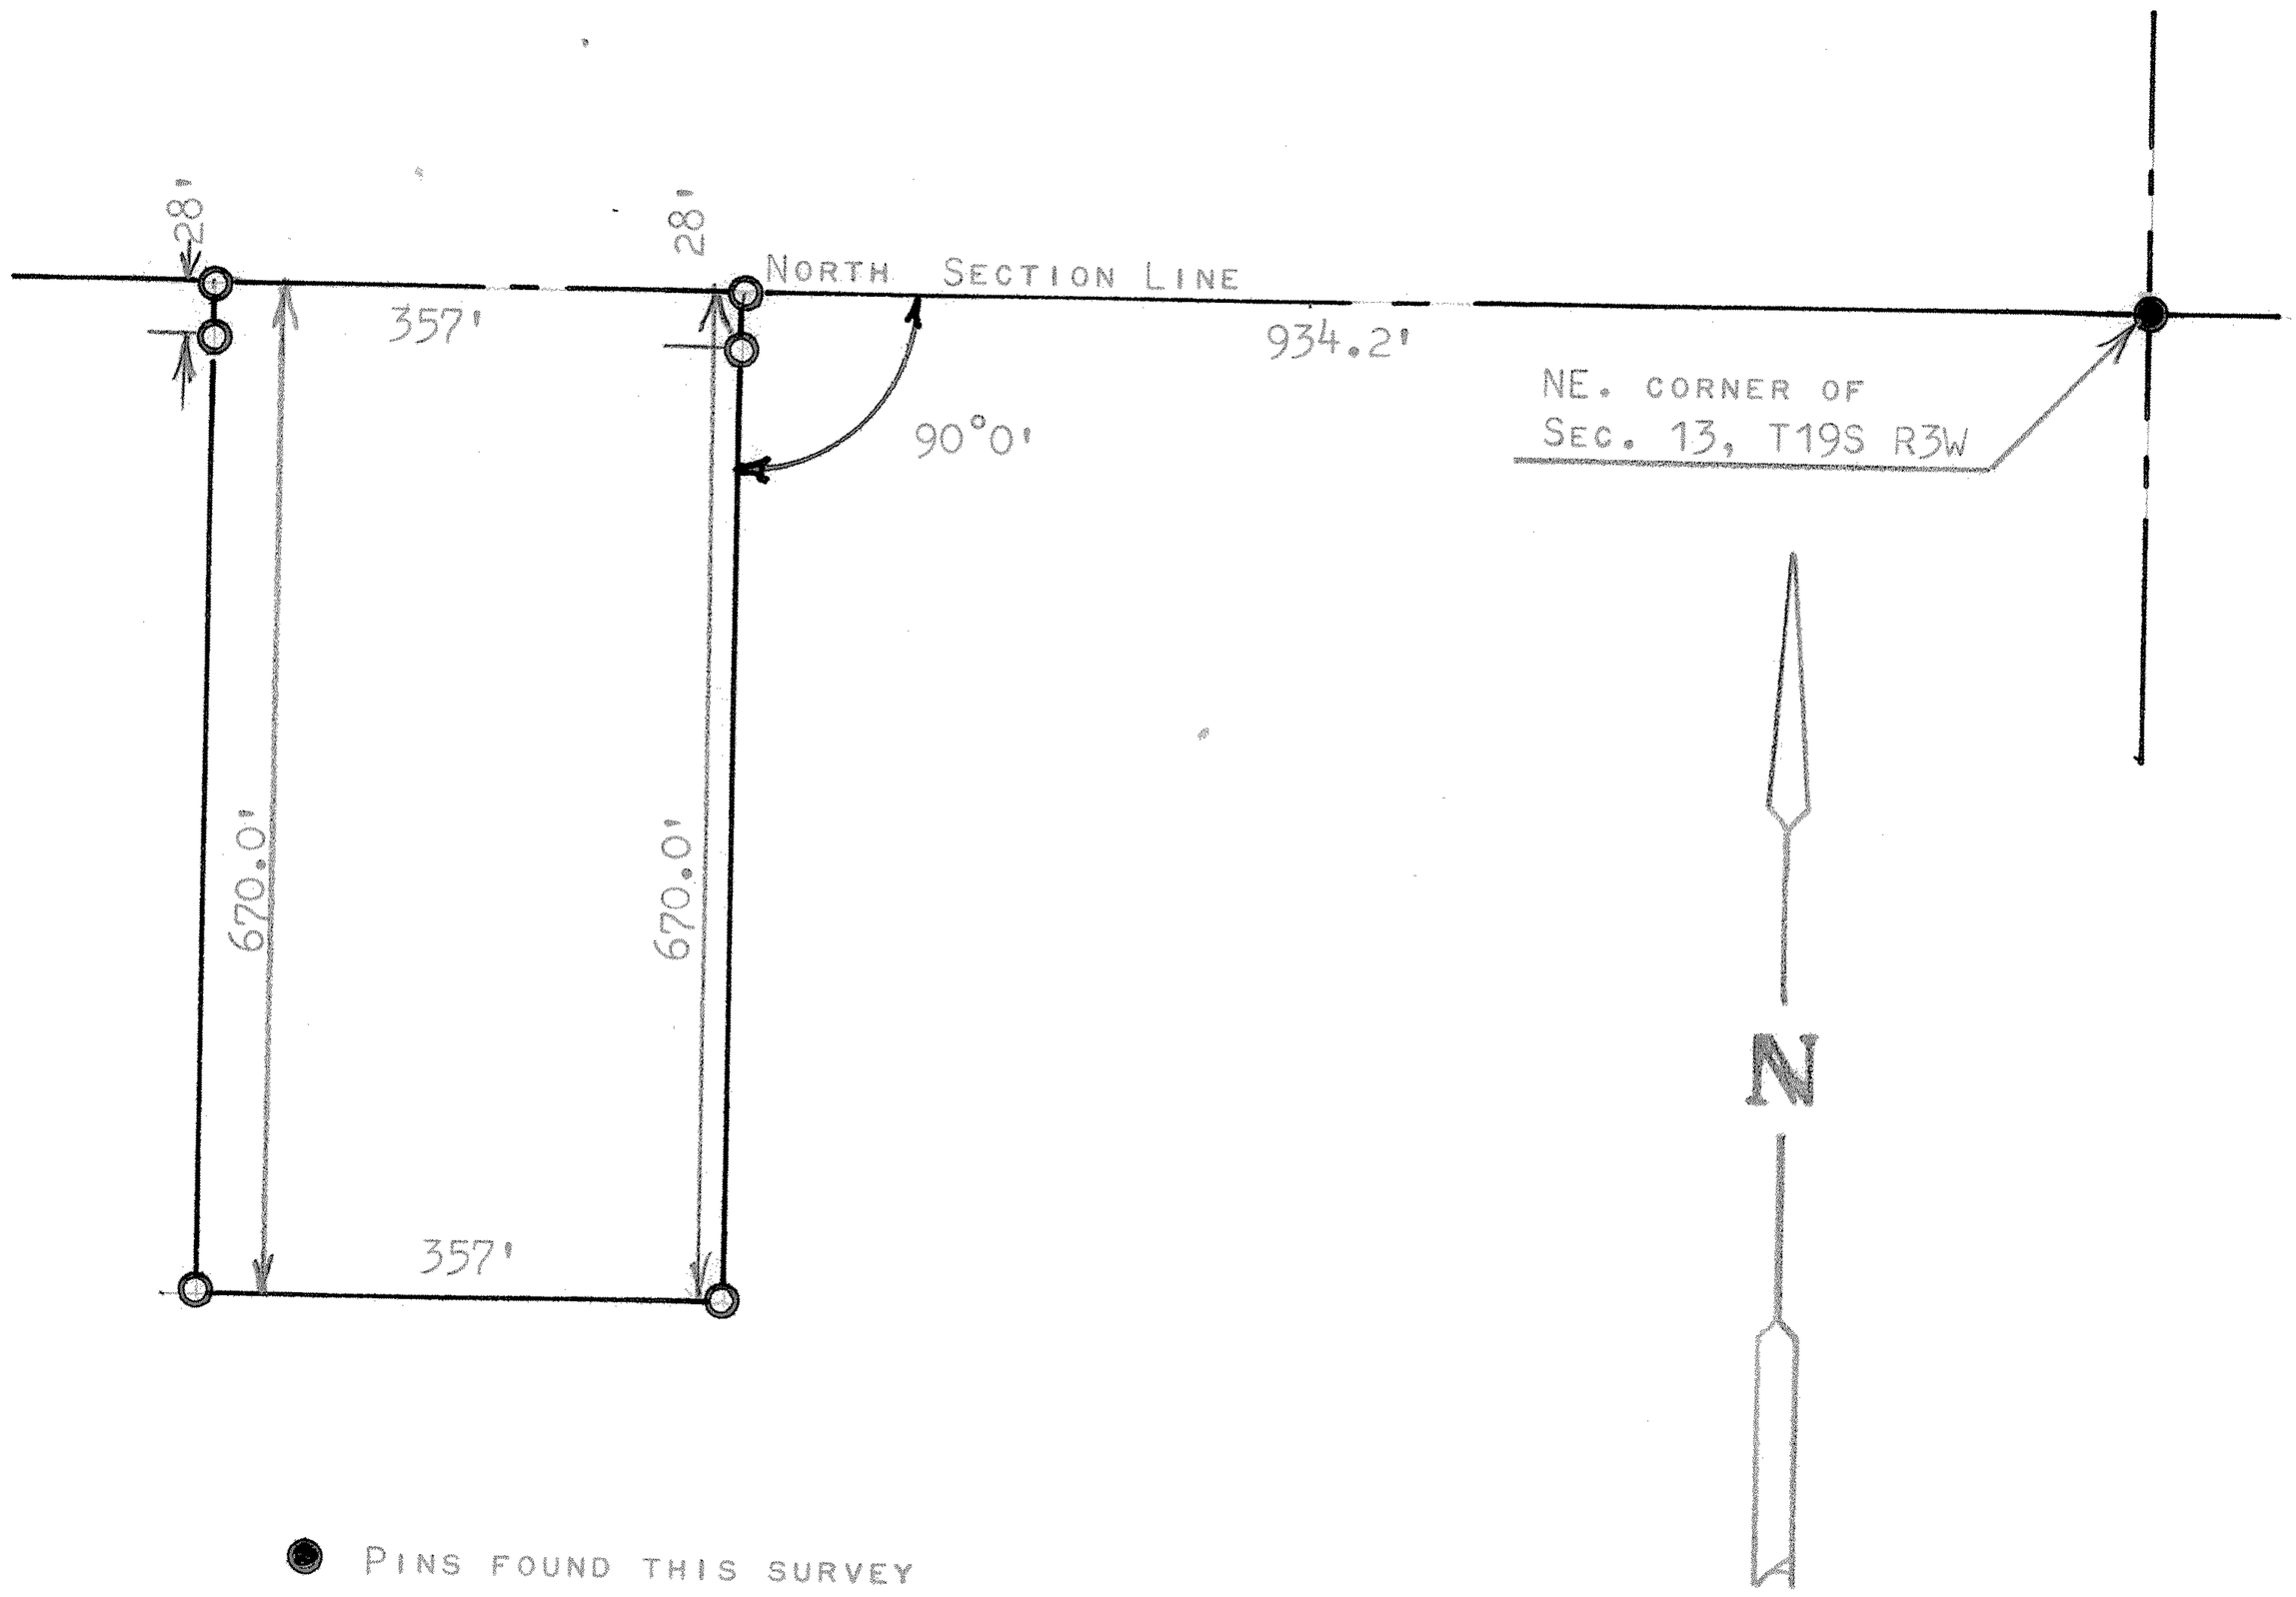

STATE OF KANSAS
COUNTY OF MCPHERSON

I, FRANCIS R. RANKIN, PROFESSIONAL ENGINEER OF THE STATE OF KANSAS DO HEREBY CERTIFY THAT UNDER MY SUPERVISION A SURVEY WAS MADE IN THE NE1/4, SECTION 13, T19S, R3W OF THE 6TH P.M. AND DESCRIBED AS FOLLOWS;

BEGINNING AT A POINT 934.2 FEET WEST OF THE NE CORNER OF SAID NE1/4, SECTION 13, T19S R3W; THENCE SOUTH RIGHT ANGLE TO SECTION LINE 670.0 FEET; THENCE WEST PARALLEL WITH SECTION LINE 357.0 FEET; THENCE NORTH TO SECTION LINE 670.0 FEET; THENCE EAST ON SECTION LINE 357.0 FEET TO PLACE OF BEGINNING, SAID TRACT OF LAND CONTAINS 5.5 ACRES MORE OR LESS, AND THAT THE ACCOMPANYING PLAT IS A TRUE EXHIBIT OF SAID SURVEY AS FAR AS IT IS KNOWN TO ME.

SURVEY CALLED FOR BY MARVIN KREHBIEL

SIGNED THIS 15 DAY OF MAY, 1969

F R Rankin

FRANCIS RANKIN
PROFESSIONAL ENGINEER
MCPHERSON, KANSAS

F. R. RANKIN
LICENSED
799
KANSAS
PROFESSIONAL ENGINEER

MICROFILM