http://www.adultpdf.com
Created by TIFF To PDF trial version, to remove this mark, please register this software.

A SURVEY OF A TRACT OF LAND IN THE
NW1/4, SECTION 13, T19S, R3W
MCPHERSON COUNTY, KANSAS

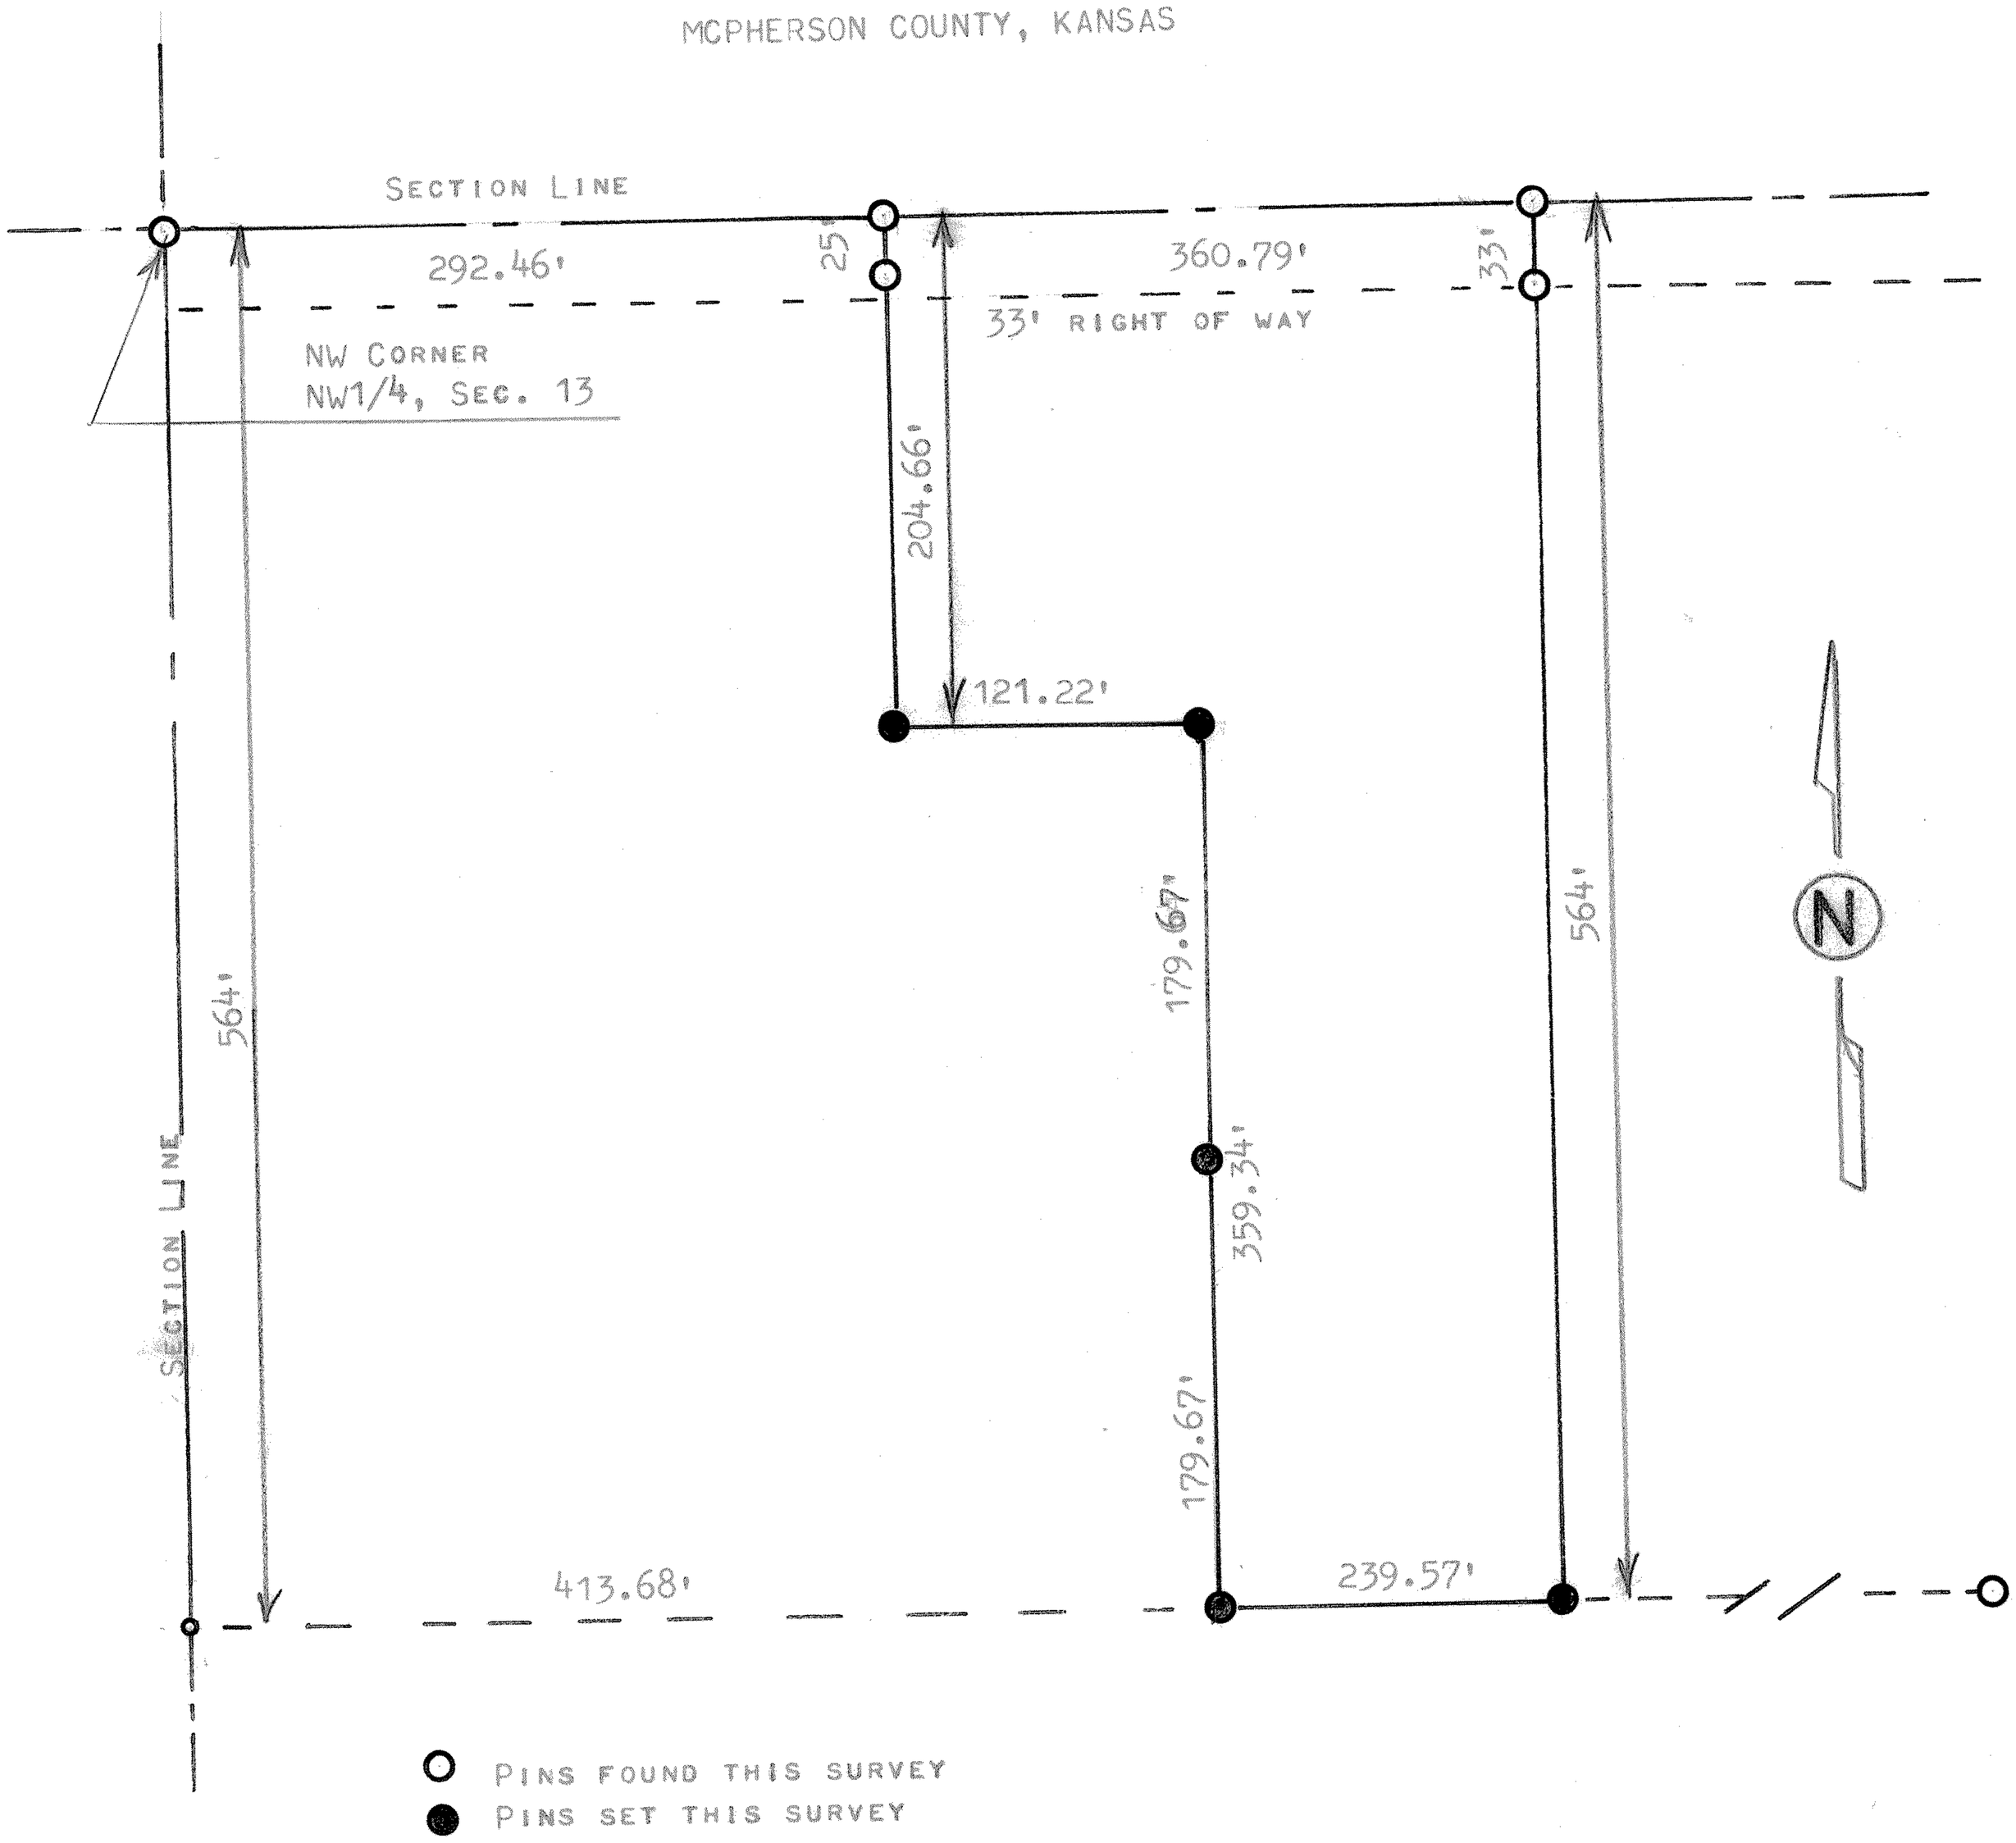


STATE OF KANSAS )
COUNTY OF MCPHERSON ) SS

I, MELVIN FERGUSON, PROFESSIONAL ENGINEER OF THE STATE OF KANSAS DO HEREBY CERTIFY THAT UNDER MY SUPERVISION A SURVEY WAS MADE OF A TRACT OF LAND IN THE NW1/4, SECTION 13, T19S, R3W OF THE 6TH P.M. AND DESCRIBED AS FOLLOWS; BEGINNING 292.46 FEET EAST OF THE NW CORNER OF SAID NW1/4, SECTION 13, T19S, R3W; THENCE SOUTH PARALLEL WITH SECTION LINE 204.66 FEET; THENCE EAST PARALLEL WITH SECTION LINE 121.22 FEET; THENCE SOUTH PARALLEL WITH SECTION LINE 359.34 FEET; THENCE EAST PARALLEL WITH SECTION LINE 239.57 FEET; THEENCE NORTH PARALLEL WITH SECTION LINE 564 FEET AND TO SECTION LINE; THENCE WEST ON SECTION LINE 360.79 FEET AND TO THE PLACE OF BEGINNING SAID TRACT OF LAND CONTAINS 3.67 ACRES MORE OR LESS, AND THAT THE ABOVE PLAT IS ATRUE EXHIBIT OF SAID SURVEY AS FAR AS IT IS KNOWN TO ME.

SURVEY CALLED FOR BY JOHN BUSTER

SIGNED THIS 17th DAY OF APRIL, 1978

Melvin Ferguson
MELVIN FERGUSON
PROFESSIONAL ENGINEER
McPHERSON, KANSAS

MELVIN V. FERGUSON
LICENSED
6772
KANSAS
PROFESSIONAL ENGINEER

MICROFILM