http://www.adultpdf.com
Created by TIFF To PDF trial version, to remove this mark, please register this software.

Survey For: Mike Byrns
By: Garber Surveying Service, P.A.
217 East First Avenue, Suite 9
Hutchinson, Kansas 67501
Phone: 316-665-7032

DESCRIPTION: A survey of a tract in the NW¼ of Sec. 13, T.19S., R.3 W, of the 6th Principal Meridian, McPherson Co., Kansas, as described on the attached sheet.

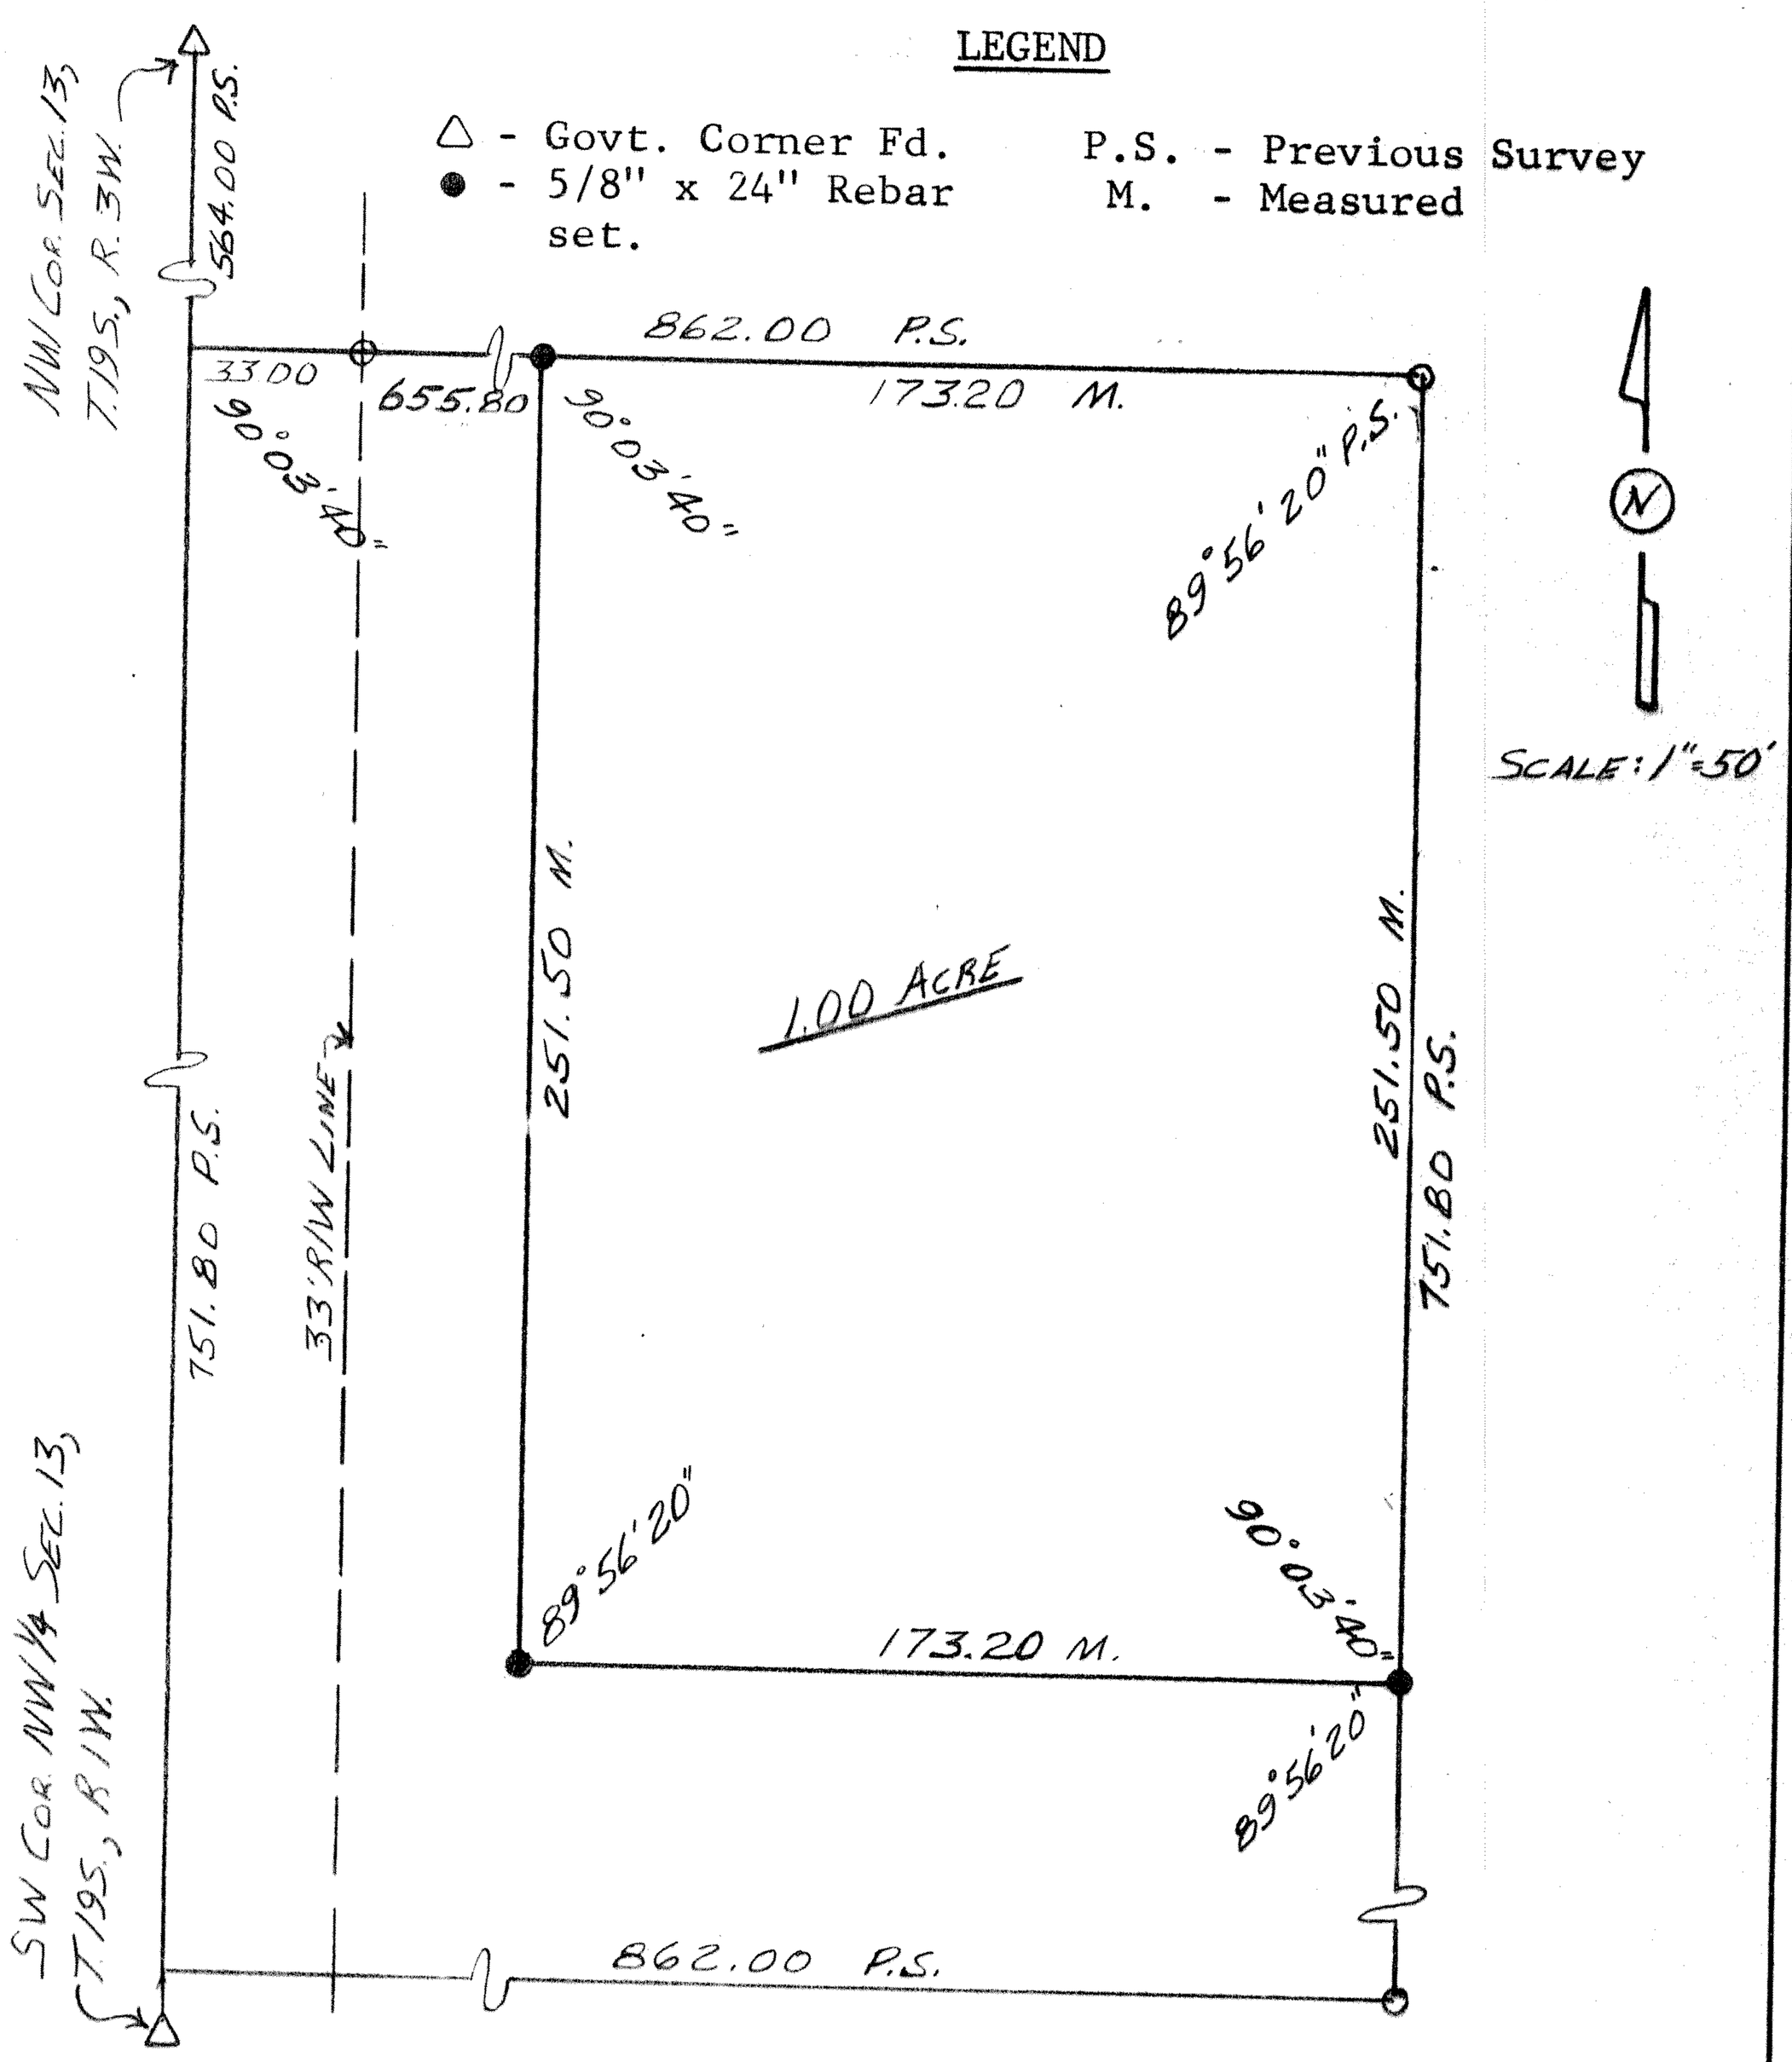

I hereby certify this plat to be a true, correct, and complete representation of the property described above and on the attached sheet, as surveyed under my supervision, this 14th day of November, 1983.

Daniel E. Garber, R.L.S.

DANIEL E. GARBER
REGISTERED
LS-683
KANSAS
LAND SURVEYOR
G83-209

http://www.adultpdf.com
Created by TIFF To PDF trial version, to remove this mark, please register this software.

DESCRIPTION

A portion of the Northwest quarter, Section 13, Township 19 South, Range 3 West of the Sixth Principal Meridian described as follows:

Commencing at the Northwest corner of the NW¼ of Sec. 13, T.19 S., R.3 W. of the 6th P.M.; thence South along the West line of said NW¼ 564.00 ft.; thence with a deflection angle 90°03'40" left-East 688.80 ft. for a point of beginning; thence continuing East without deflection 173.20 ft.; thence with a deflection angle 90°03'40" right-South parallel with the West line of said NW¼ 251.50 ft.; thence with a deflection angle 89°56'20" right-West 173.20 ft.; thence with a deflection angle 90°03'40" right-North parallel with the West line of said NW¼ 251.50 ft. to the point of beginning containing 1.00 acre in McPherson County, Kansas subject to any other easements of record.

DATE: October 27, 1983

Daniel E. Garber, RLS

DANIEL E. GARBER
REGISTERED
LS-683
KANSAS
LAND SURVEYOR