http://www.adultpdf.com
Created by TIFF To PDF trial version, to remove this mark, please register this software.

SICKMON-KLASSEN
LAND SURVEYORS

PHONE (316) 663-7401 • P.O. BOX 1691
330 WEST 5TH AVE.
HUTCHINSON, KANSAS 67501

△ DENOTES G'OVT. COR. FOUND THIS SURVEY
● DENOTES BARS SET
○ DENOTES BARS FOUND
E.D.M = ELECTRONIC DISTANCE MEASURING

SCALE: 1" = 400'

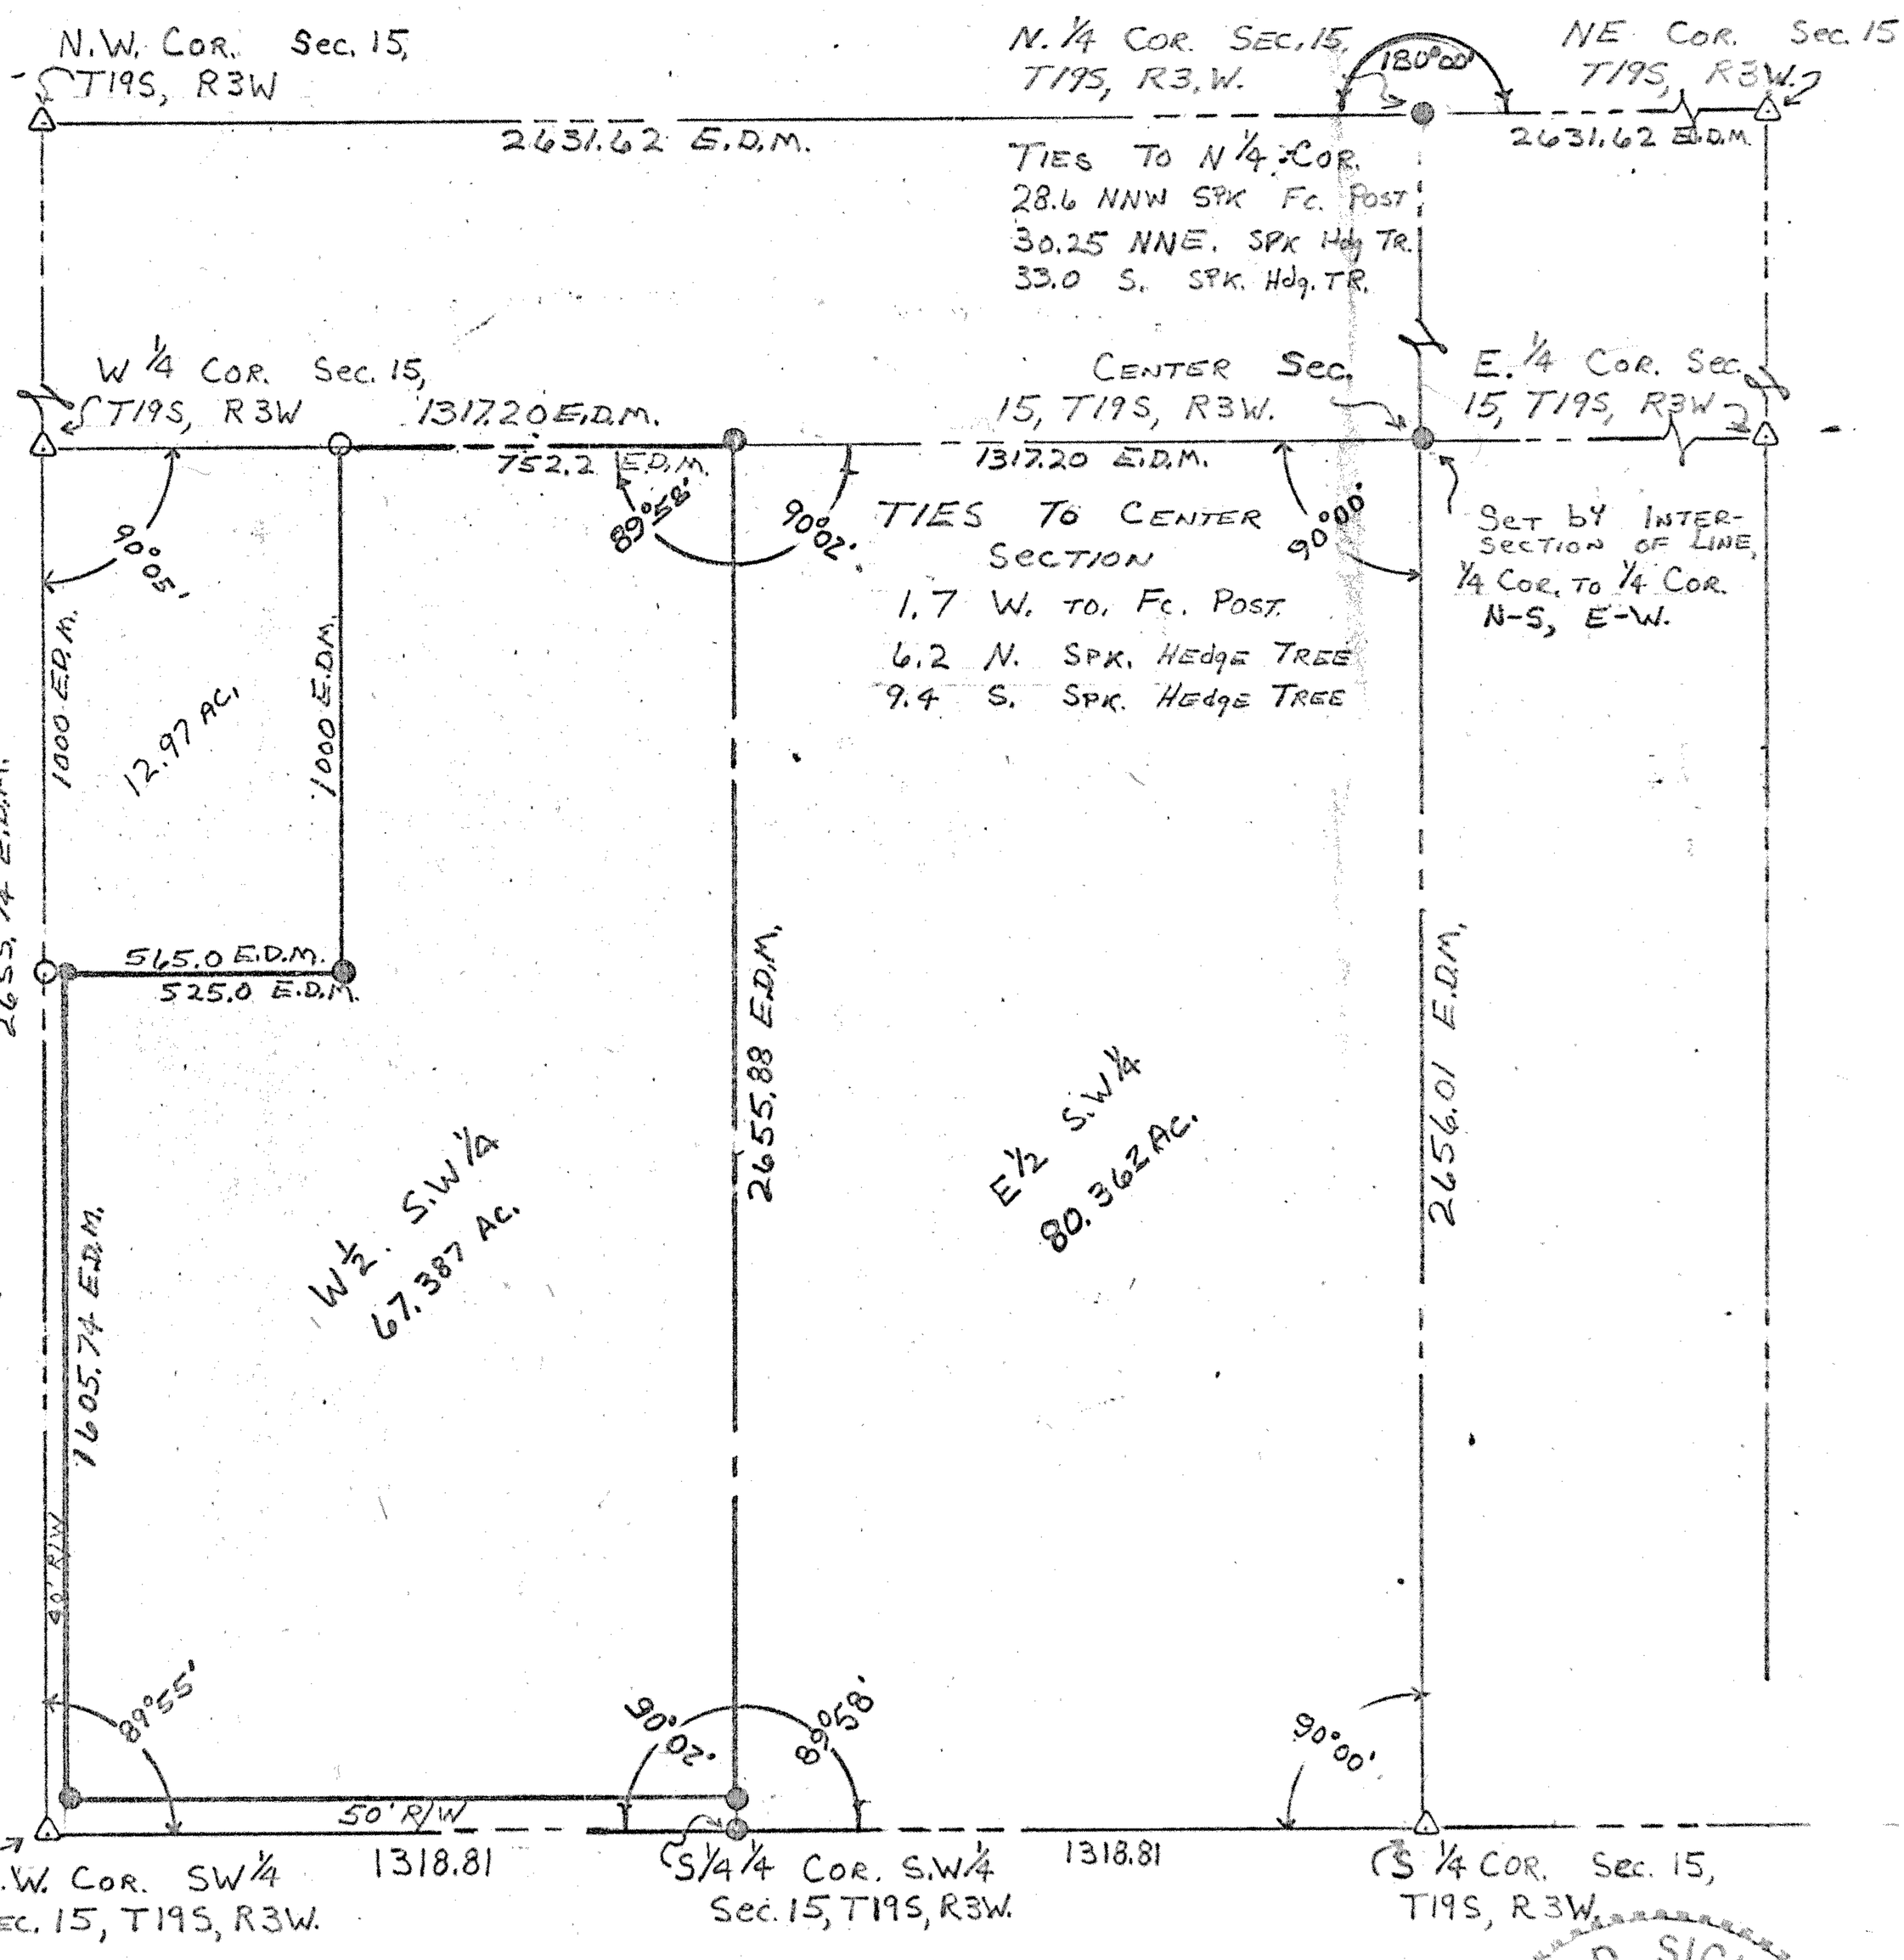

I hereby certify that the above is a true and correct plat of a survey made of the property described herein

GENE D. SICKMON REGISTERED LS-85 KANSAS LAND SURVEYOR

Gene D Sickmon
Registered Kansas Land Surveyor

Survey for: Pyle Construction Co.

Description:

See attached sheet.

MICROFILM

State: Kansas	County: McPherson	Proj. # SK 74-203	Date: October 28, 1974

http://www.adultpdf.com
Created by TIFF To PDF trial version, to remove this mark, please register this software.

DESCRIPTION

A portion of the Southwest Quarter of Section 15, T19S, R3W of the 6th P.M., McPherson County, Kansas

Commencing at the Northwest corner of the SW¼ of Section 15, T19S, R3W of the 6th P.M., McPherson County, Kansas; thence South along the West line of said SW¼ 1000.0 feet for the place of beginning; thence East with a deflection angle 90°05' left, 565.0 feet to a point; thence North with a deflection angle 89°55' left, 1000.0 feet to the North line of said SW¼; thence East with a deflection angle 89°55' right along the North line of said SW¼ 752.2 feet to the East line of the West ½ of said SW¼; thence South with a deflection angle 90°02' right, and along the East line of the West ½ of said SW¼ 2655.88 feet to the South line of said SW¼; thence West with a deflection angle 89°58' right, and along the South line of said SW¼, 1318.81 feet to the Southwest corner of said SW¼; thence North with a deflection angle 90°05' right along the West line of said SW¼, 1655.74 feet to the place of beginning, for a total of 67.387 acres.

Gene D. Sickmon

GENE D. SICKMON
REGISTERED
LS-85
KANSAS
LAND SURVEYOR

MICROFILM