http://www.adultpdf.com
Created by TIFF To PDF trial version, to remove this mark, please register this software.

A SURVEY OF A TRACT OF LAND IN THE SE1/4, SECTION 18, T19S, R3W MCPHERSON COUNTY, KANSAS

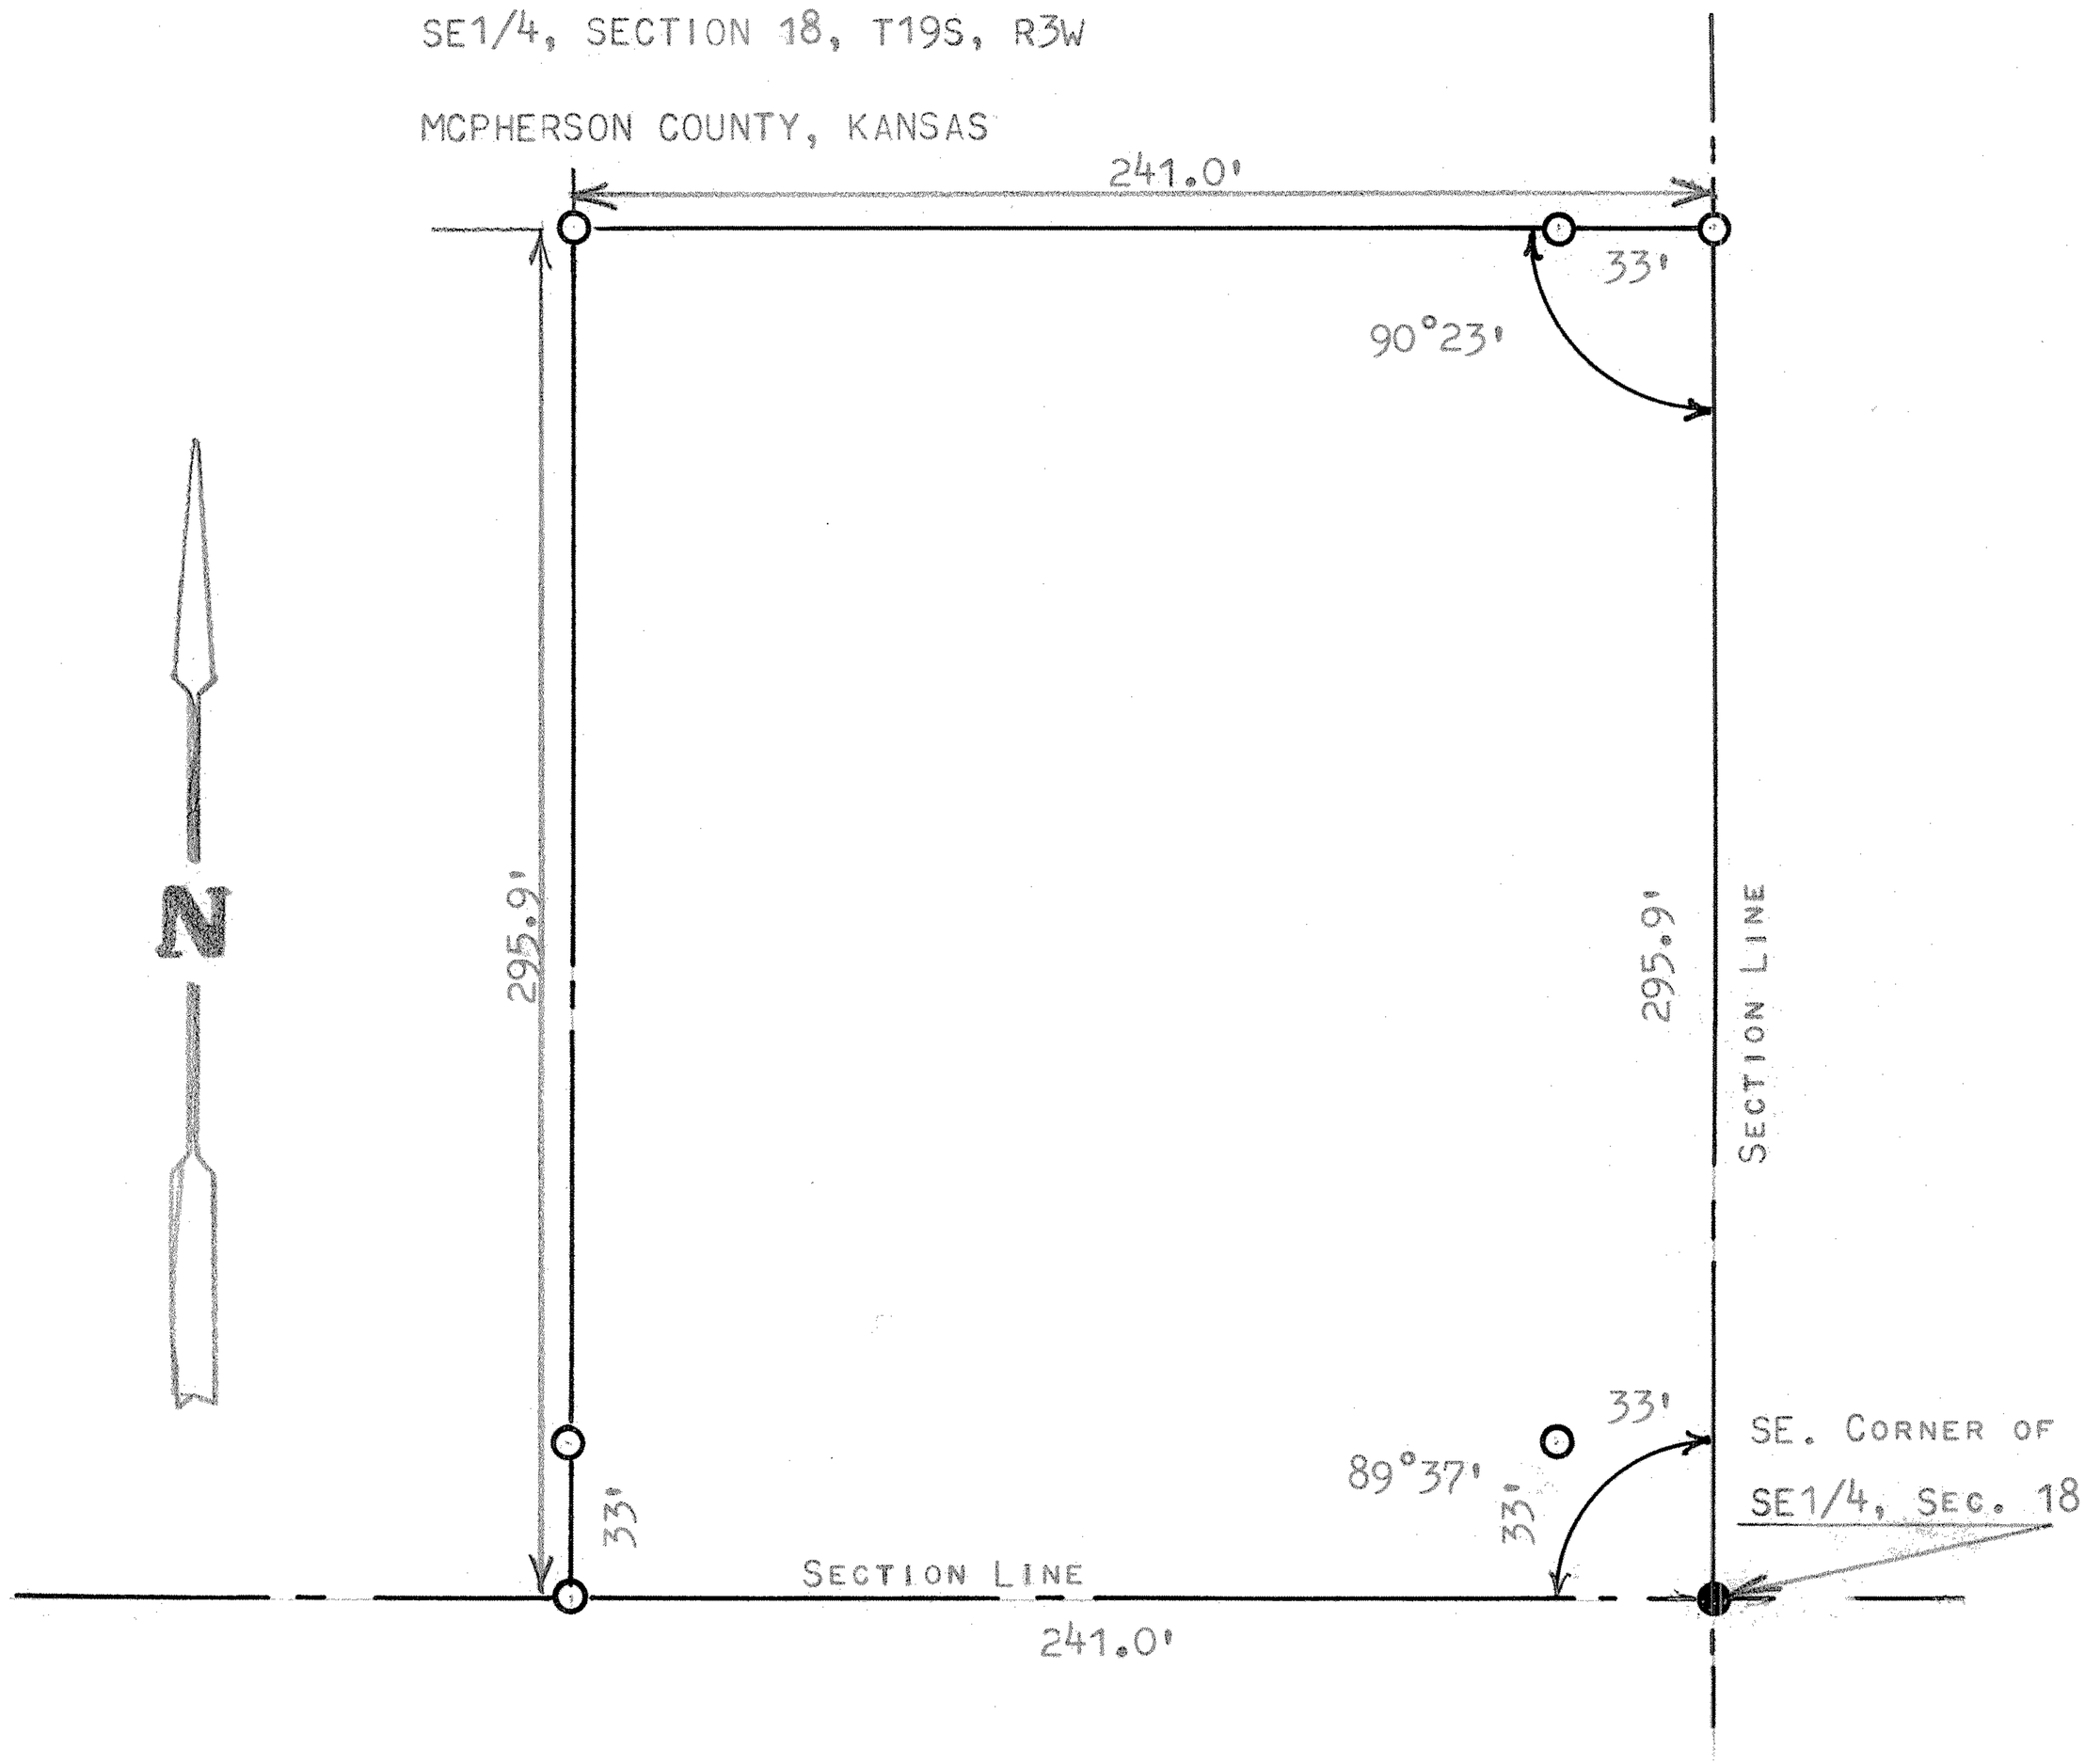

○ PINS SET THIS SURVEY

● PINS FOUND THIS SURVEY

STATE OF KANSAS)
MCPHERSON COUNTY) SS

I, MELVIN FERGUSON, PROFESSIONAL ENGINEER OF THE STATE OF KANSAS DO HEREBY CERTIFY THAT UNDER MY SUPERVISION A SURVEY WAS MADE OF A TRACT OF LAND IN THE SE1/4, SECTION 18, T19S, R3W OF THE 6TH P.M. AND DESCRIBED AS FOLLOWS;

BEGINNING AT THE SE CORNER OF SAID SE1/4, SECTION 18, T19S, R3W; THENCE WEST OF SECTION LINE 241.0 FEET; THENCE NORTH PARALLEL WITH EAST SECTION LINE 295.9 FEET; THENCE EAST PARALLEL WITH SOUTH SECTION LINE 241.0 FEET; THENCE SOUTH 295.9 FEET TO PLACE OF BEGINNING, SAID TRACT OF LAND CONTAINS 1.64 ACRES MORE OR LESS, AND THAT THE ABOVE PLAT IS A TRUE EXHIBIT OF SAID SURVEY AS FAR AS IT IS KNOWN TO ME.

SURVEY CALLED FOR BY HOMER YOWELL

SIGNED THIS 19th DAY OF FEBRUARY, 1976

Melvin Ferguson

MELVIN FERGUSON
PROFESSIONAL ENGINEER
MCPHERSON, KANSAS

MELVIN V. FERGUSON LICENSED 6772 KANSAS PROFESSIONAL ENGINEER

MICROFILM