http://www.adultpdf.com
Created by TIFF To PDF trial version, to remove this mark, please register this software.

Garber Surveying Service, P.A.
217 East 1st, Suite 16 • Phone 316 665-7032
Hutchinson, Kansas 67501

Proj. No. G89-774

SURVEY FOR: J & J CONSTRUCTION
DESCRIPTION: The West 20.5 Acres of the Northwest Quarter of the Northeast Quarter of Section 19, Township 19 South, Range 3 West of the 6th Principal Meridian in McPherson County, Kansas.

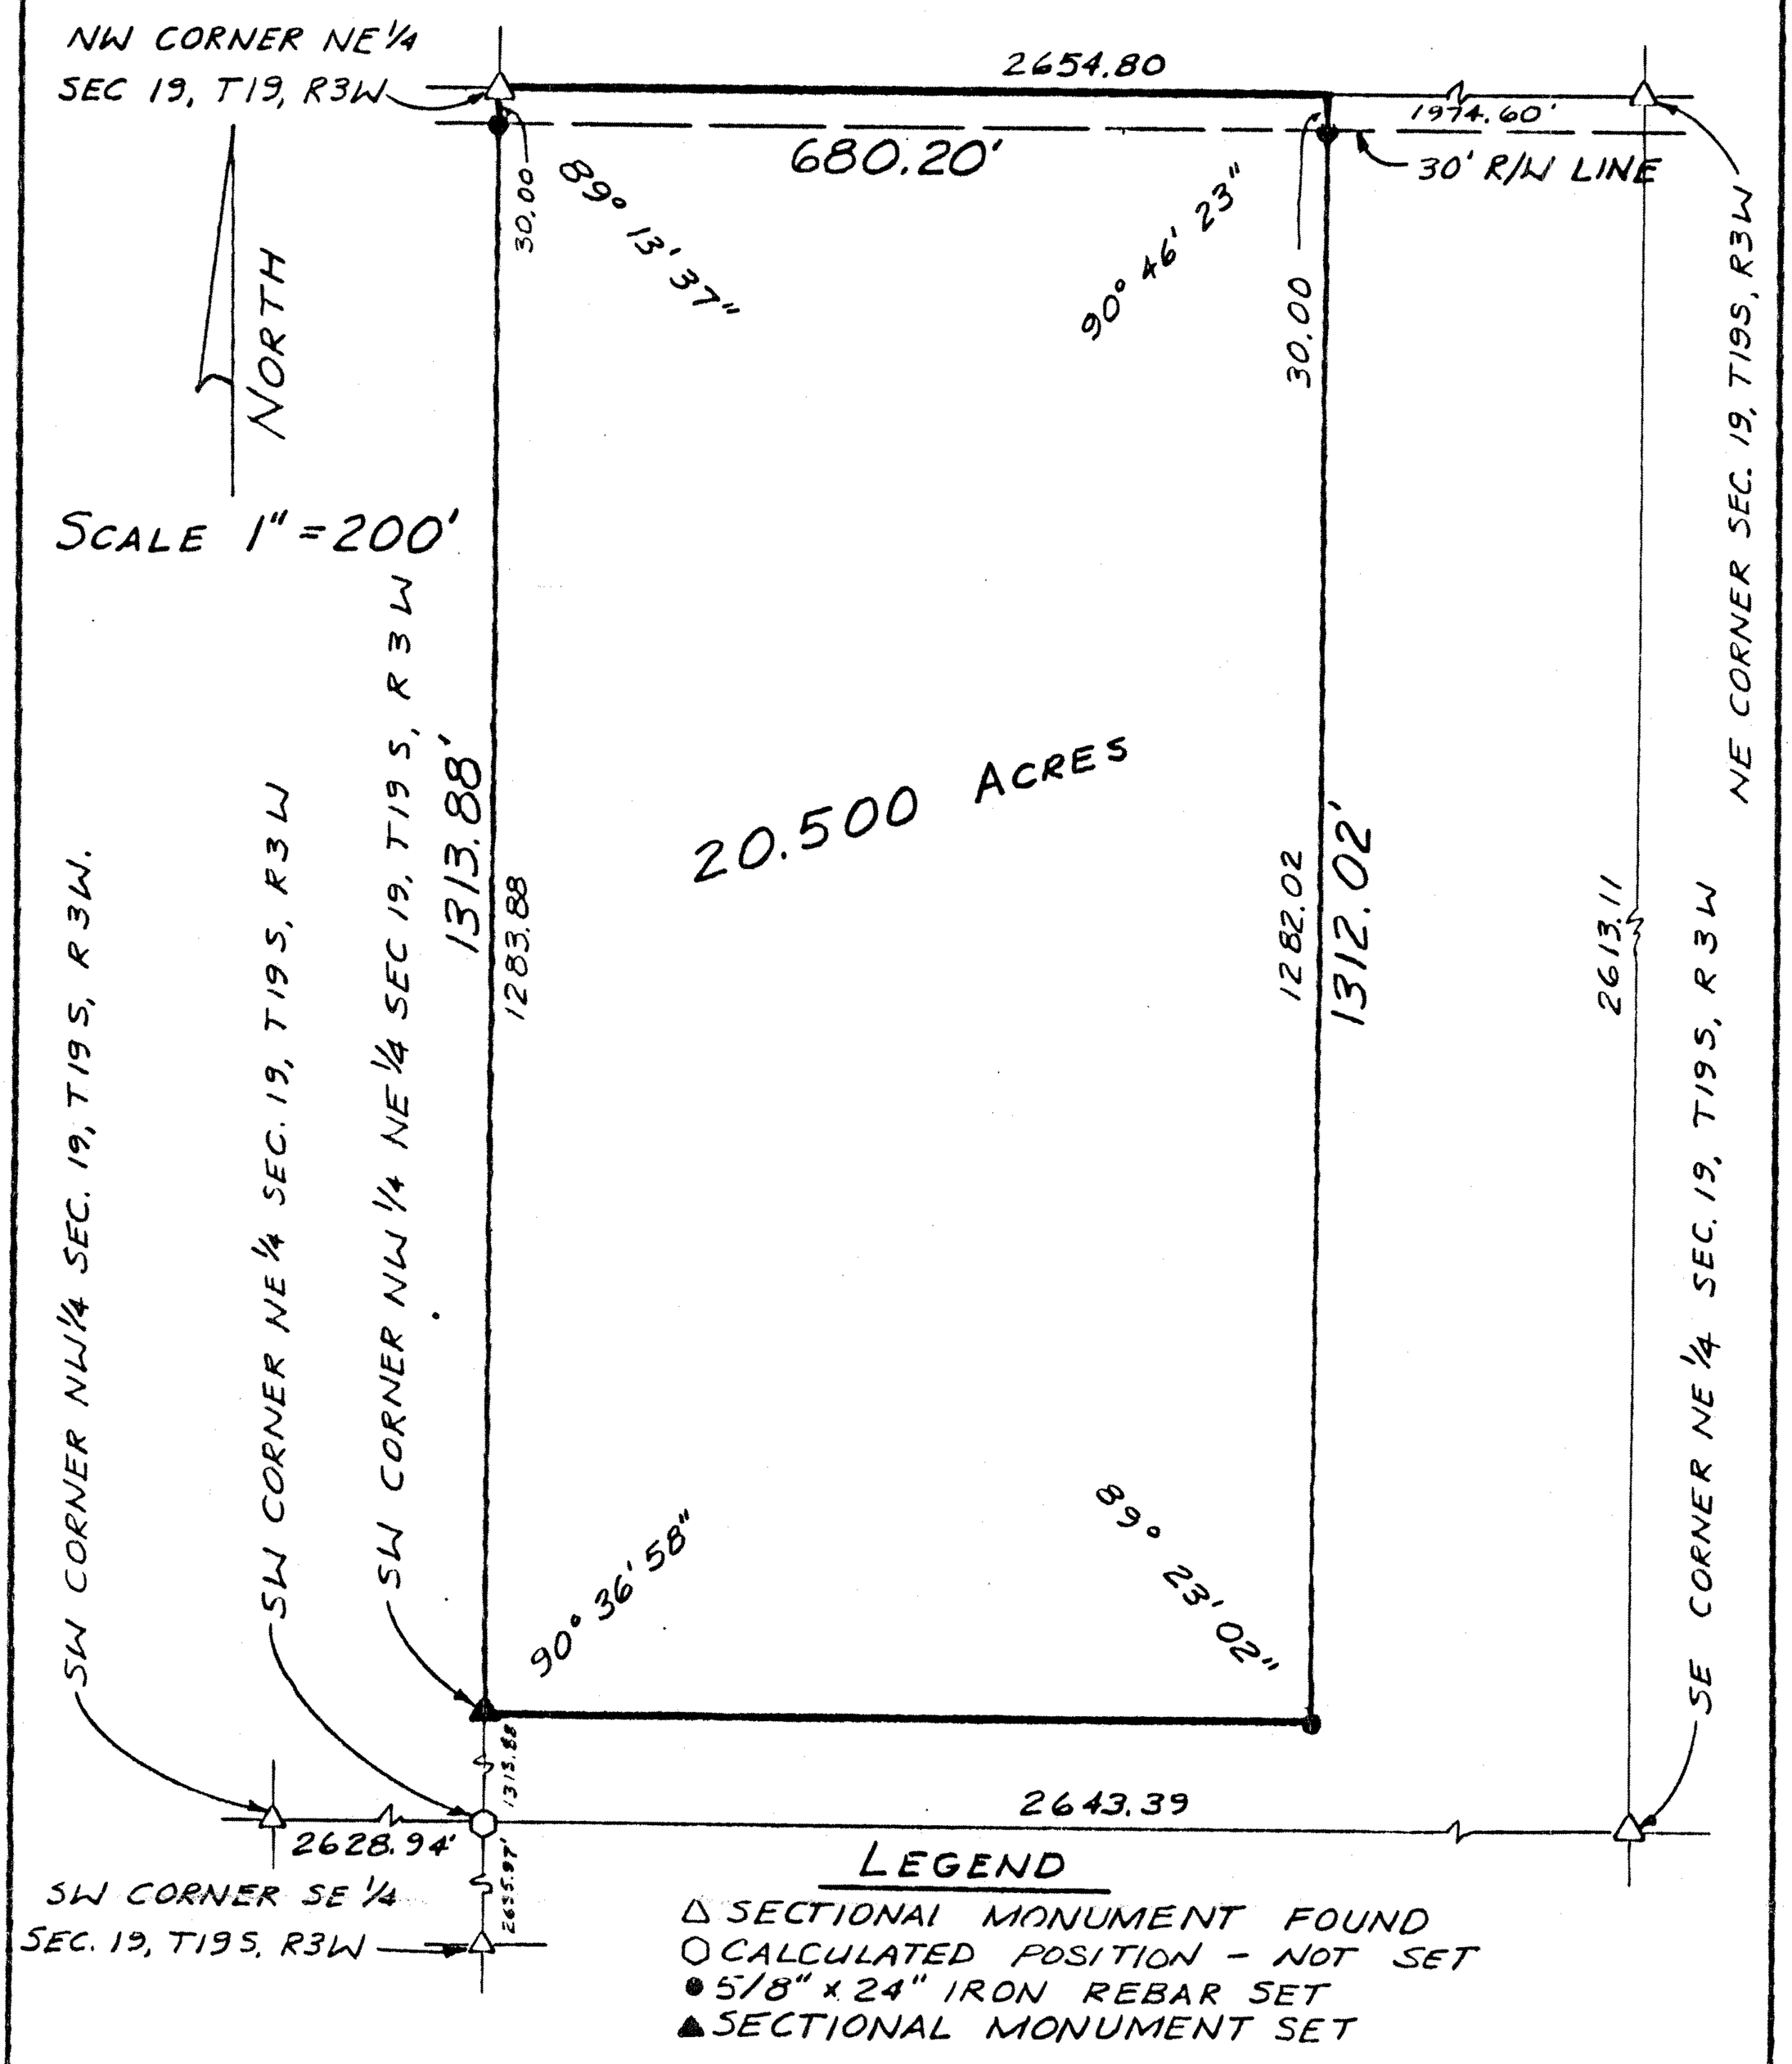

I hereby certify this plat to be a true, correct and complete representation of the property described above as surveyed under my supervision, this 16th of January, 1990.

Daniel E. Garber RLS #683

DANIEL E. GARBER
LS-683
KANSAS
LAND SURVEYOR