DURR ENGINEERING, INC.

ENGINEERING, SURVEYING, PLANNING & DEVELOPMENT

16 WEST 4TH AVE.
HUTCHINSON, KS. 67501
PHONE: 316-663-9613

http://www.adultpdf.com
Created by Free Corel PDF trial version, to remove this mark, please register this software.

REPORT OF SURVEY
PART OF SE1/4, 19-19-3

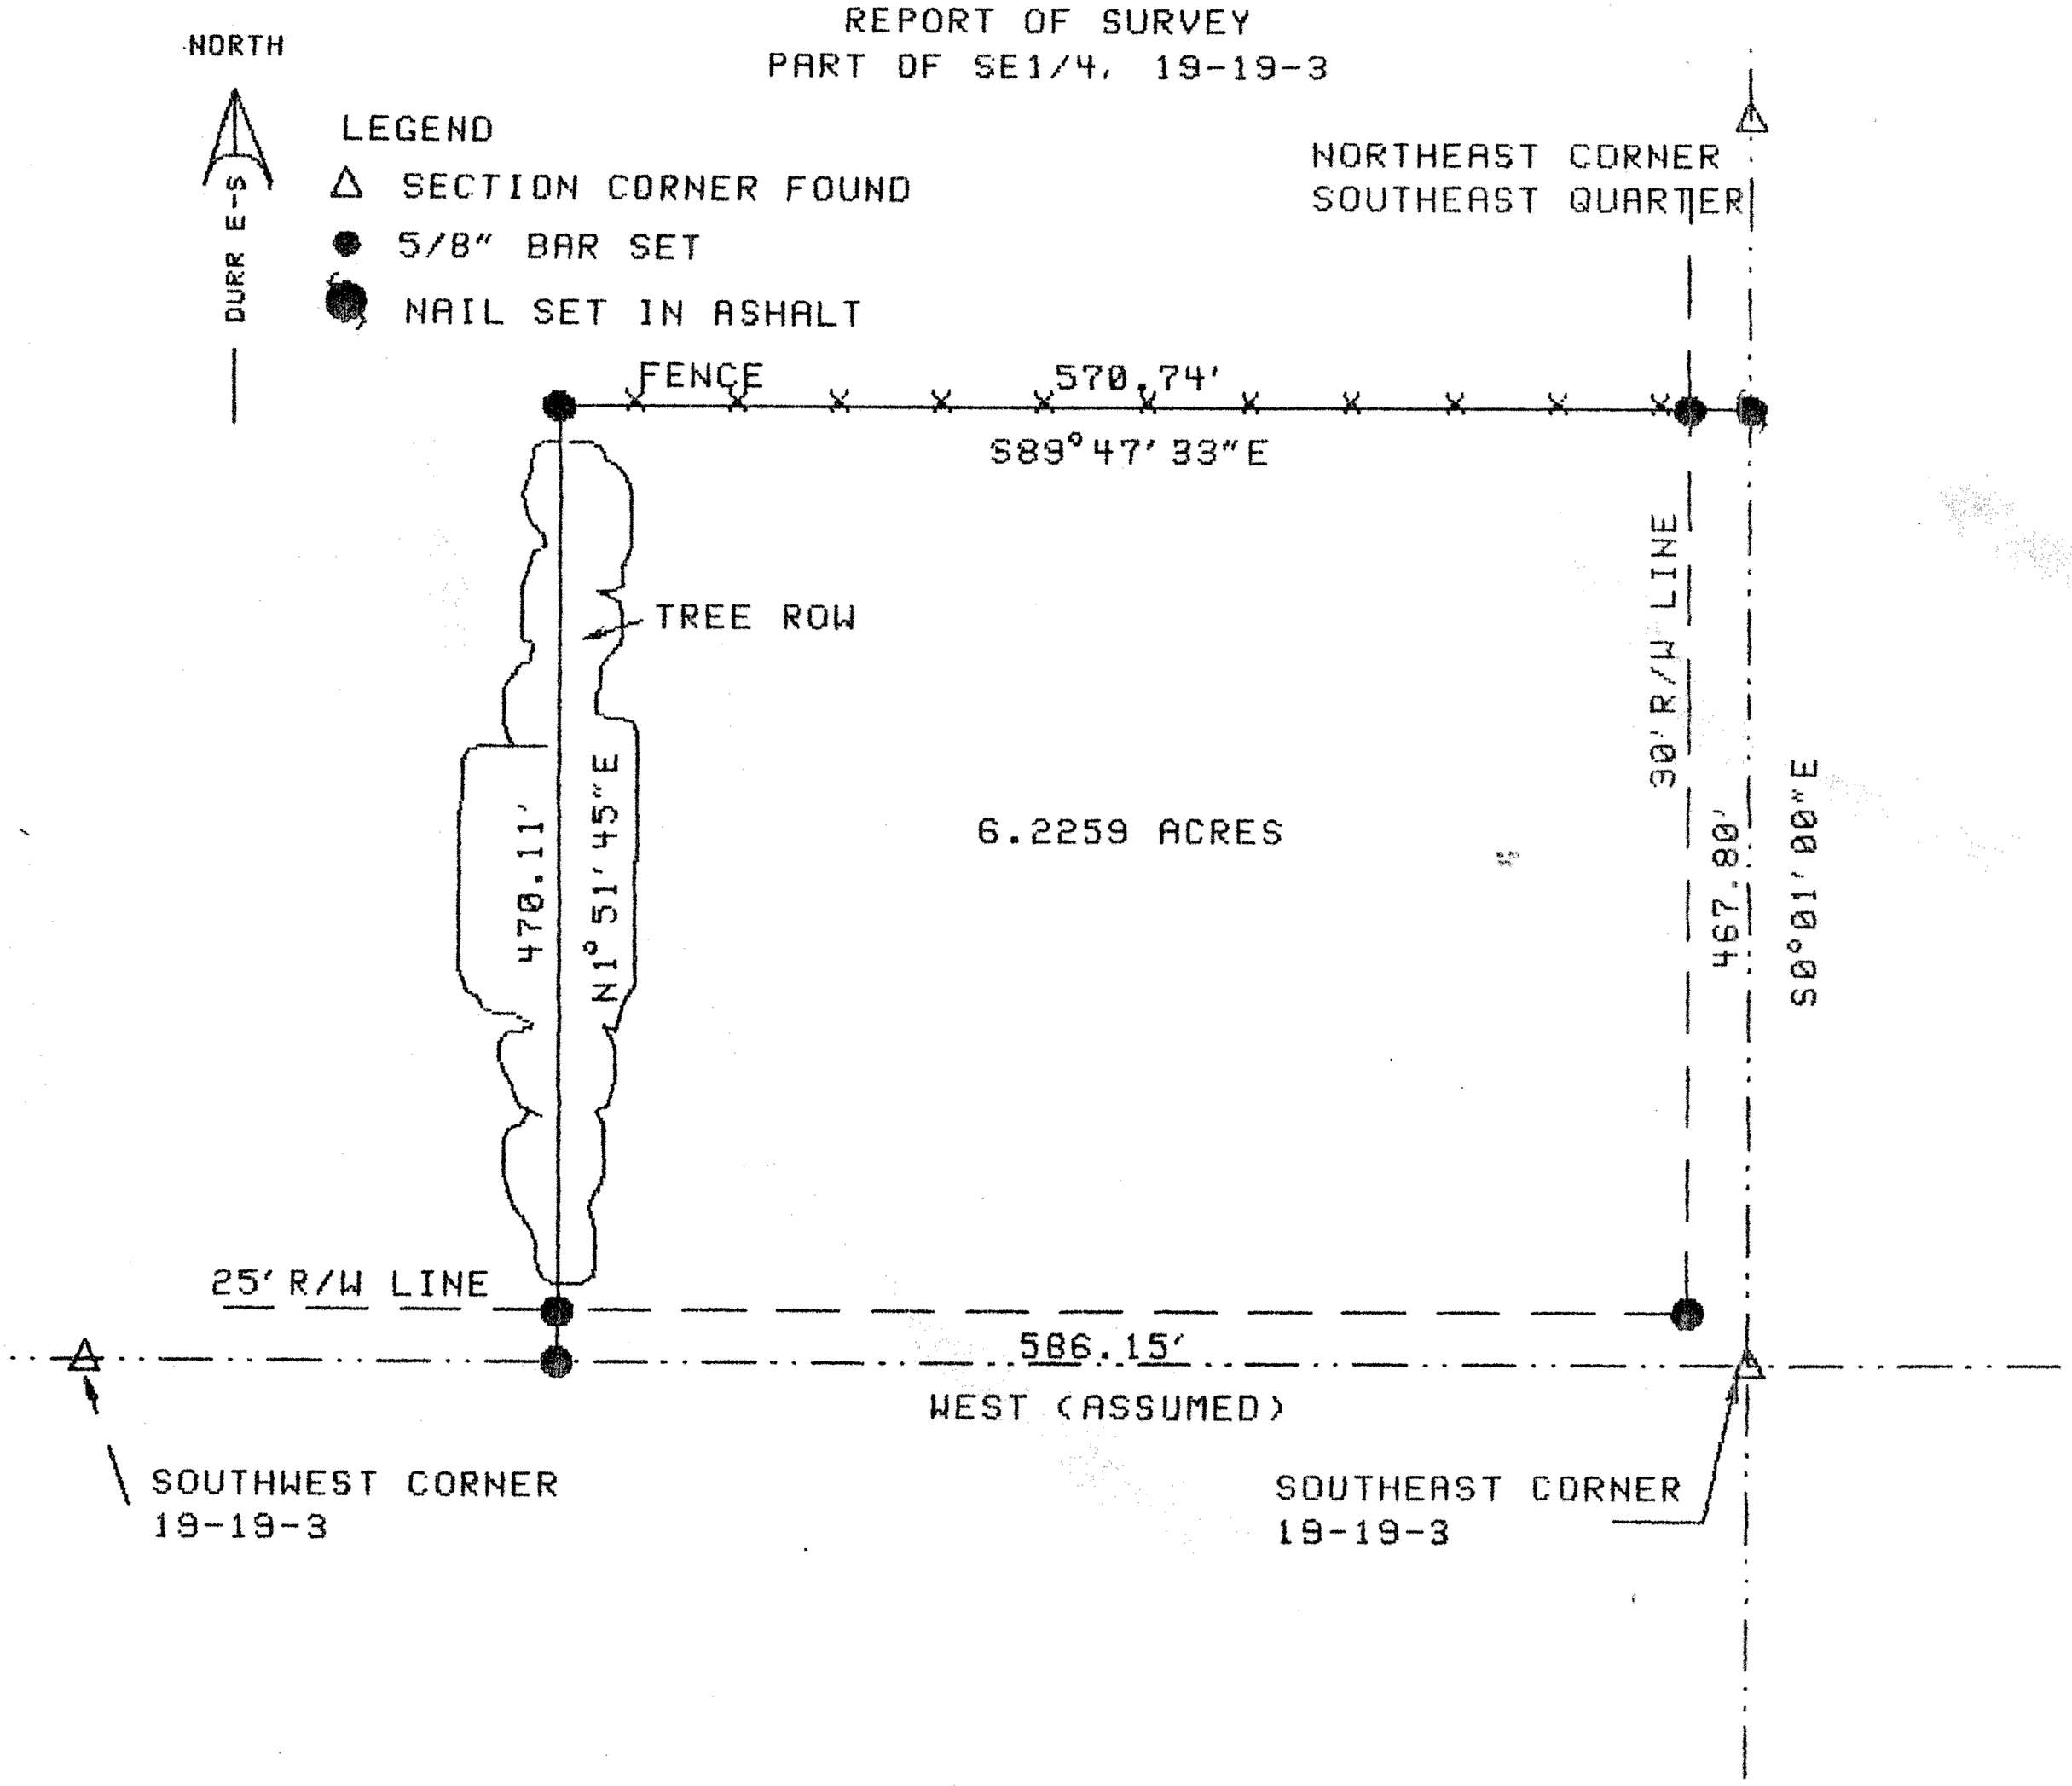

I, DUNCAN W. DURR, DO HEREBY CERTIFY THE ABOVE SURVEY TO BE TRUE AND CORRECT AS SURVEYED BY ME THIS DATE HEREIN WRITTEN.

DUNCAN W. DURR
REGISTERED
LS-697
KANSAS
LAND SURVEYOR

Duncan W. Durr

REGISTERED LAND SURVEYOR

CLIENT: FRED & ELLEN HILGENFELD

DESCRIPTION: BEGINNING AT THE SOUTHEAST CORNER OF SECTION 19, TOWNSHIP 19 SOUTH, RANGE 3 WEST, McPHERSON COUNTY, KANSAS; THENCE WEST (ASSUMED), FOR A DISTANCE OF 586.15 FEET; THENCE N1°51'45"E, FOR A DISTANCE OF 470.11'; THENCE S89°47'33"E, FOR A DISTANCE OF 570.74 FEET; THENCE S0°01'00"E, FOR A DISTANCE OF 467.80 FEET TO THE POINT OF BEGINNING. TRACT CONTAINS 6.2259 ACRES.

STATE: KANSAS COUNTY: McPHERSON PROJECT: 89-35 DATE: 6-30-89