http://www.adultpdf.com
Created by TIFF To PDF trial version, to remove this mark, please register this software.

SURVEY TRACT OF LAND
SECTION 19, T19S R3W
MCPHERSON, COUNTY KANSAS

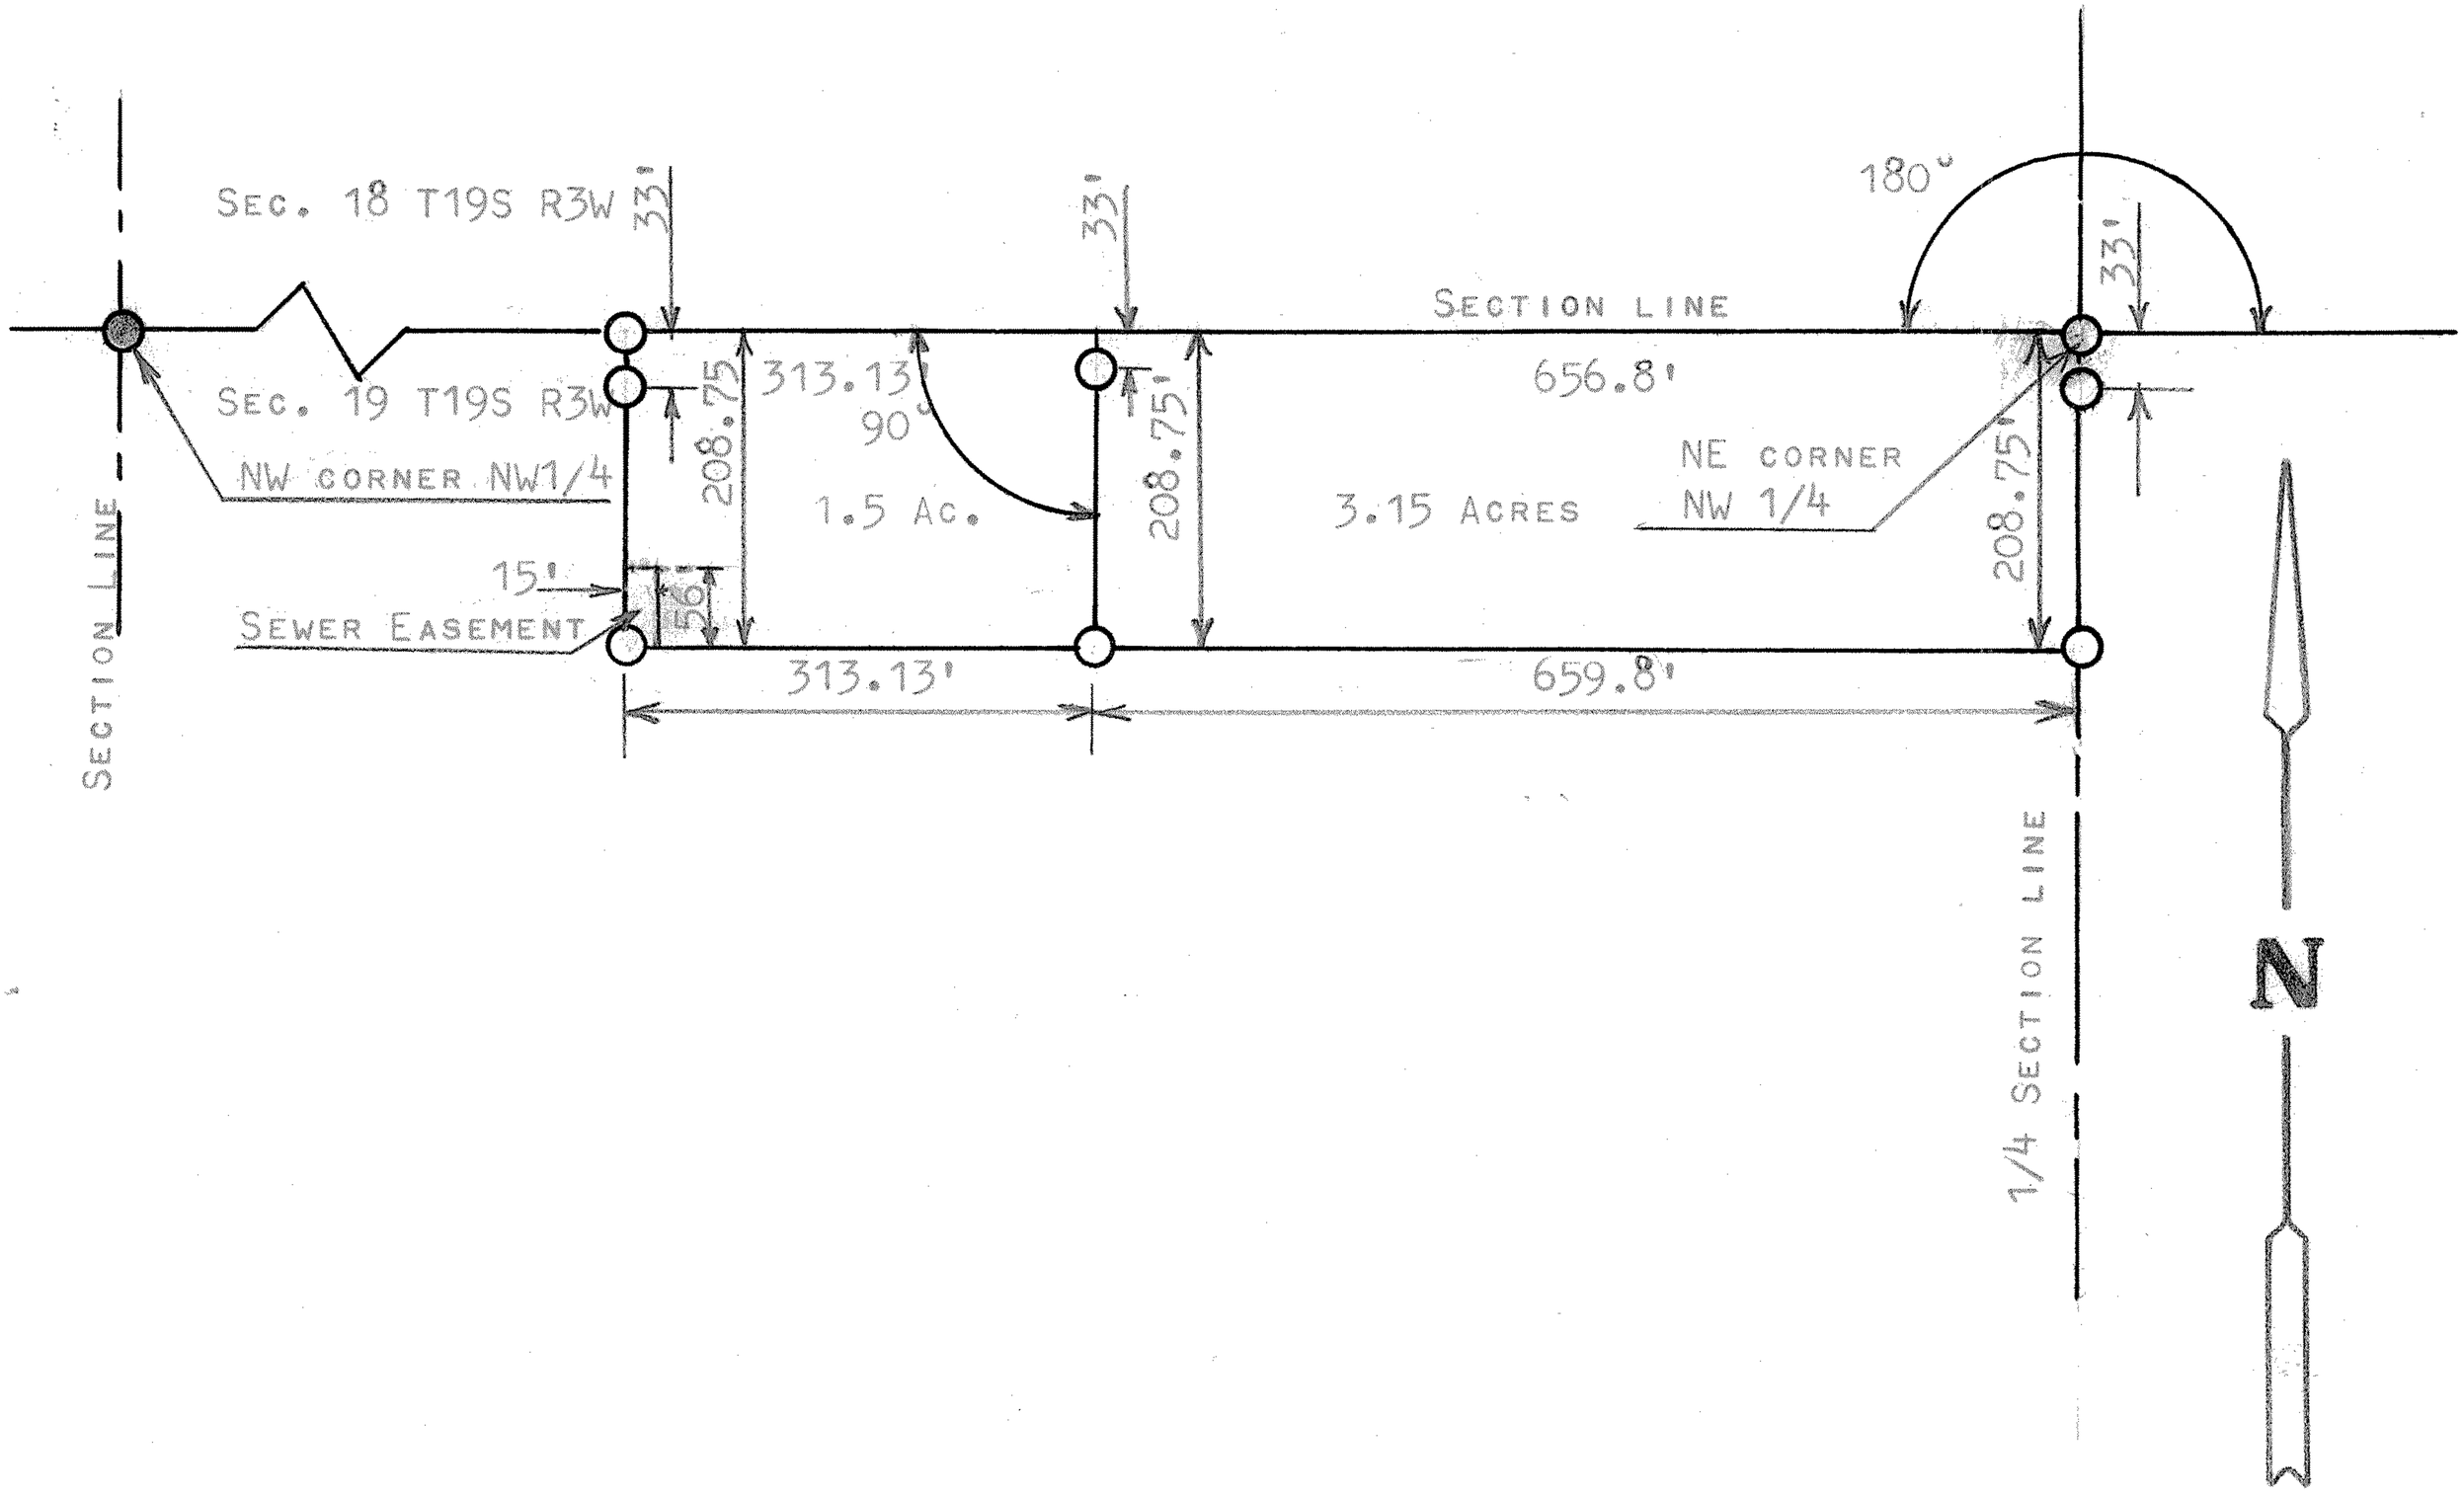

● PINS FOUND THIS SURVEY

○ PINS SET THIS SURVEY

STATE OF KANSAS)
COUNTY OF MCPHERSON) SS

I, FRANCIS RANKIN, PROFESSIONAL ENGINEER OF THE STATE OF KANSAS DO HEREBY CERTIFY THAT UNDER MY SUPERVISION A SURVEY WAS MADE IN THE NW 1/4, SECTION 19, T19S, R3W, OF THE 6TH P.M. AND DESCRIBED AS FOLLOWS:

COMMENCING AT THE NE CORNER OF THE NW 1/4 OF SAID SECTION 19 T19S R3W; THENCE WEST 656.8 FEET TO PLACE OF BEGINNING; THENCE RIGHT ANGLE SOUTH 208.75 FEET; THENCE WEST PARALLEL WITH SECTION LINE 313.13 FEET; THENCE NORTH 208.75 FEET TO SECTION LINE; THENCE EAST 313.13 FEET TO PLACE OF BEGINNING, SAID TRACT CONTAINS 1.5 ACRES MORE OR LESS, AND THAT THE ACCOMPANYING PLAT IS A TRUE EXHIBIT OF SAID SURVEY AS FAR AS IT IS KNOWN TO ME.

SURVEY CALLED FOR BY HAROLD STOVER

SIGNED THIS 13 DAY OF FEBRUARY, 1967

F. R. Rankin
FRANCIS RANKIN
PROFESSIONAL ENGINEER
MCPHERSON, KANSAS

F. R. RANKIN
LICENSED
799
KANSAS
PROFESSIONAL ENGINEER

MICROFILM