http://www.adultpdf.com
Created by TIFF To PDF trial version, to remove this mark, please register this software.

SURVEY TRACT OF LAND
SECTION 19, T19S R3W
MCPHERSON, COUNTY
KANSAS

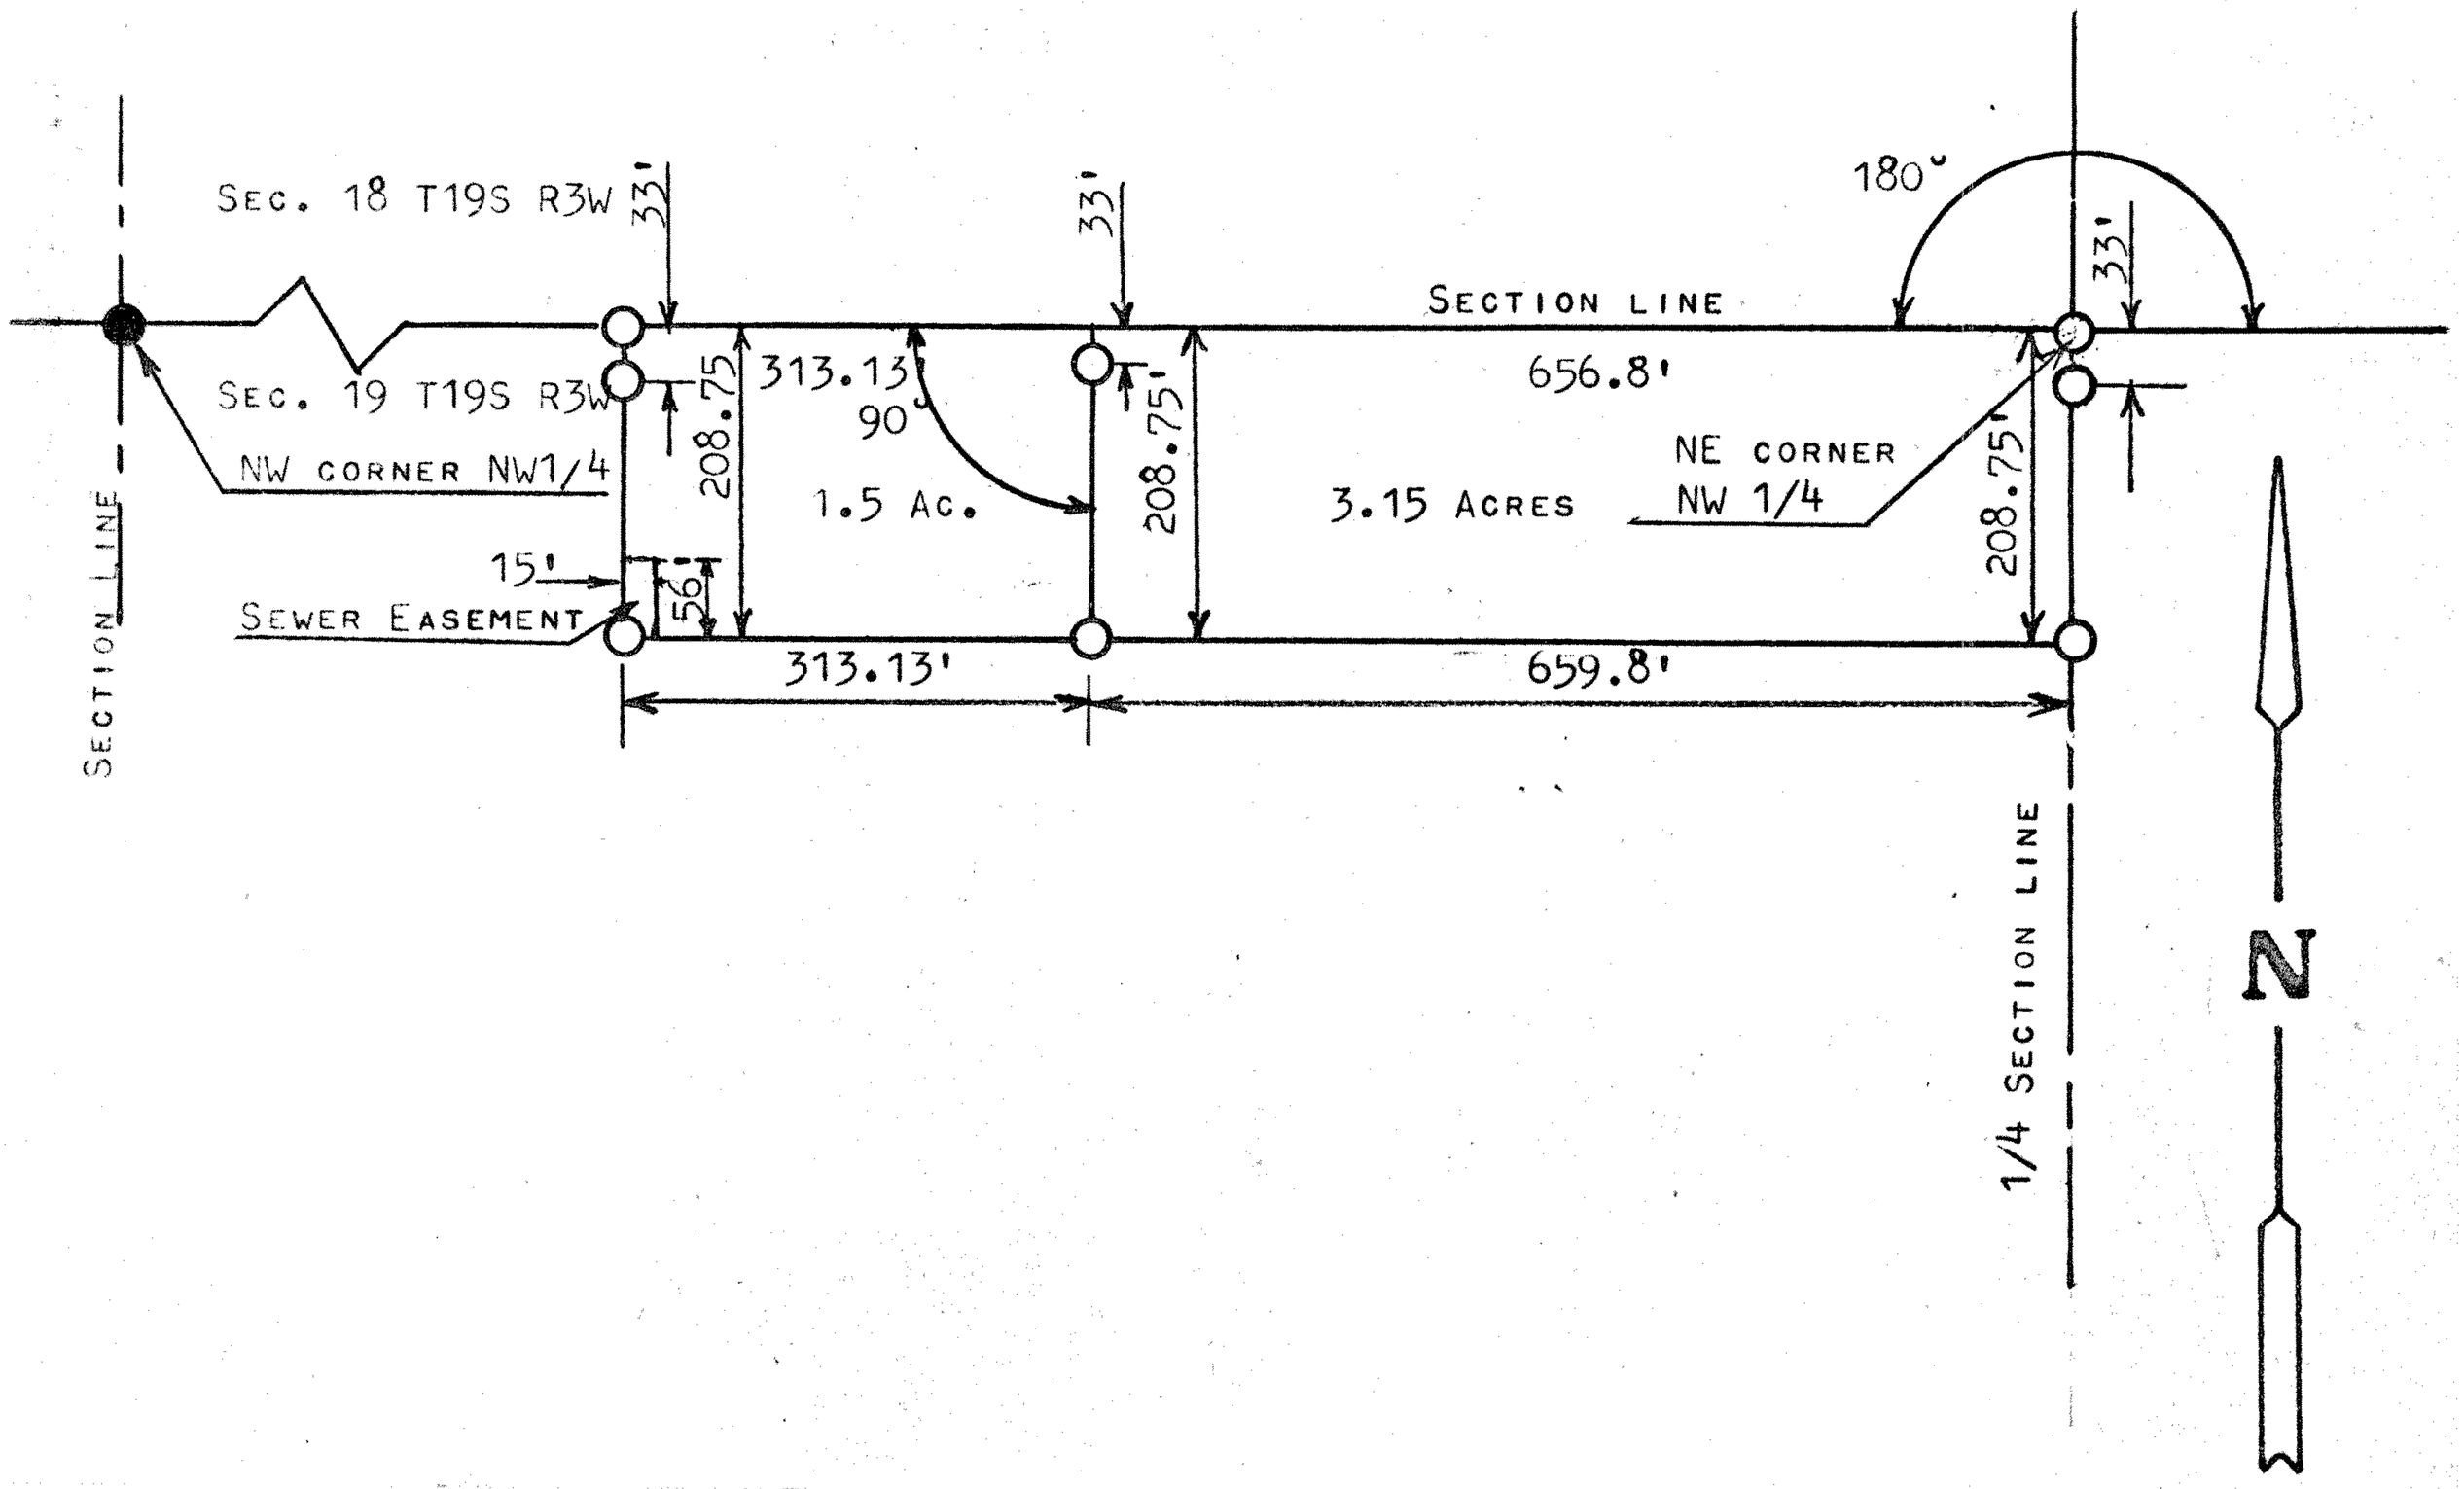

● PINS FOUND THIS SURVEY

○ PINS SET THIS SURVEY

STATE OF KANSAS)
COUNTY OF MCPHERSON) SS

I, FRANCIS RANKIN, PROFESSIONAL ENGINEER OF THE STATE OF KANSAS DO HEREBY CERTIFY THAT UNDER MY SUPERVISION A SURVEY WAS MADE IN THE NW1/4, SECTION 19, T19S-R3W, OF THE 6TH P.M. AND DESCRIBED AS FOLLOWS:

BEGINNING AT THE NE CORNER OF THE NW1/4 OF SAID SECTION 19, T19S-R3W; THENCE WEST ALONG SECTION LINE 969.93 FEET; THENCE RIGHT ANGLE SOUTH 208.75 FEET; THENCE EAST PARALLEL WITH SECTION LINE 972.93 FEET ± TO 1/4 SECTION LINE; THENCE NORTH ALONG 1/4 SECTION LINE 208.75 FEET TO PLACE OF BEGINNING, SAID TRACT CONTAINS 4.66 ACRES MORE OR LESS, AND THAT THE ACCOMPANYING PLAT IS A TRUE EXHIBIT OF SAID SURVEY AS FAR AS IT IS KNOWN TO ME.

DESCRIPTION CALLED FOR BY HAROLD STOVER

SIGNED THIS 24 DAY OF FEBRUARY, 1967.

F. R. Rankin
FRANCIS RANKIN
PROFESSIONAL ENGINEER
MCPHERSON, KANSAS

F. R. RANKIN
FEB
KANSAS
PROFESSIONAL ENGINEER

MICROFILM