http://www.adultpdf.com
Created by TIFF To PDF trial version, to remove this mark, please register this software.

A TRACT OF LAND IN THE SE 1/4
SECTION 20, T19S, R3W

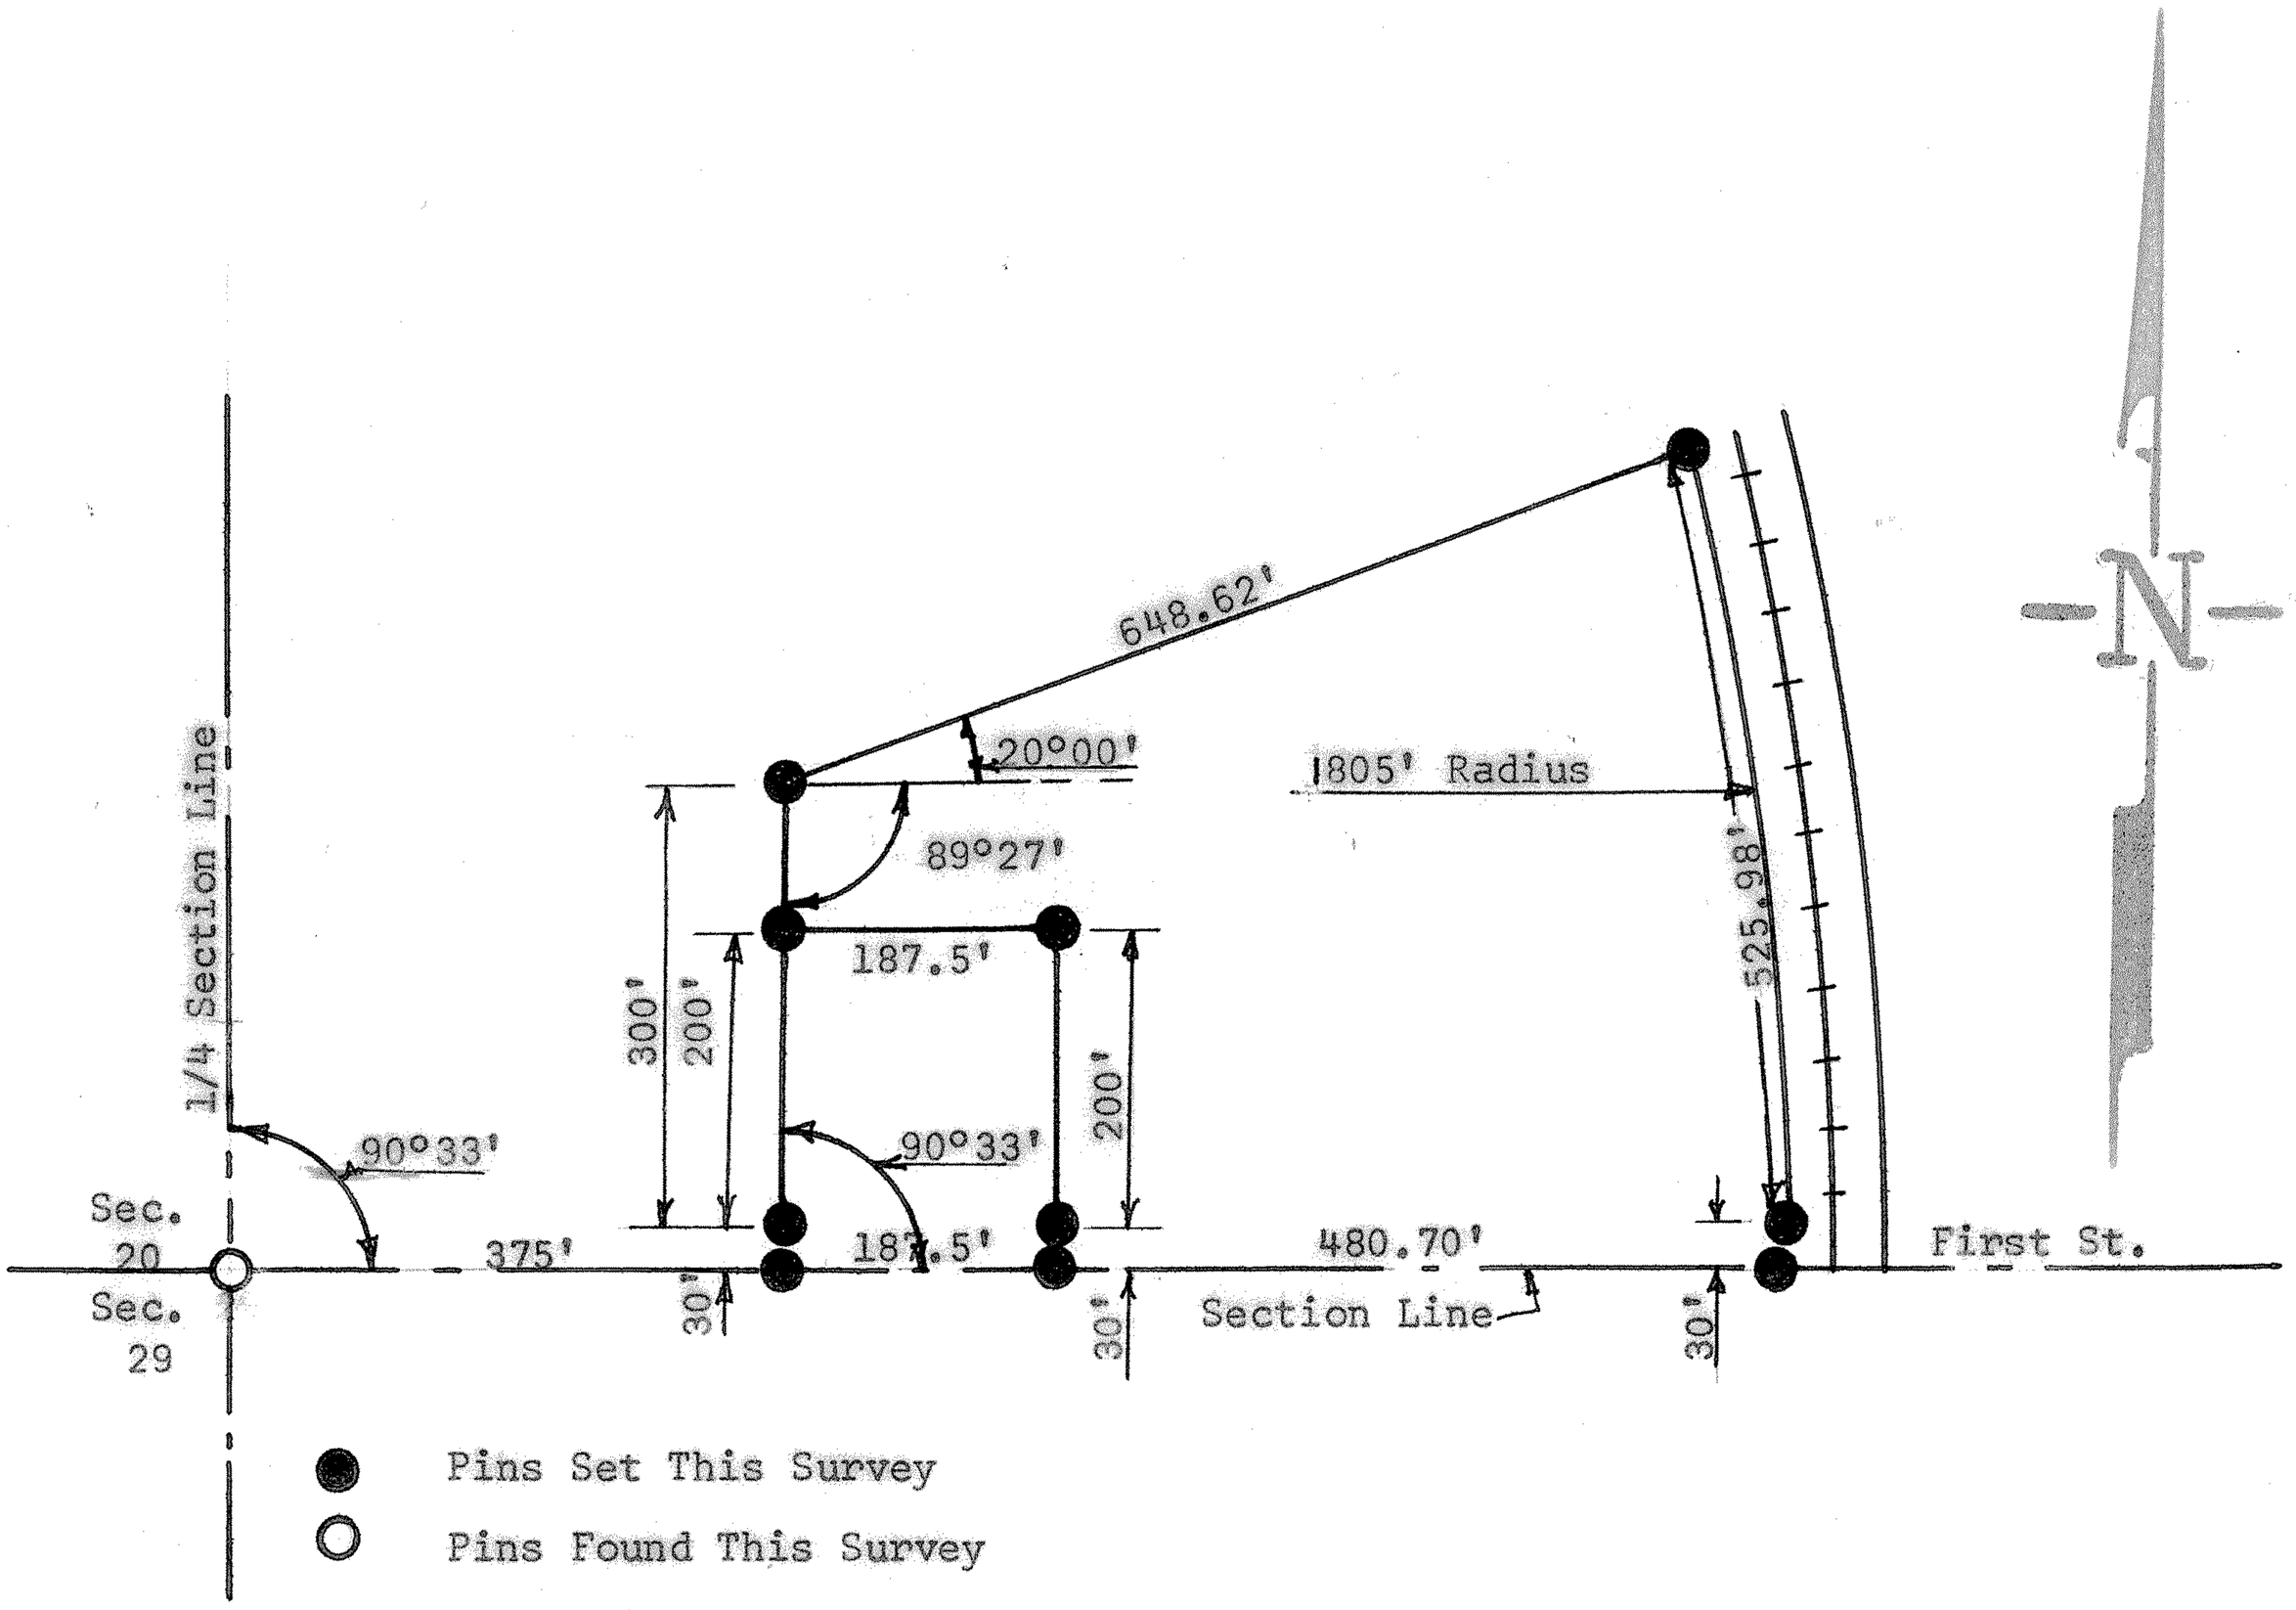

State of Kansas)
County of McPherson) SS

I, Francis Rankin, County Engineer of McPherson County, Kansas do hereby certify that I did cause to be done on the 15th day of December, 1962, a survey described as follows:

A tract of land in the SE 1/4 Section 20, T19S, R3W of the 6th P.M. Beginning at a point 375 feet east on section line from the 1/4 corner between Section 20 and 29, T19S, R3W; thence north parallel with 1/4 section line 330 feet; thence in a north easterly at a deflection angle of 70°00' 648.62 feet to railroad right-of-way, thence south along railroad right-of-way 555.98 feet to section line; thence west 668.20 feet along section line to place of beginning. With exception of a tract of land beginning at a point 375 feet east on section line from the 1/4 corner between Section 20 and 29, T19S, R3W; thence north 230 feet; thence east 187.5 feet; thence south 230 feet to the section line; thence west 187.5 feet to place of beginning, said tract contains 5.7 acres more or less, and that the accompanying plat is a true exhibit of said survey as far as it is known to me.

Survey called for by the Chamber of Commerce
Don Steffes

Francis Rankin
Francis Rankin
County Engineer
McPherson County

F. R. RANKIN
LICENSED
799
KANSAS
PROFESSIONAL ENGINEER

MICROFILM