http://www.adultpdf.com
Created by TIFF To PDF trial version, to remove this mark, please register this software.

A SURVEY OF A TRACT OF LAND IN THE SW 1/4 SECTION 20, T19S R3W MCPHERSON, COUNTY KANSAS

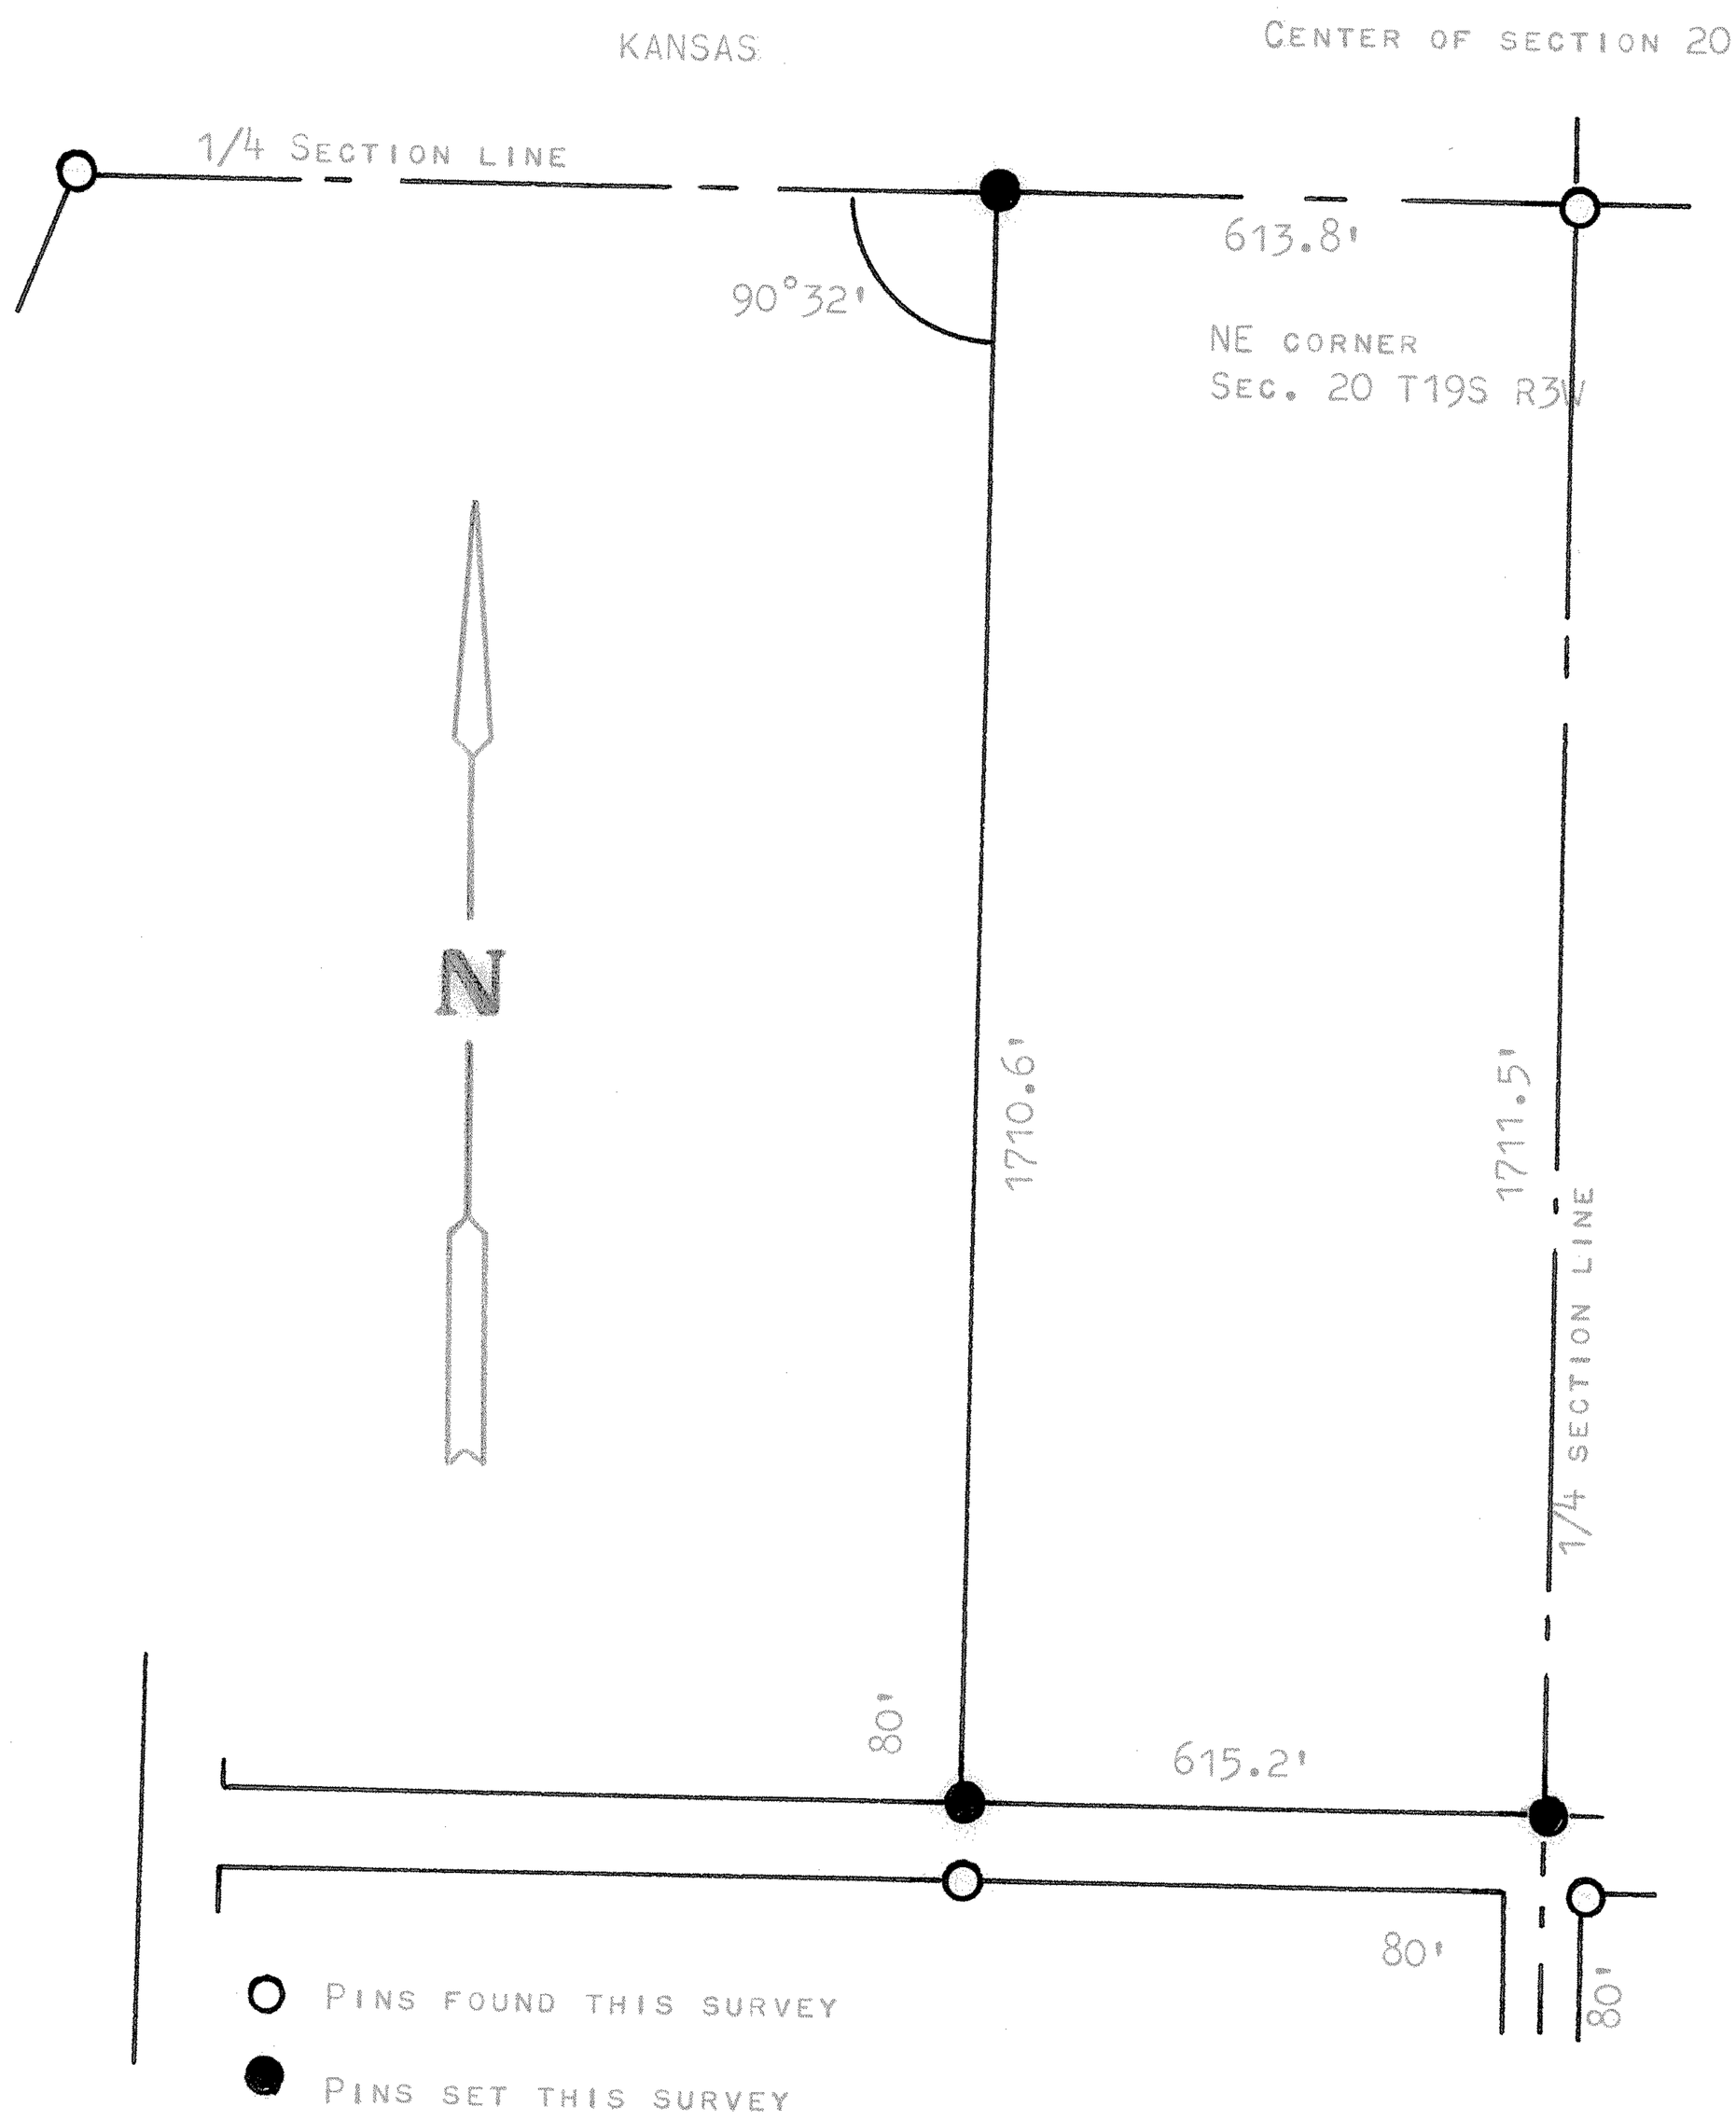

STATE OF KANSAS)
COUNTY OF MCPHERSON) SS

I, FRANCIS RANKIN, PROFESSIONAL ENGINEER OF THE STATE OF KANSAS DO HERBY CERTIFY THAT UNDER MY SUPERVISION A SURVEY WAS MADE IN THE SW 1/4, SECTION 20 T19S R3W OF THE 6TH P.M. AND DESCRIBED AS FOLLOWS:

BEGINNING AT THE NE CORNER OF THE SW 1/4 OF SAID SECTION 20, T19S R3W; THENCE SOUTH ON 1/4 SECTION LINE 1711.5 FEET; THENCE WEST 615.2 FEET TO A POINT 1710.6 FEET SOUTH OF THE 1/4 SECTION LINE; THENCE NORTH TO 1/4 SECTION LINE 1710.6 FEET; THENCE EAST ON 1/4 SECTION LINE 613.8 FEET TO PLACE OF BEGINNING, SAID TRACT OF LAND CONTAINS 24.1 ACRES MORE OR LESS, AND THAT THE ACCOMPANYING PLAT IS A TRUE EXHIBIT OF SAID SURVEY AS FAR AS IT IS KNOWN TO ME.

SURVEY CALLED FOR BY CHAMBER OF COMMERCE

SIGNED THIS 7 DAY OF JUNE, 1967

F. R. Rankin

FRANCIS RANKIN
PORFESSIONAL ENGINEER
MCPHERSON, KANSAS

F. R. RANKIN
LICENSED
799
KANSAS
PROFESSIONAL ENGINEER

MICROFILMED