http://www.adultpdf.com
Created by TIFF To PDF trial version, to remove this mark, please register this software.

A SURVEY OF A TRACK OF LAND IN THE SW1/4, SECTION 20, T19S R3W MCPHERSON COUNTY, KANSAS

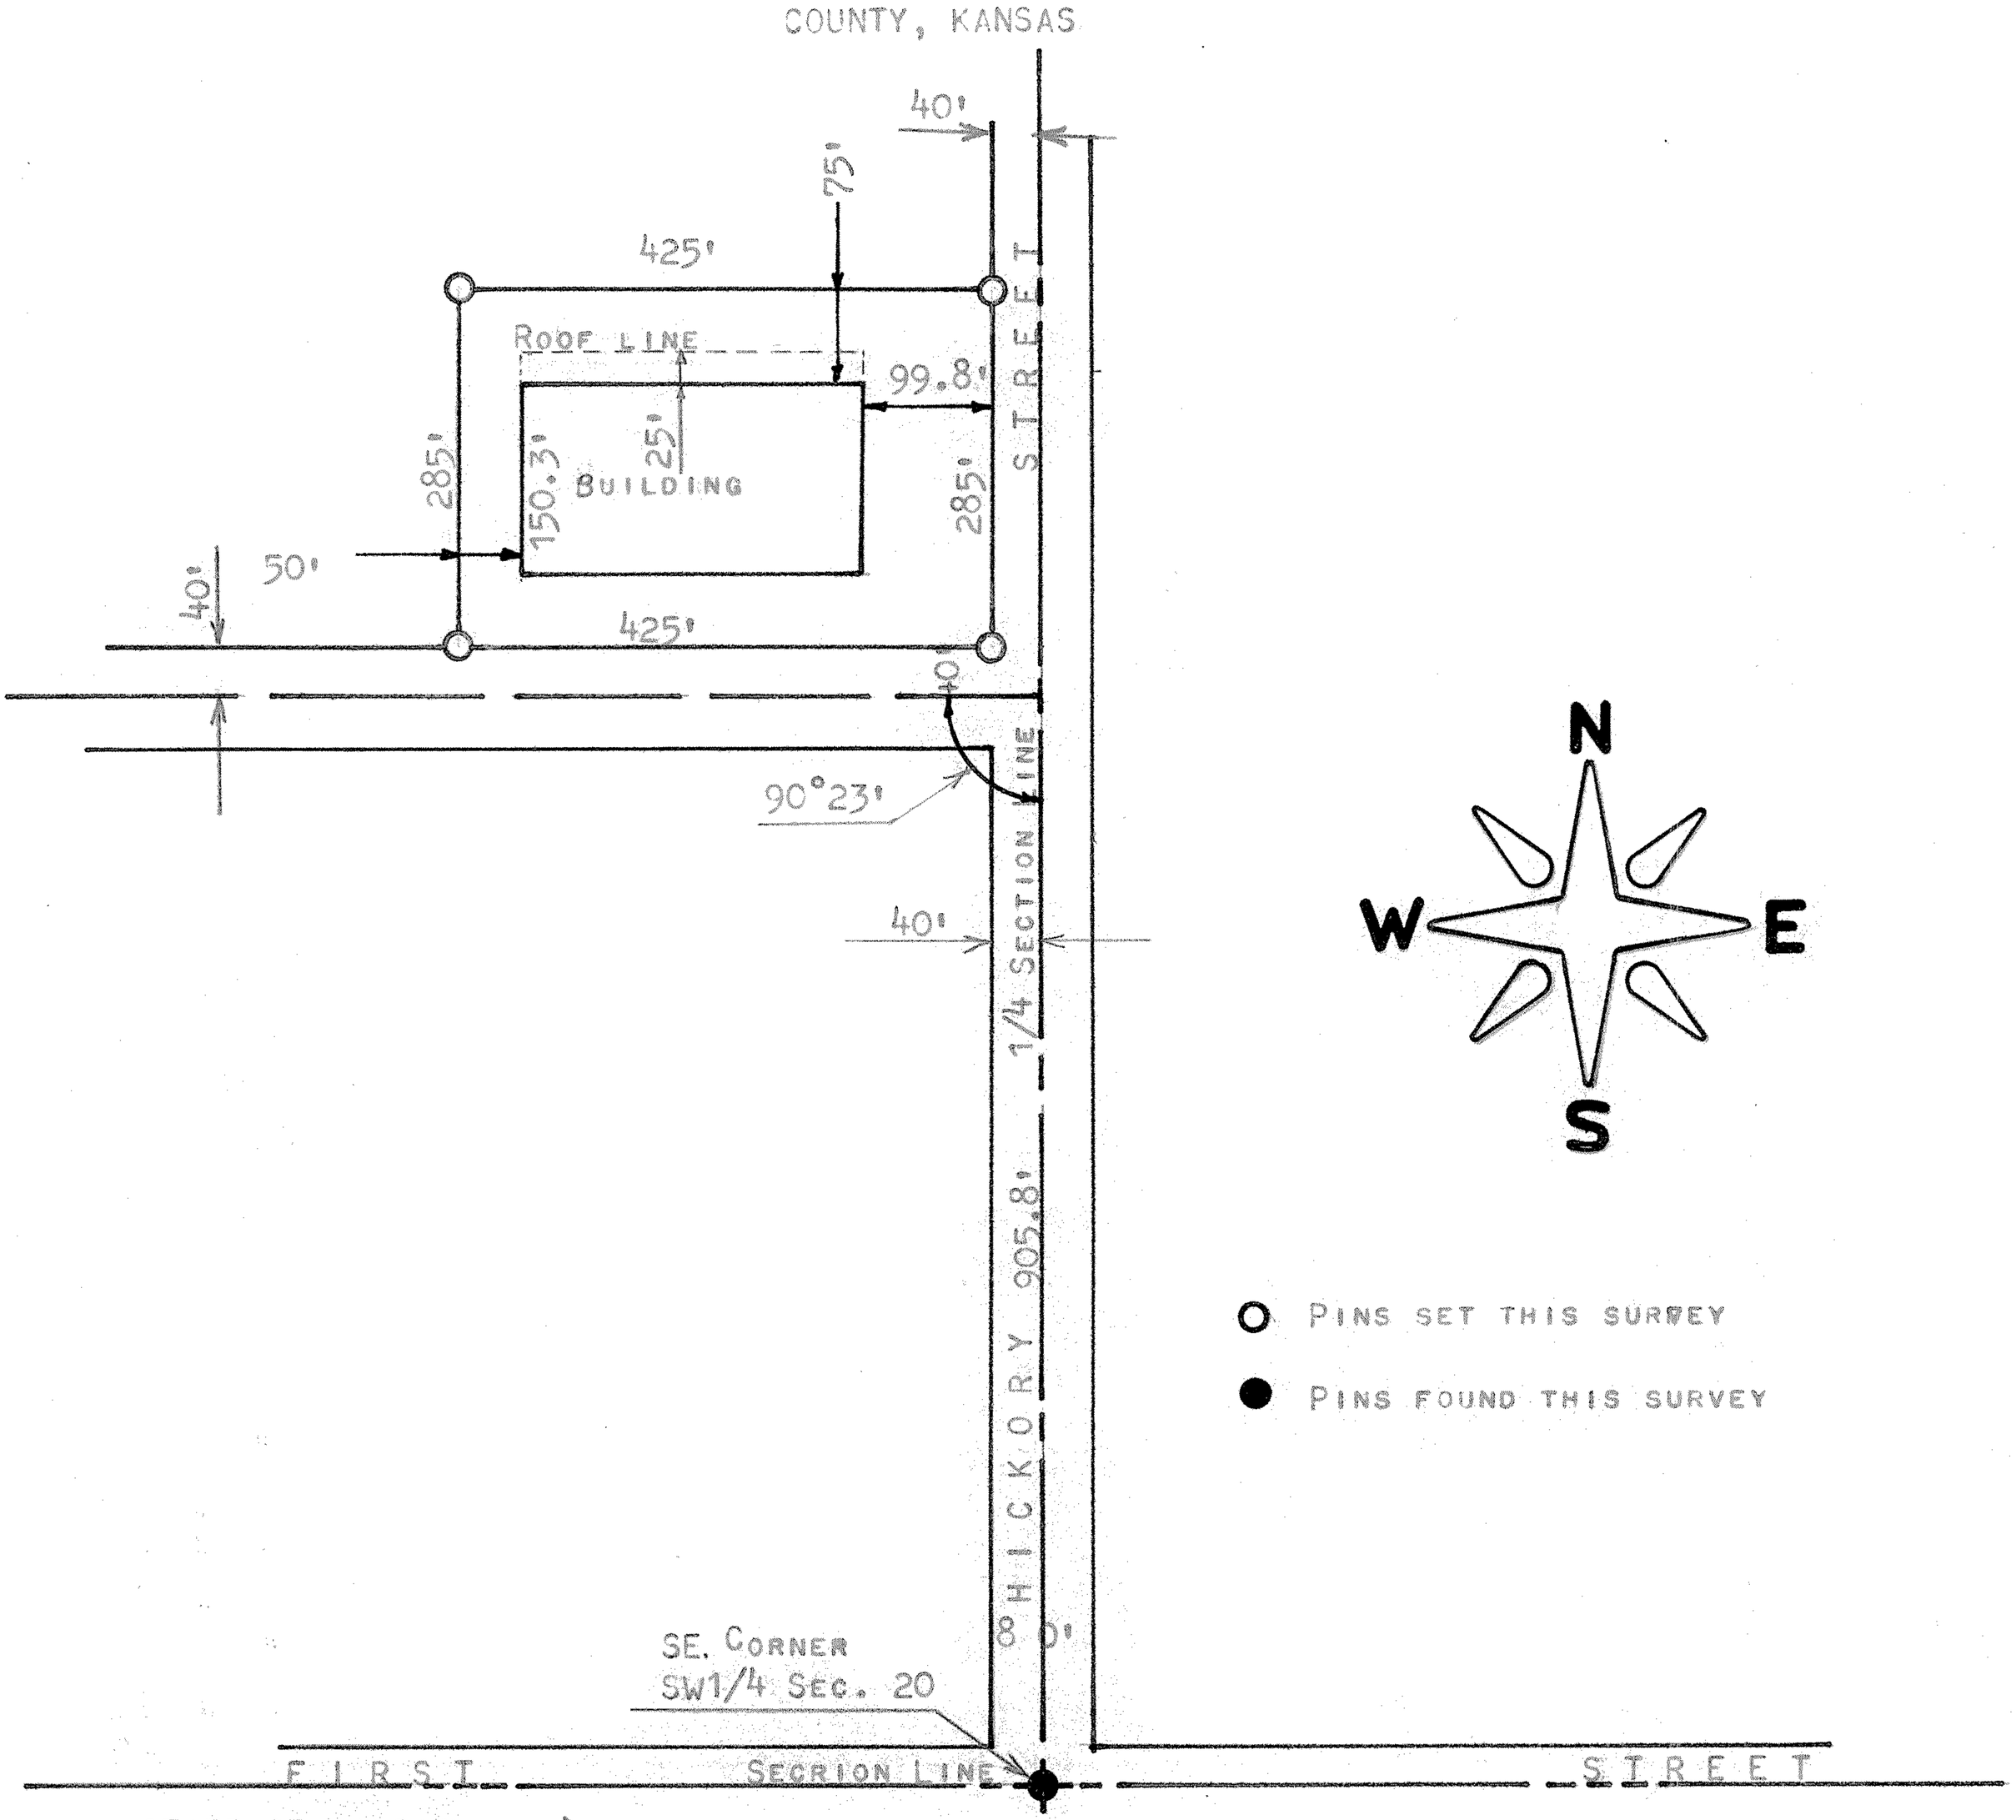

STATE OF KANSAS)
COUNTY OF MCPHERSON) SS

I, FRANCIS RANKIN, COUNTY ENGINEER OF MCPHERSON, COUNTY, KANSAS, DO HEREBY CERTIFY THAT UNDER MY SUPERVISION A SURVEY WAS MADE OF A TRACT OF LAND IN THE SW1/4 OF SECTION 20, T19S R3W OF THE 6TH P.M. AND DESCRIBED AS FOLLOWS:

BEGINNING 945.8 FEET NORTH AND 40 FEET WEST OF THE SE CORNER OF THE SW1/4 OF SAID SECTION 20, T19S R3W; THENCE NORTH PARALLEL WITH 1/4 SECTION LINE 285 FEET; THENCE WEST 425 FEET; THENCE SOUTH 285 FEET; THENCE EAST 425 FEET TO PLACE OF BEGINNING, AND THAT THE ABOVE PLAT IS A TRUE EXHIBIT OF SAID SURVEY AS FAR AS IT IS KNOWN TO ME.

SURVEY CALLED FOR BY CERTAIN TEED PRODUCTS

SIGNED ON THIS 11 DAY OF AUGUST, 1971

F. R. Rankin
FRANCIS RANKIN
COUNTY ENGINEER
MCPHERSON, KANSAS

F. R. RANKIN
LICENSED
799
KANSAS
PROFESSIONAL ENGINEER

MICROFILM