http://www.adultpdf.com
Created by TIFF To PDF trial version, to remove this mark, please register this software.

A SURVEY OF A TRACT OF LAND IN THE SE1/4, SECTION 20, T19S, R3W, McPHERSON, KANSAS

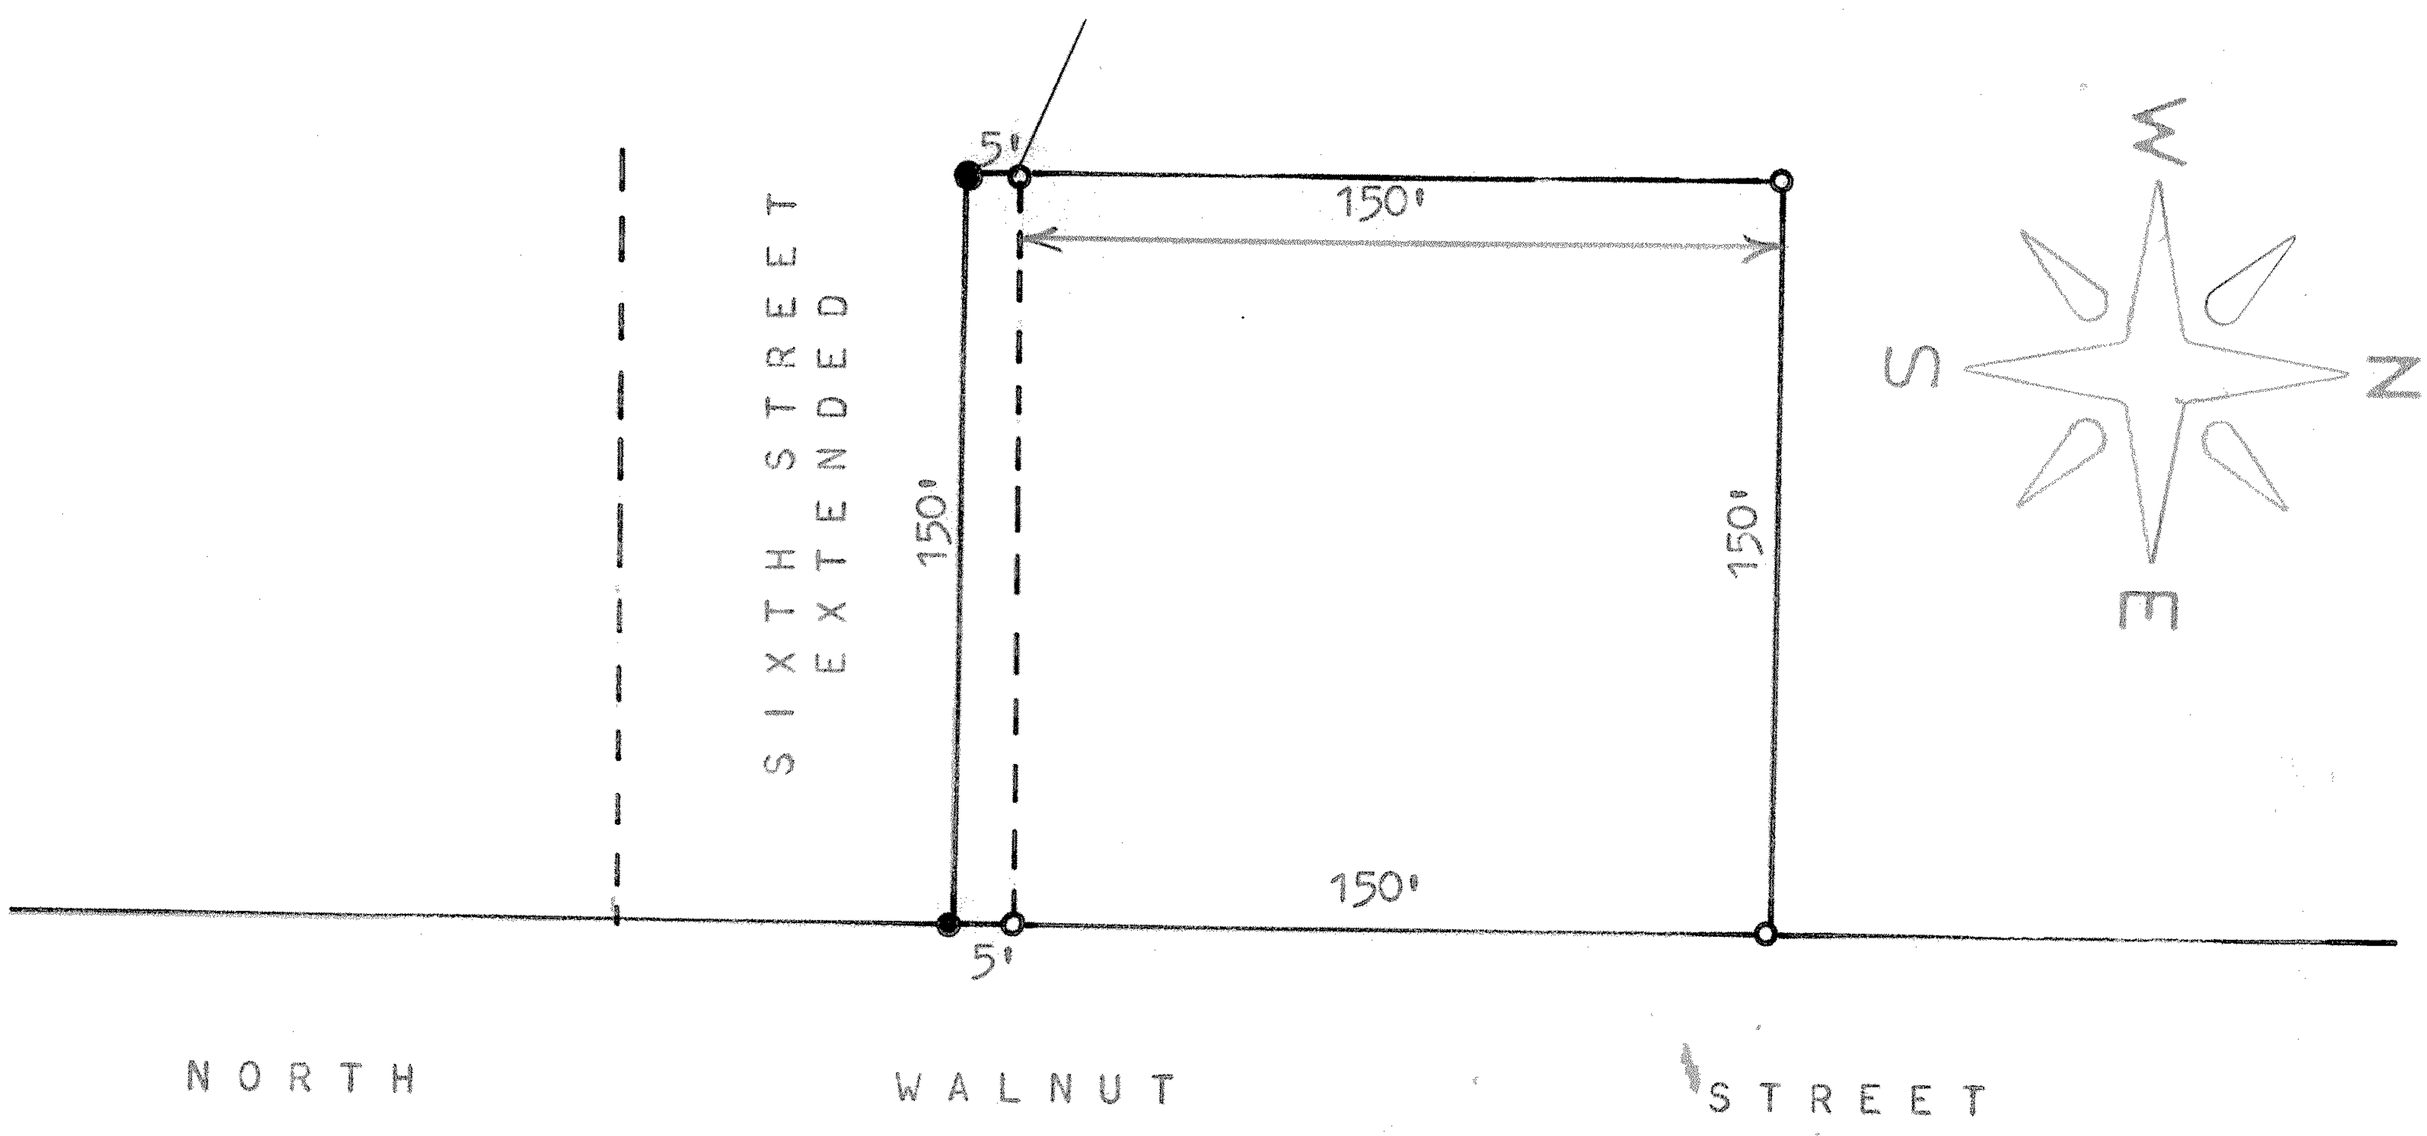

STATE OF KANSAS)
COUNTY OF MCPHERSON) SS

I, MELVIN FERGUSON, COUNTY ENGINEER OF McPHERSON COUNTY, KANSAS, DO HEREBY CERTIFY THAT UNDER MY SUPERVISION A SURVEY WAS MADE OF THE NORTH 5' OF SIXTH STREET EXTENDED 150' WEST OF THE WESTSIDE OF WALNUT STREET IN McPHERSON, KANSAS. SAID TRACT IS IN THE SE1/4, SECTION 20, T19S, R3W, McPHERSON, KANSAS, AND THE ACCOMPANYING PLAT IS A TRUE EXHIBIT OF SAID SURVEY.

SURVEY CALLED FOR BY CHARLES WILLIAMS.

SIGNED THIS 14th DAY OF MARCH, 1974

Melvin Ferguson
MELVIN FERGUSON
COUNTY ENGINEER
McPHERSON, KANSAS

MELVIN V. FERGUSON
LICENSED
6772
KANSAS
PROFESSIONAL ENGINEER