http://www.adultpdf.com
Created by TIFF To PDF trial version, to remove this mark, please register this software.

A SURVEY OF A TRACT OF LAND IN THE SE¼, SECTION 20, T19S, R3W, McPHERSON, KANSAS

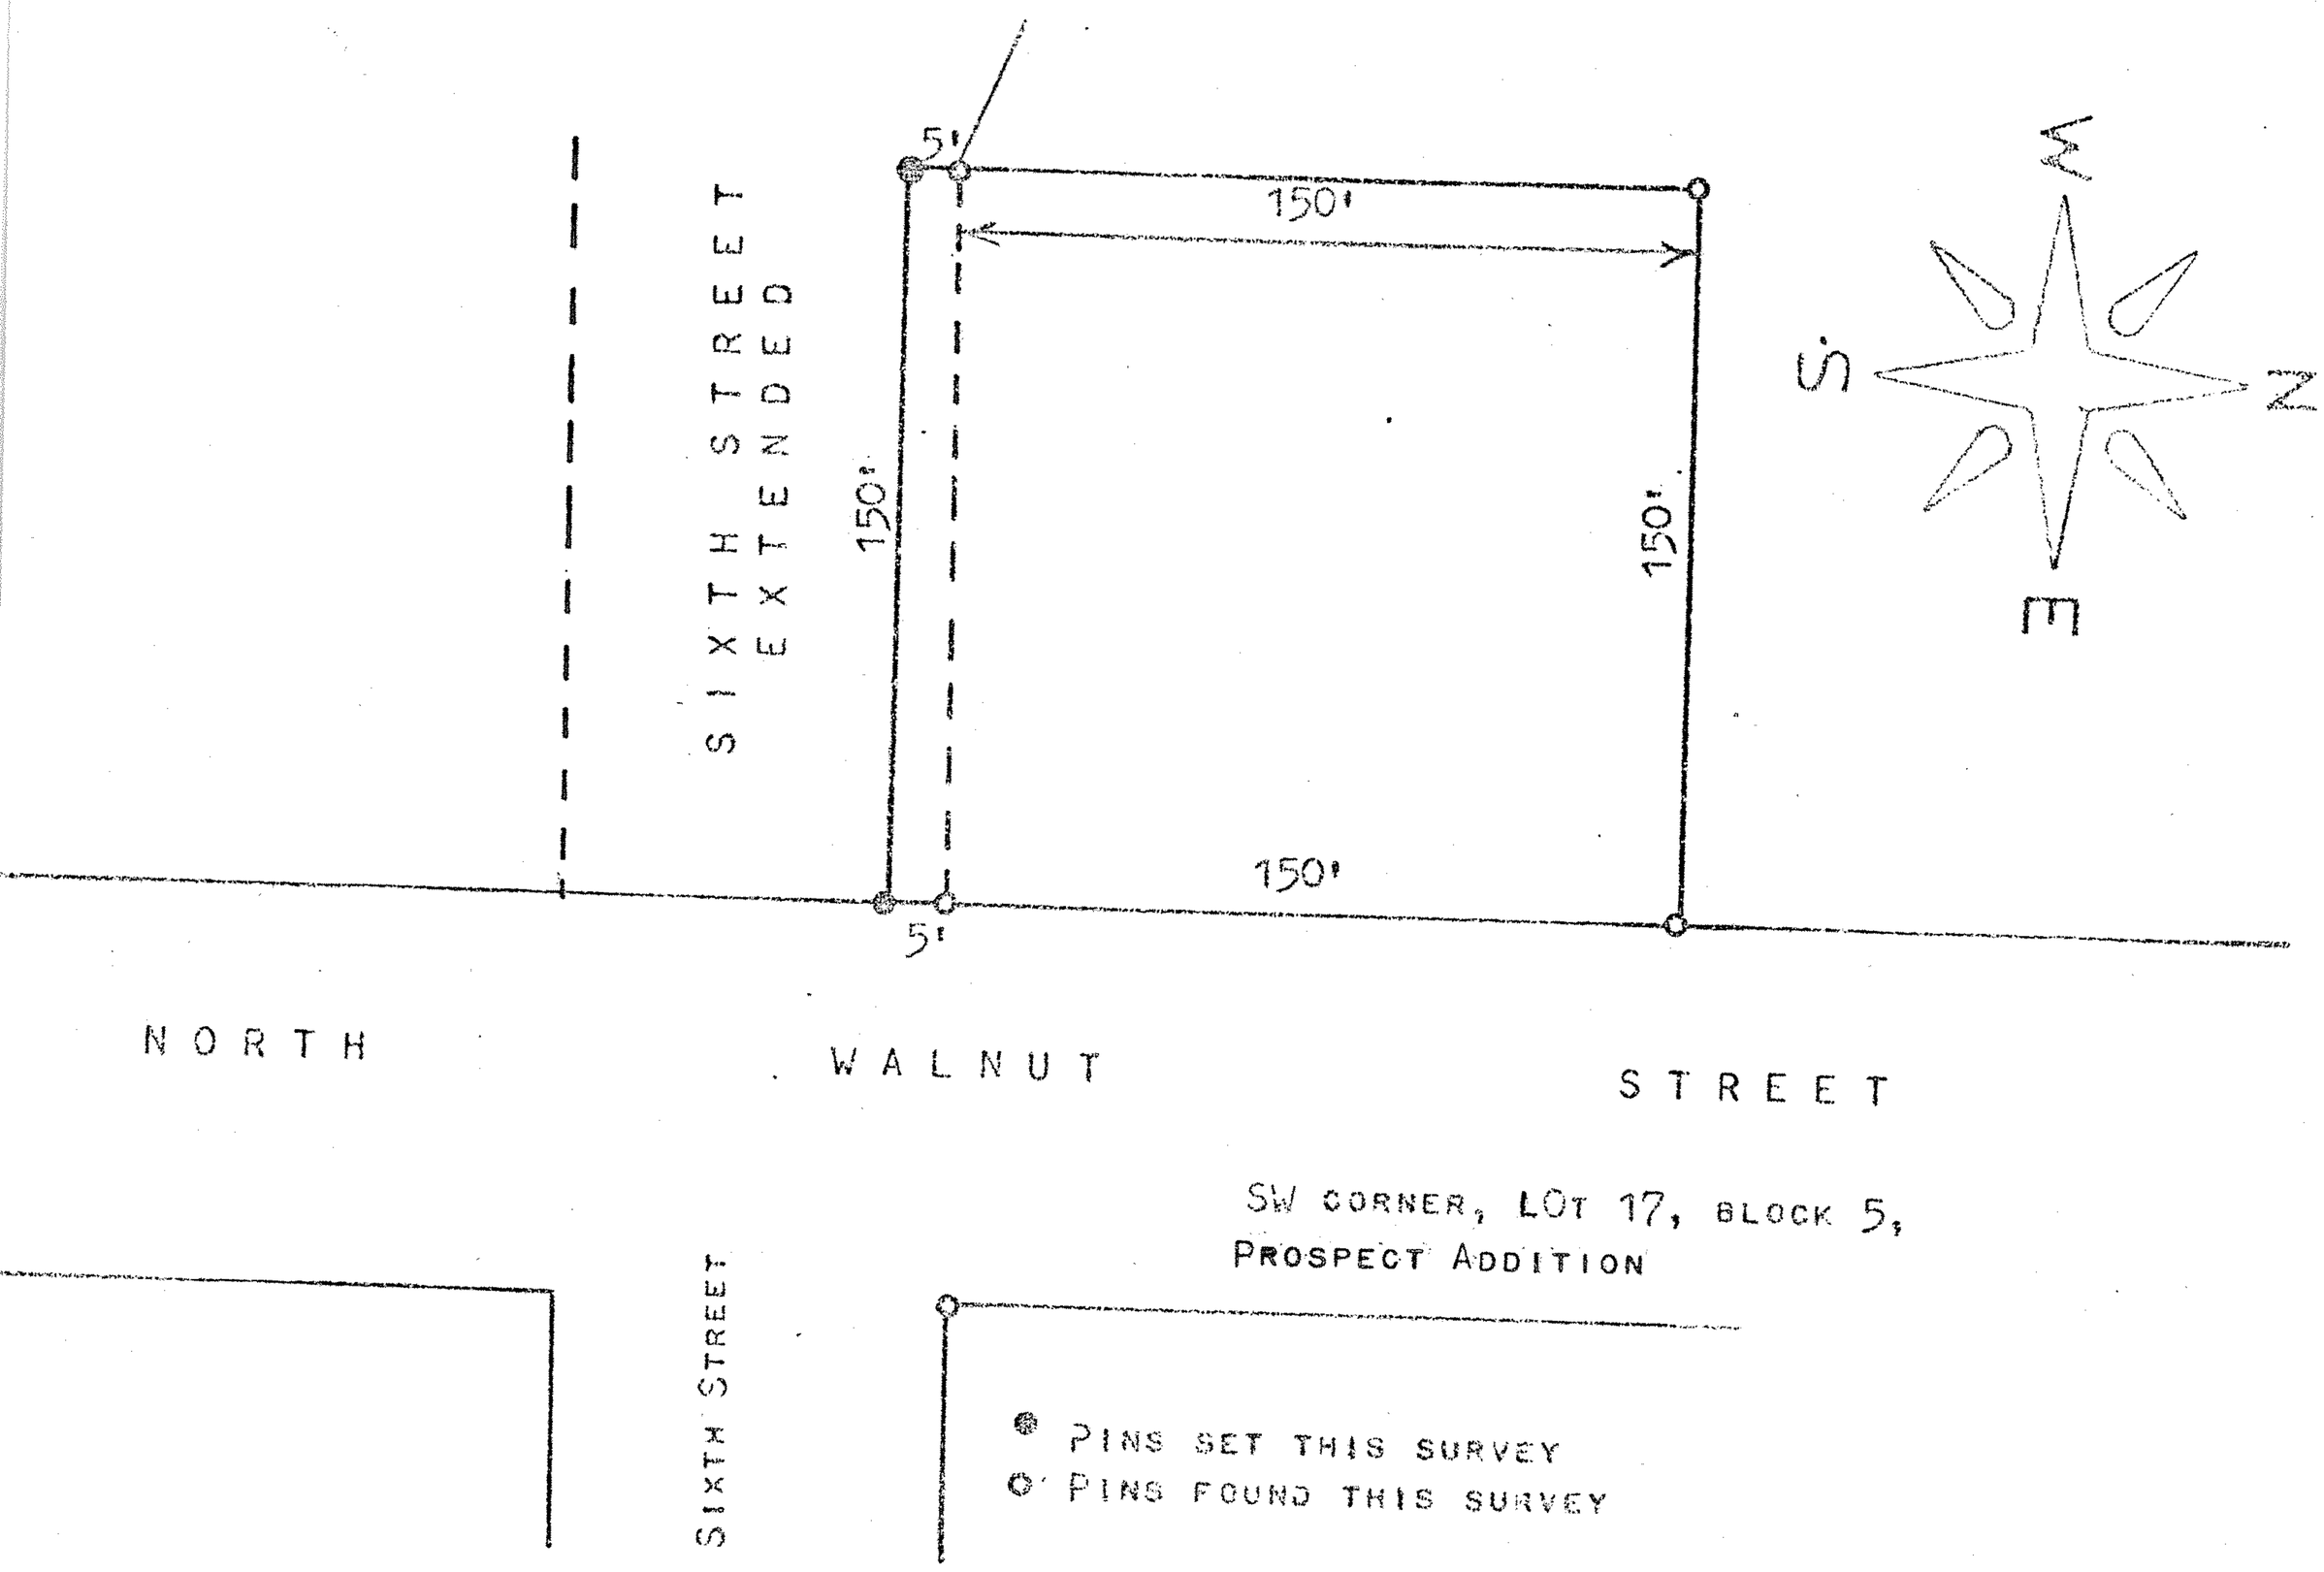

STATE OF KANSAS)
COUNTY OF MCPHERSON) SS

I, Melvin Ferguson, County Engineer of McPherson County, Kansas do hereby certify that under my supervision a survey was made of the North 5 feet of sixth street extended 150 feet west of the Westside of Walnut Street in McPherson, Kansas and a tract of land beginning at a point 80 feet West of the SW corner of Lot 17, Block 5, Prospect Addition to the City of McPherson, Kansas and also being a point on the West Line of Walnut Street; thence North 150 feet along West Line of Walnut Street; thence West 150 feet; thence South 150 feet to the North line of Sixth Street extended; thence East 150 feet to a place of beginning. Said tracts of land are in the SE 1/4 Section 20, T19S, R3W, McPherson County, Kansas. The accompanying plat is a true exhibit of said survey as far as it is known to me.

Survey called for by Charles Williams

Signed this 19th day of March, 1974

Melvin Ferguson
Melvin Ferguson, P. E.
County Engineer
McPherson County, Kansas

MELVIN V. FERGUSON
LICENSED
6772
KANSAS
PROFESSIONAL ENGINEER

MICROFILM