http://www.adultpdf.com
Created by TIFF To PDF trial version, to remove this mark, please register this software.

A SURVEY OF A TRACT OF LAND IN THE
SE1/4, SECTION 20, T19S R3W,

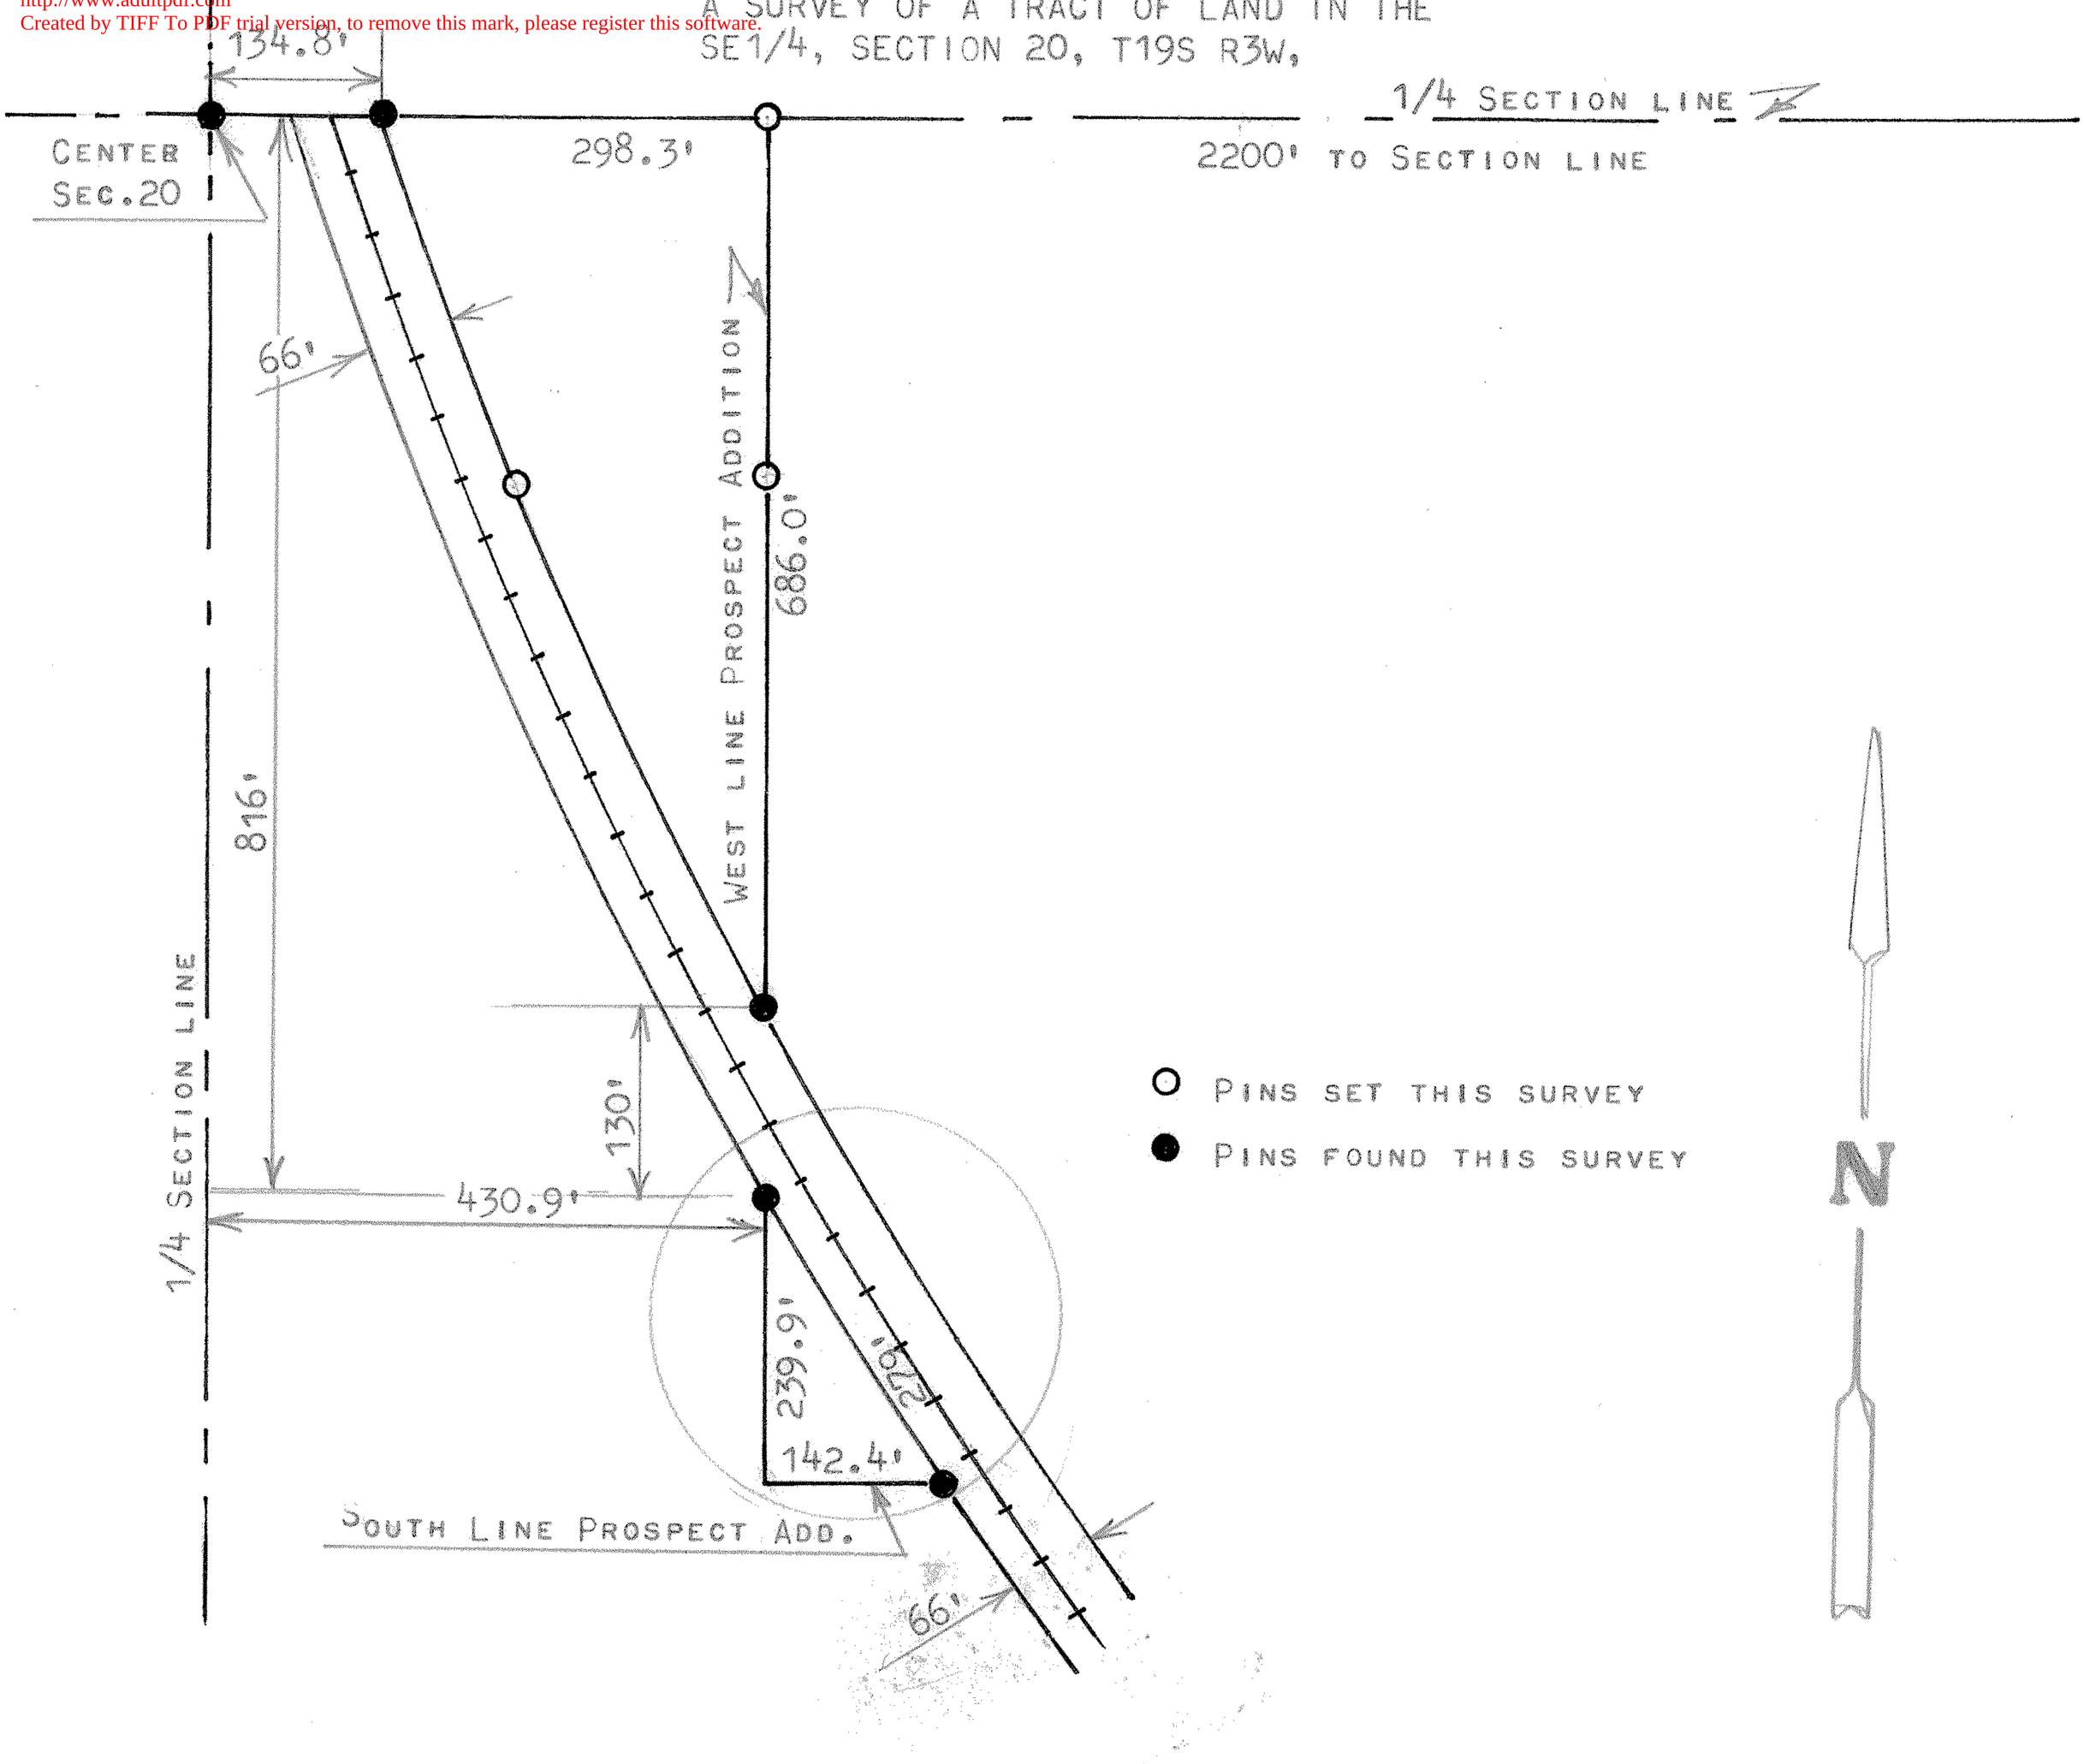


STATE OF KANSAS )
COUNTY OF MCPHERSON ) SS

I, MELVIN FERGUSON, PROFESSIONAL ENGINEER OF THE STATE OF KANSAS, DO HEREBY CERTIFY THAT UNDER MY SUPERVISION A SURVEY WAS MADE IN THE SE1/4, SECTION 20, T19S, R3W OF THE 6TH P.M. AND DESCRIBED AS FOLLOWS:
BEGINNING 430.9 FEET EAST OF 1/4 SECTION LINE AND 816 FEET SOUTH OF THE NW CORNER OF SAID SE1/4, SECTION 20, T19S, R3W AND ON THE WESTERLY RIGHT OF WAY OF THE UNION PACIFIC RAILWAY CO.; THENCE SOUTH 239.9 FEET; THENCE EAST 142.4 FEET AND TO THE RIGHT OF WAY OF RAILWAY; THENCE NORTHWESTERLY ALONG RIGHT OF WAY 279 FEET MORE OR LESS TO POINT OF BEGINNING, SAID TRACT OF LAND CONTAINS 0.4 ACRES MORE OR LESS, AND THAT THE ACCOMPANYING PLAT IS A TRUE EXHIBIT OF SAID SURVEY AS FAR AS IT IS KNOWN TO ME.

SURVEY CALLED FOR BY CHARLES WILLIAMS

SIGNED THIS 28th DAY OF MAY, 1975

Melvin Ferguson
MELVIN FERGUSON
PROFESSIONAL ENGINEER
MCPHERSON, KANSAS

MELVIN V. FERGUSON LICENSED 6772 KANSAS PROFESSIONAL ENGINEER

MICROFILM