http://www.adultpdf.com
Created by TIFF To PDF trial version, to remove this mark, please register this software.

A SURVEY IN THE SW1/4, SECTION 20, T19S, R3W
MCPHERSON COUNTY, KANSAS

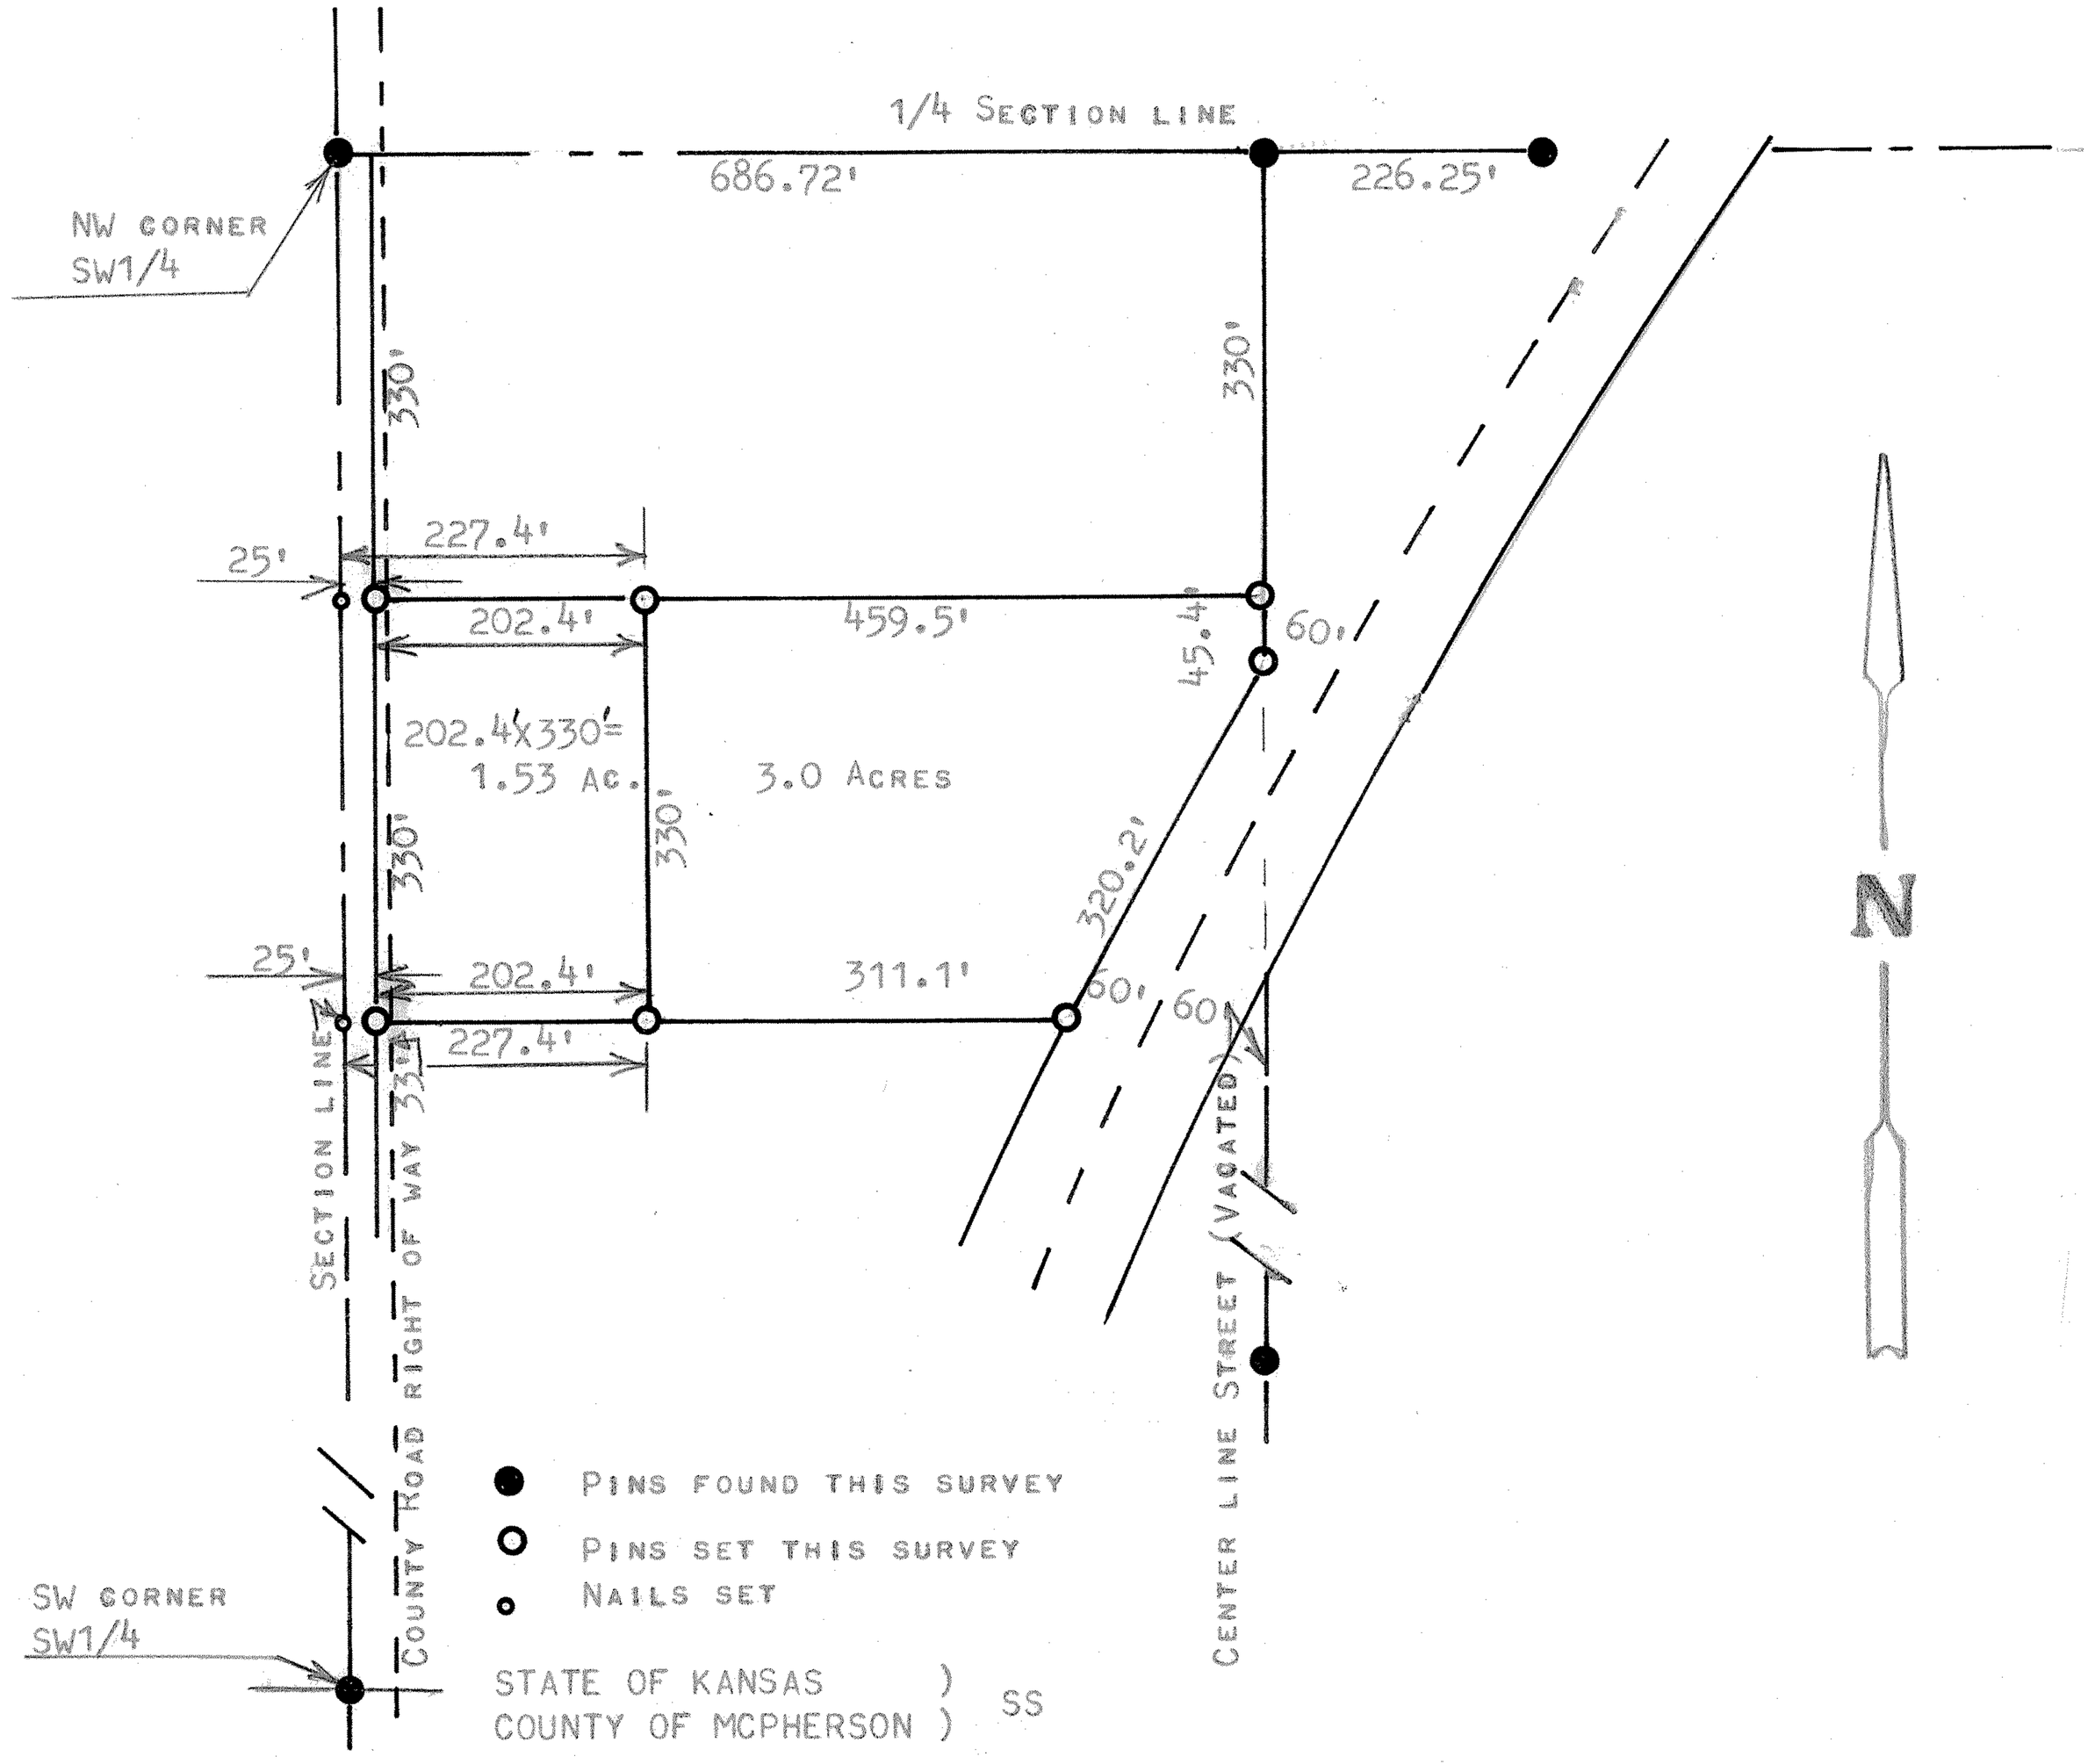

STATE OF KANSAS)
COUNTY OF MCPHERSON) SS

I, MELVIN FERGUSON, PROFESSIONAL ENGINEER OF THE STATE OF KANSAS DO HEREBY CERTIFY THAT UNDER MY SUPERVISION A SURVEY WAS MADE UNDER MY SUPERVISION OF A TRACT OF LAND IN THE SW1/4, SECTION 20, T19S, R3W OF THE 6TH P.M. AND DESCRIBED AS FOLLOWS;

BEGINNING 25 FEET EAST AND 330 FEET SOUTH OF THE NW CORNER OF SAID SW1/4, SECTION 20, T19S, R3W; THENCE SOUTH PARALLEL WITH SECTION LINE 330 FEET; THENCE EAST PARALLEL WITH 1/4 SECTION LINE 202.4 FEET; THENCE NORTH PARALLEL WITH SECTION LINE 330 FEET; THENCE WEST PARALLEL WITH 1/4 SECTION LINE 202.4 FEET, AND TO PLACE OF BEGINNING SAID TRACT OF LAND CONTAINS 1.53 ACRES MORE OR LESS, AND THAT THE ABOVE PLAT IS A TRUE EXHIBIT OF SAID SURVEY AS FAR AS IT IS KNOWN TO ME.

SURVEY CALLED FOR BY LE ROY HEIDEBRECHT

SIGNED THIS 3rd DAY OF OCTOBER, 1977

Melvin Ferguson
MELVIN FERGUSON
PROFESSIONAL ENGINEER
McPHERSON, KANSAS

MELVIN V. FERGUSON
LICENSED
6772
KANSAS
PROFESSIONAL ENGINEER

MICROFILM