http://www.adultpdf.com
Created by TIFF To PDF trial version, to remove this mark, please register this software.

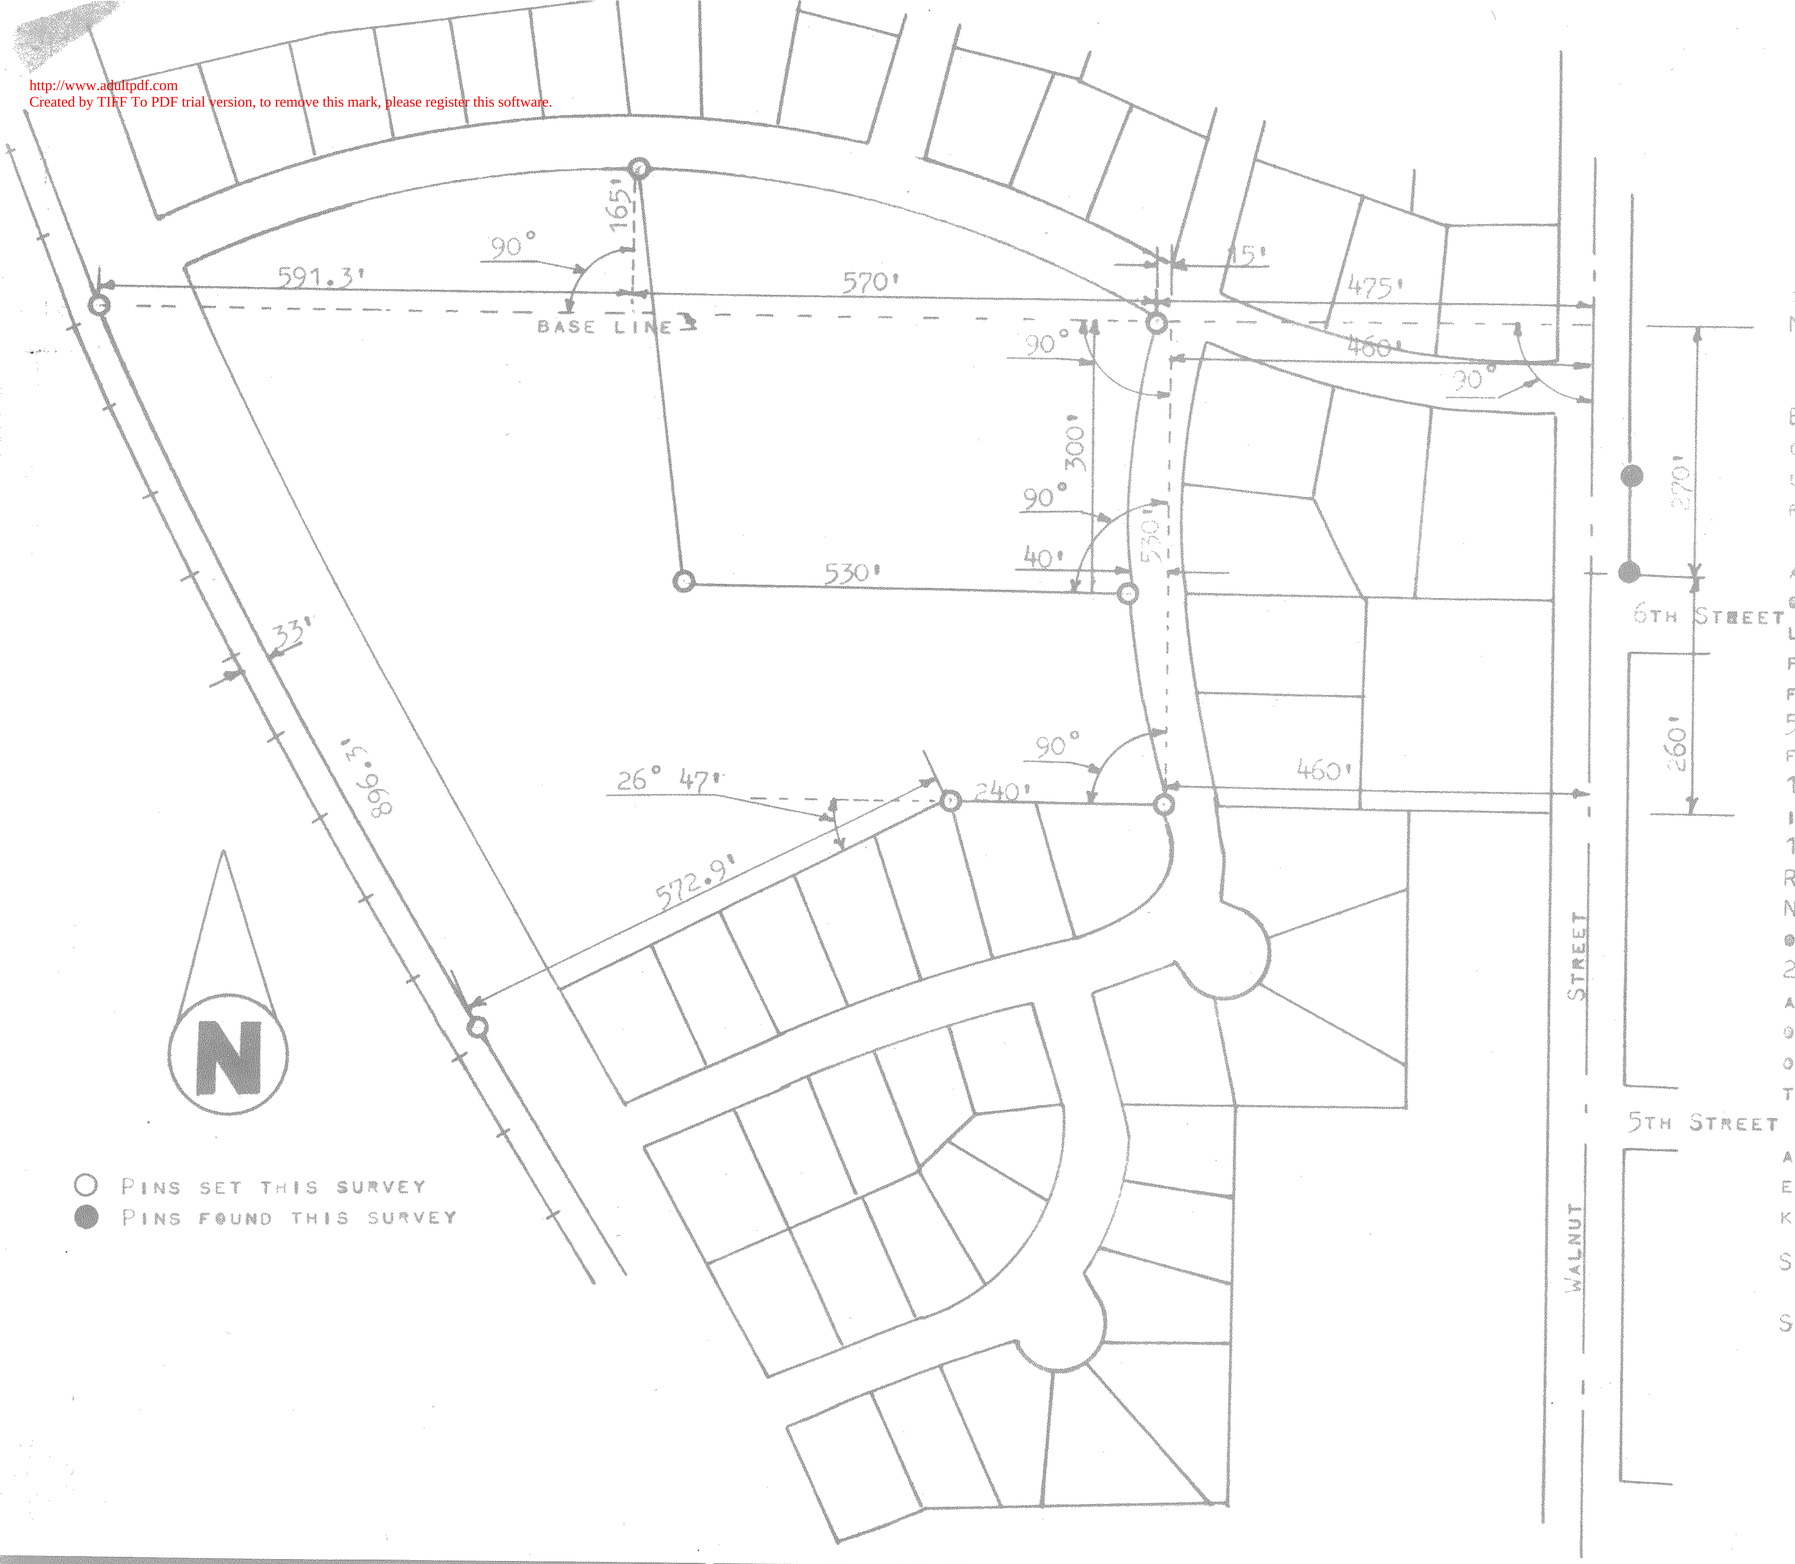

PARK PLACE
PART OF THE E 1/2 SEC. 20
T19S R3W OD THE 6TH P.M.

Original in Highland Add

STATE OF KANSAS)
McPHERSON, COUNTY) SS

I, FRANCIS R. RANKIN PROFESSIONAL ENGINEER OF THE STATE OF KANSAS, DO HERBY CERTIFY THAT THE ABOVE SURVEY WAS MADE UNDER MY SUPERVISION AND DESCRIBED AS FOLLOWS:

COMMENCING ON CENTER OF WALNUT STREET AND NORTH LINE OF 6TH STREET, THENCE SOUTH ON CENTER LINE MORE OR LESS TO PROPERTY LINE; THENCE WEST AT 90°0' 460 FEET O THE POINT OF BEGINNING; THENCE NORTH ON A 1185 FOOT RADIUS TO A POINT 15 FEET WEST AND 530 FEET NORTH; THENCE WESTERLY ON A 1150 FOOT RADIUS TO A POINT 570 FEET WEST AND 165 FEET NORTH OF NE. CORNER; THENCE CONTINUING ON THE 1150 FOOT RADIUS TO A POINT 1161.3 FEET WEST OF THE NE CORNER AND ON THE RAILROAD RIGHT OF WAY SAID POINT BEING THE NW CORNER OF TRACT. STARTING AT THE POINT OF BEGINNING; THENCE WEST ON ORGINAL LINE 240 FEET O A POINT, THENCE SOUTHWESRERLY AT A DEFLECTION ANGLE OF 26° 47' A DISTANCE OF 572.9 FEET TO THE EAST RIGHT OF WAY LINE OF THE RAILROAD; THENCE NORTHWESTERLY ALONG THE EAST R.R. RIGHT OF WAY 896.3 FEET TO 5TH STREET THE PREVIOUSLY SET NW CORNER OF TRACT, AND THAT THE ACCOMPANYING PLAT IS A TRUE EXHIBIT OF SAID SURVEY AS FAR AS IT IS KNOWN TO ME.

SURVEY CALLED FOR BY JOHN BREMYER

SIGNED THIS 27 DAY OF July 1963

Francis R. Rankin

FRANCIS RANKIN
ENGINEER & SURVEYOR
McPHERSON, KANSAS

F. R. RANKIN
LICENSED
799
PROFESSIONAL ENGINEER

MICROFILM