http://www.adultpdf.com
Created by TIFF To PDF trial version, to remove this mark, please register this software.

A SURVEY OF A TRACT OF LAND IN THE
NE 1/4, OF SECTION 20, T19S R3W
MCPHERSON COUNTY, KANSAS

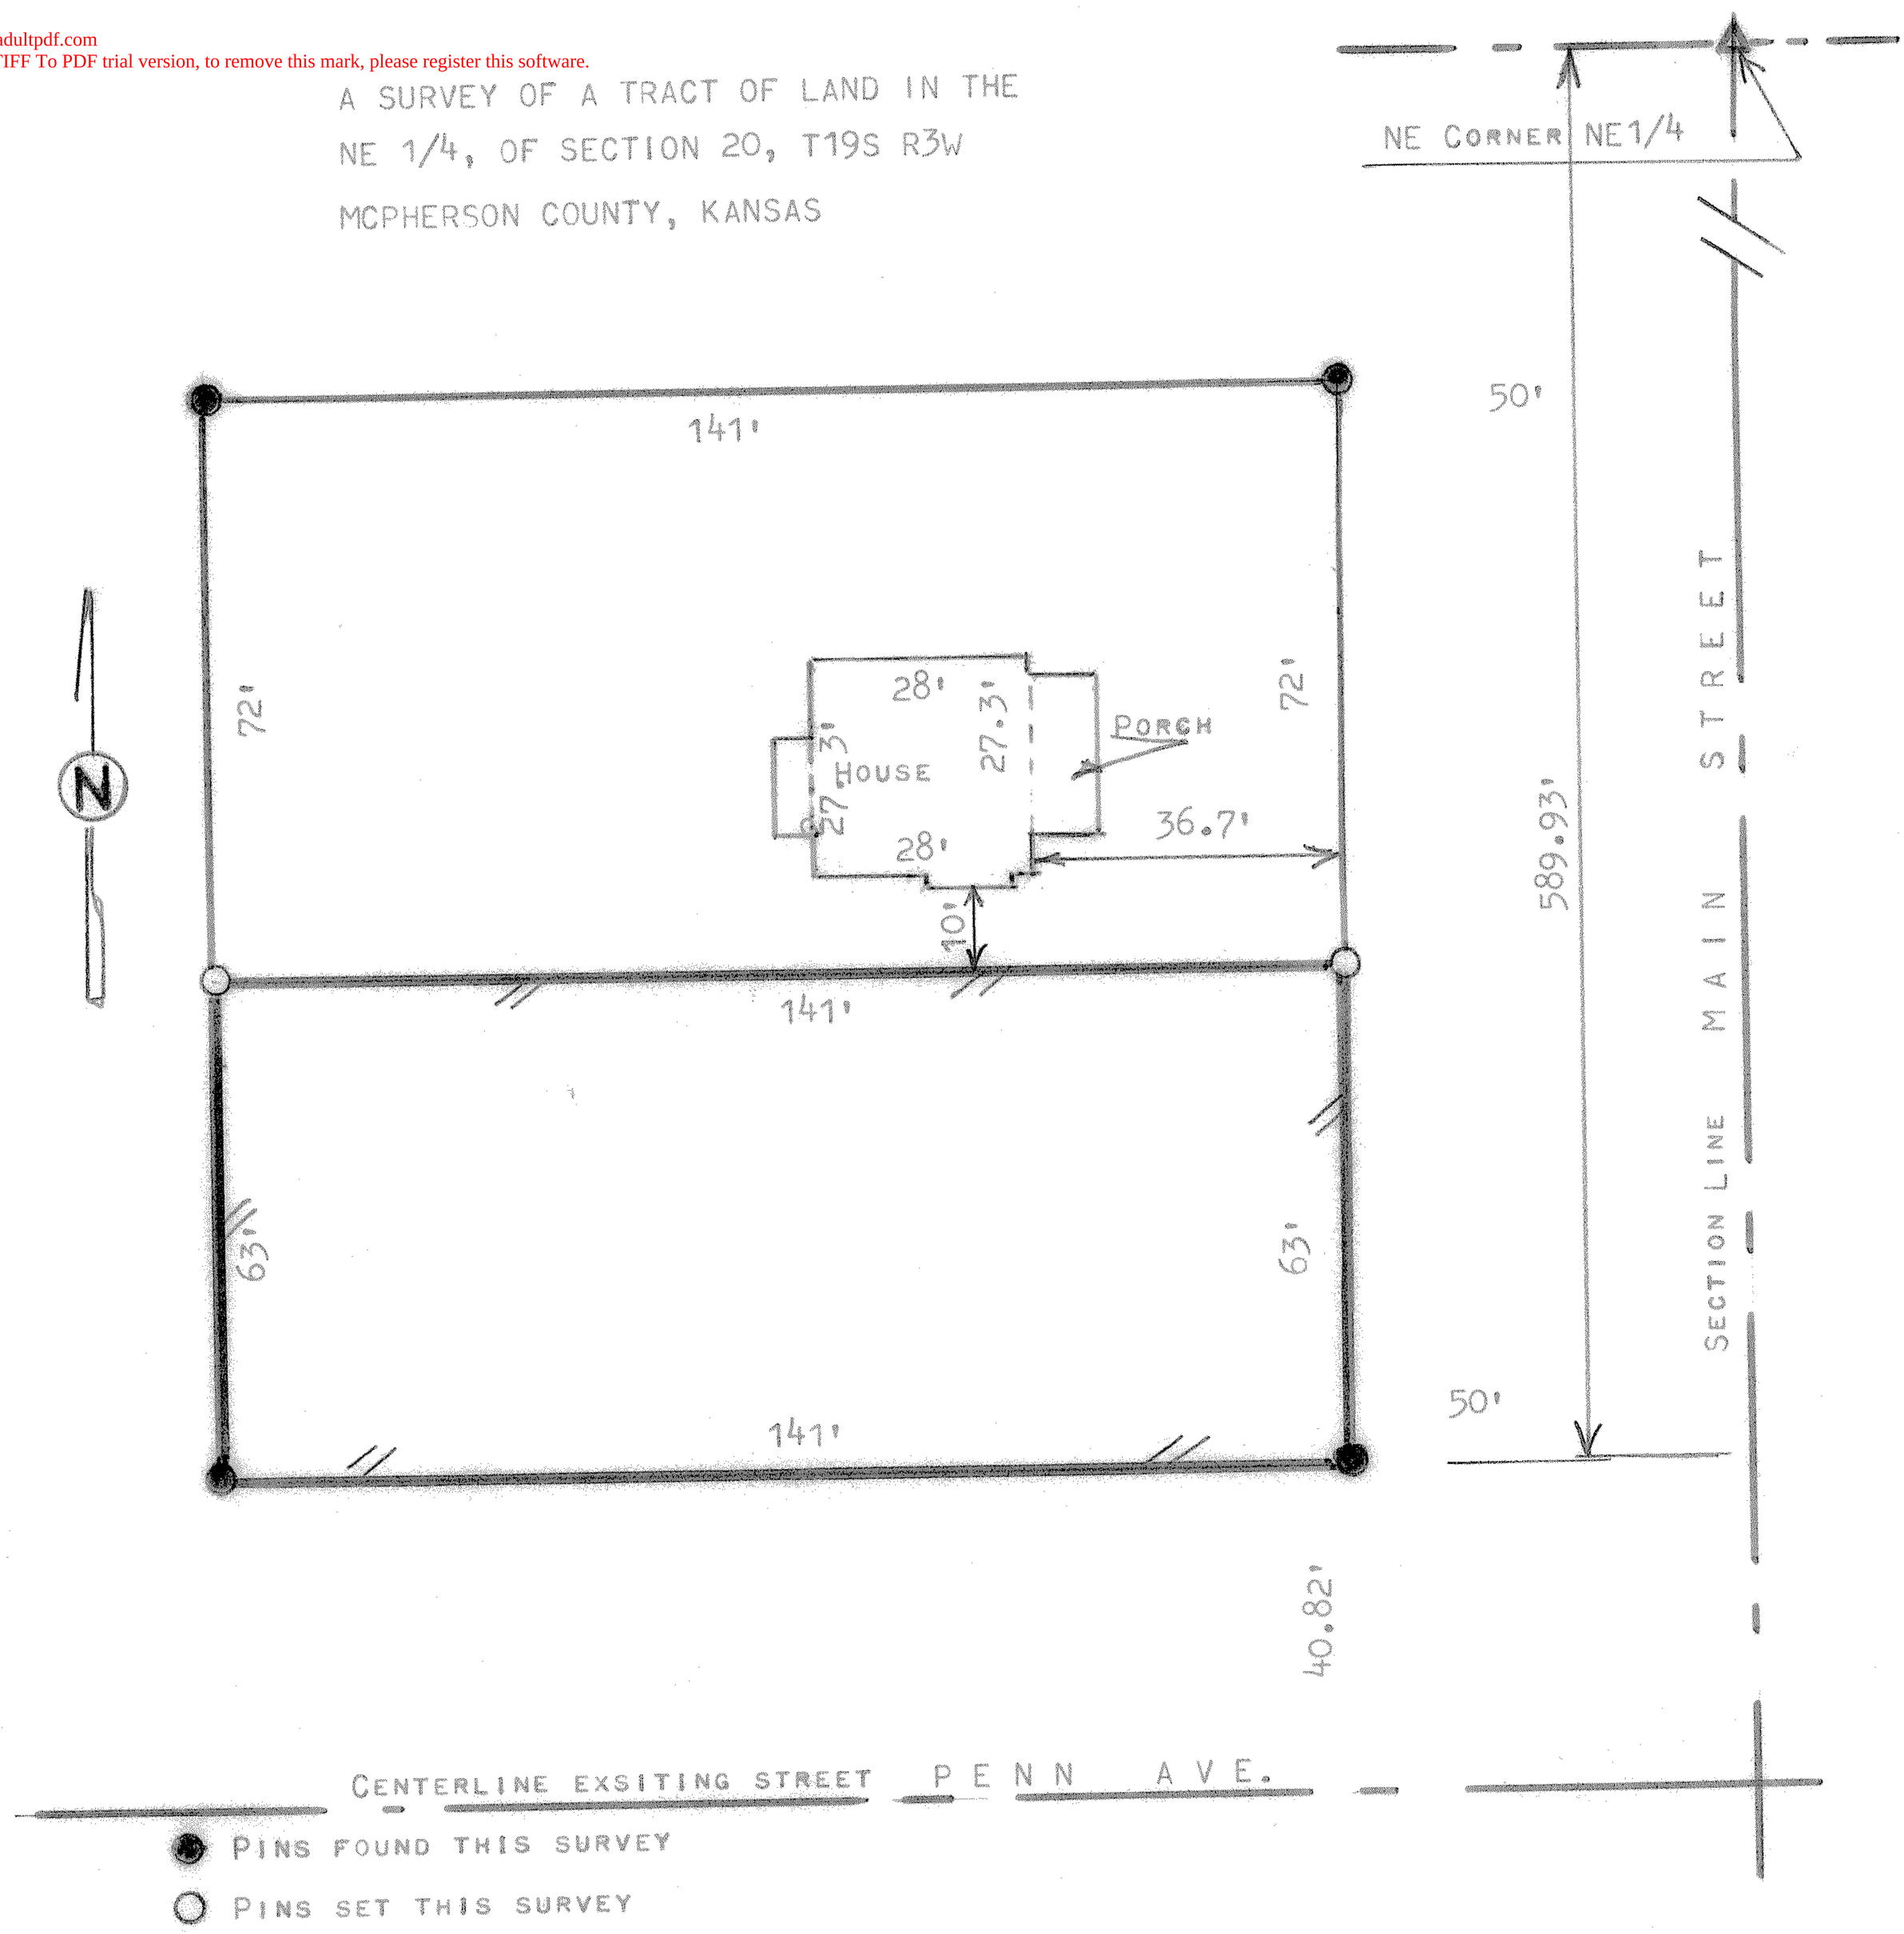

STATE OF KANSAS)
COUNTY OF MCPHERSON) SS

I, MELVIN FERGUSON, PROFESSIONAL ENGINEER OF THE STATE OF KANSAS DO HEREBY CERTIFY THAT UNDER MY SUPERVISION A SURVEY WAS MADE IN THE NE1/4, SECTION 20, T19S, R3W OF THE 6TH P.M. AND DESCRIBED AS FOLLOWS;

BEGINNING AR A POINT 589.93 FEET SOUTH AND 50 FEET WEST OF THE SAID NE1/4 CORNER NE1/4 SECTION 20, T19S, R3W; THENCE WEST ALONG THE NORTH SIDE OF PENN AVE. 141 FEET; THENCE NORTH PARALLEL WITH SECTION LINE 63 FEET; THENCE EAST 141 FEET; THENCE SOUTH 63 FEET AND TO PLACE OF BEGINNING. SAID ABOVE PLAT IS A TRUE EXHIBIT OF SAID SURVEY AS FAR AS IT IS KNOWN TO ME.

SURVEY CALLED FOR BY MCKEAN REAL ESTATE

SIGNED THIS 17th DAY OF JULY, 1980

Melvin Ferguson
MELVIN FERGUSON
PROFESSIONAL ENGINEER
MCPHERSON, KANSAS

MELVIN V. FERGUSON LICENSED 6772 KANSAS PROFESSIONAL ENGINEER