http://www.adultpdf.com
Created by TIFF To PDF trial version, to remove this mark, please register this software.

Part of NE¼,NE¼, Sec. 20., T.19.S., R.3.W., 6th. P. M.

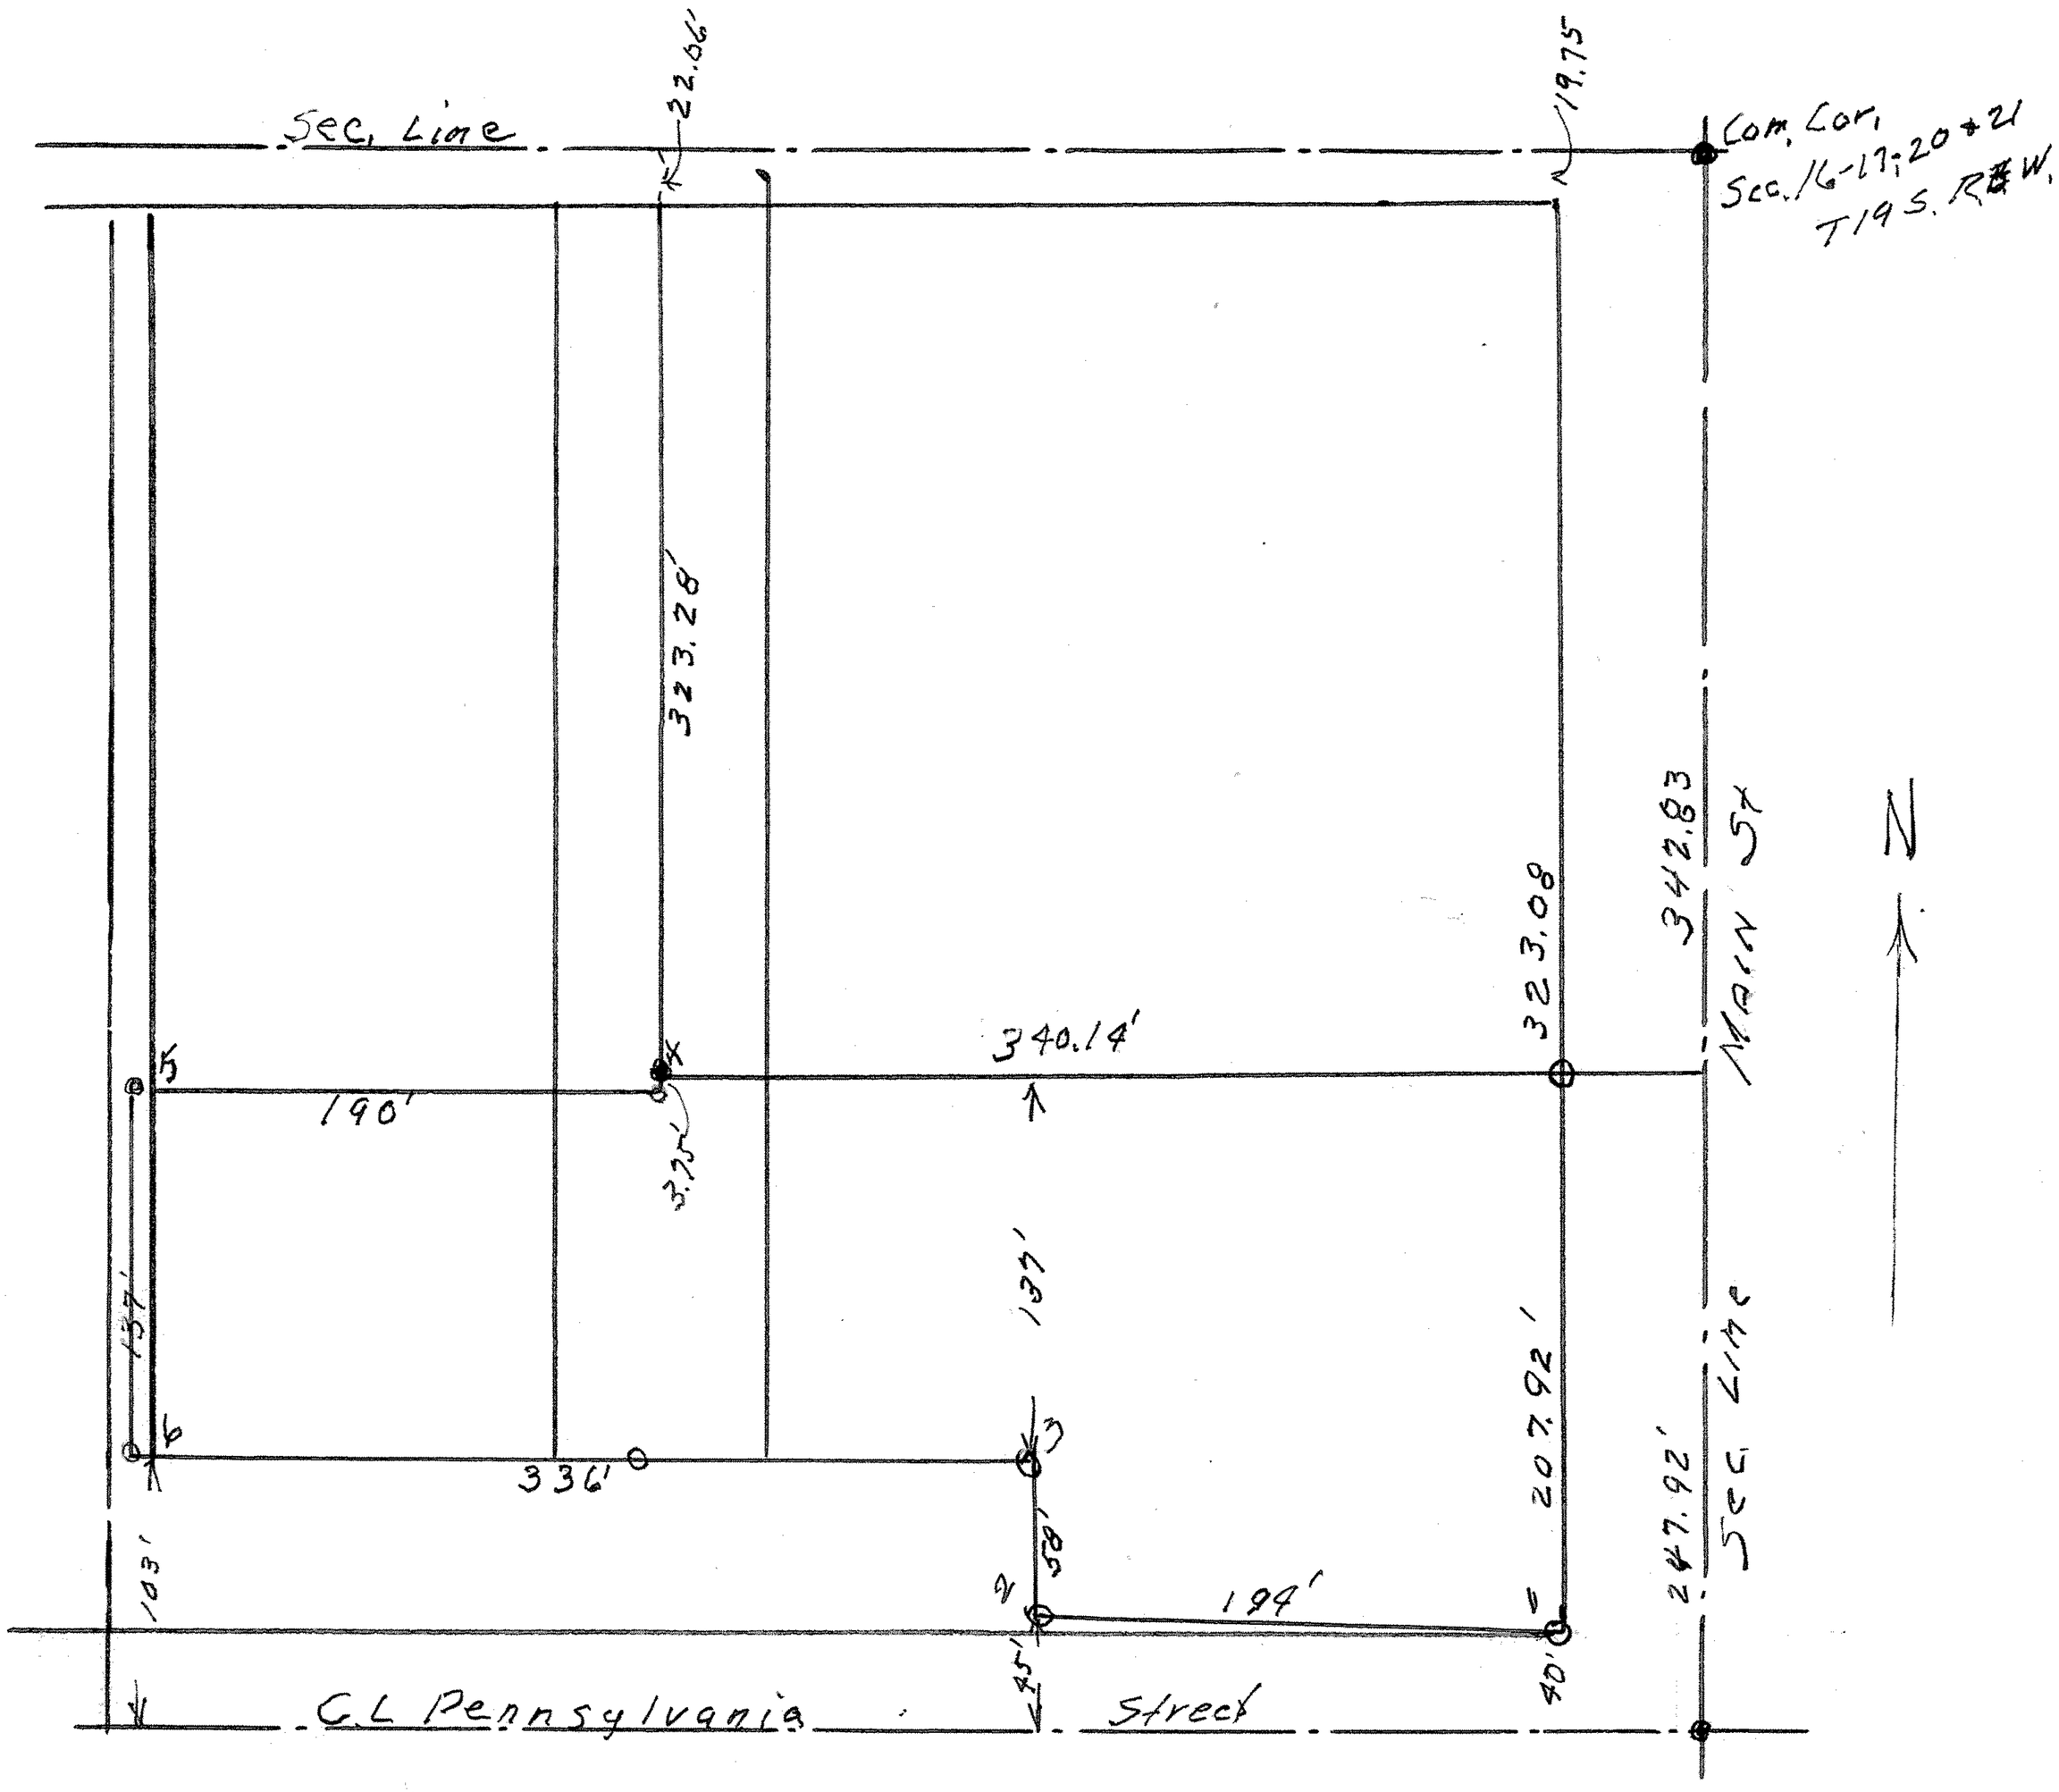

State of Kansas,)
County of McPherson,)SS.

I, G.D.Johnson, Licensed Civil Engineer in the State of Kansas, do hereby certify that I did on the 28th. day of August, 1962 survey the following tract of land described as follows:

Part of NE¼,NE¼, Sec. 20., T.19.S., R.3.W. 6th P.M. Beginning 2287.92 ft. north of 1/4 corner between Sections 20 and 21, 342.83 south of Common Corner of Sections 16, 17, 2o, & 21. T.19.S. R.3.W. and 50 ft west of Section Line between Sections 20 and 21., thence west 340.14 ft., thence south 3.75 ft., thence west 190 ft., thence south 137 ft. tp a point 103 ft north of Center line of Pennsylvania Avenue now vacated, thence east 336 ft. thence south 58 ft. to a point 45 ft . north of centerline of said Pennsylvania Ave., thence southeasterly 194 ft. to point 40 ft. north of centerline of said Pennsylvania Ave., thence north 207.92 ft to place of beginning.

I also certify that accompanying plat is a true exhibit of said survey.

G. D. Johnson
G. D. Johnson, Engineer.

MICROFILM

http://www.adultpdf.com
Created by TIFF To PDF trial version, to remove this mark, please register this software.

Corner Reference of Carlson Survey in NE¼,NE¼,NSSec. 20. T.19.S,R.3.W

1. 19.5 ft. NW. of Tel. Pole

2 24 . ft. east of lower xxxxxfx of hast res, entrance.
25.8 ft. North to Po. Po.

3
2.8 west of wooden fence
1.1 south of wire fence.

4 line of fence north and 4.2 south of corner fence post

5 8.5 ft south and 5.5 west of corner fence post

6 7 ft east of line of power poles
42.8 n.nw. to po.po.