http://www.adultpdf.com
Created by TIFF To PDF trial version, to remove this mark, please register this software.

A SURVEY OF A TRACT OF LAND
IN THE SW1/4 SECTION 20
T19S-R3W, McPHERSON
COUNTY

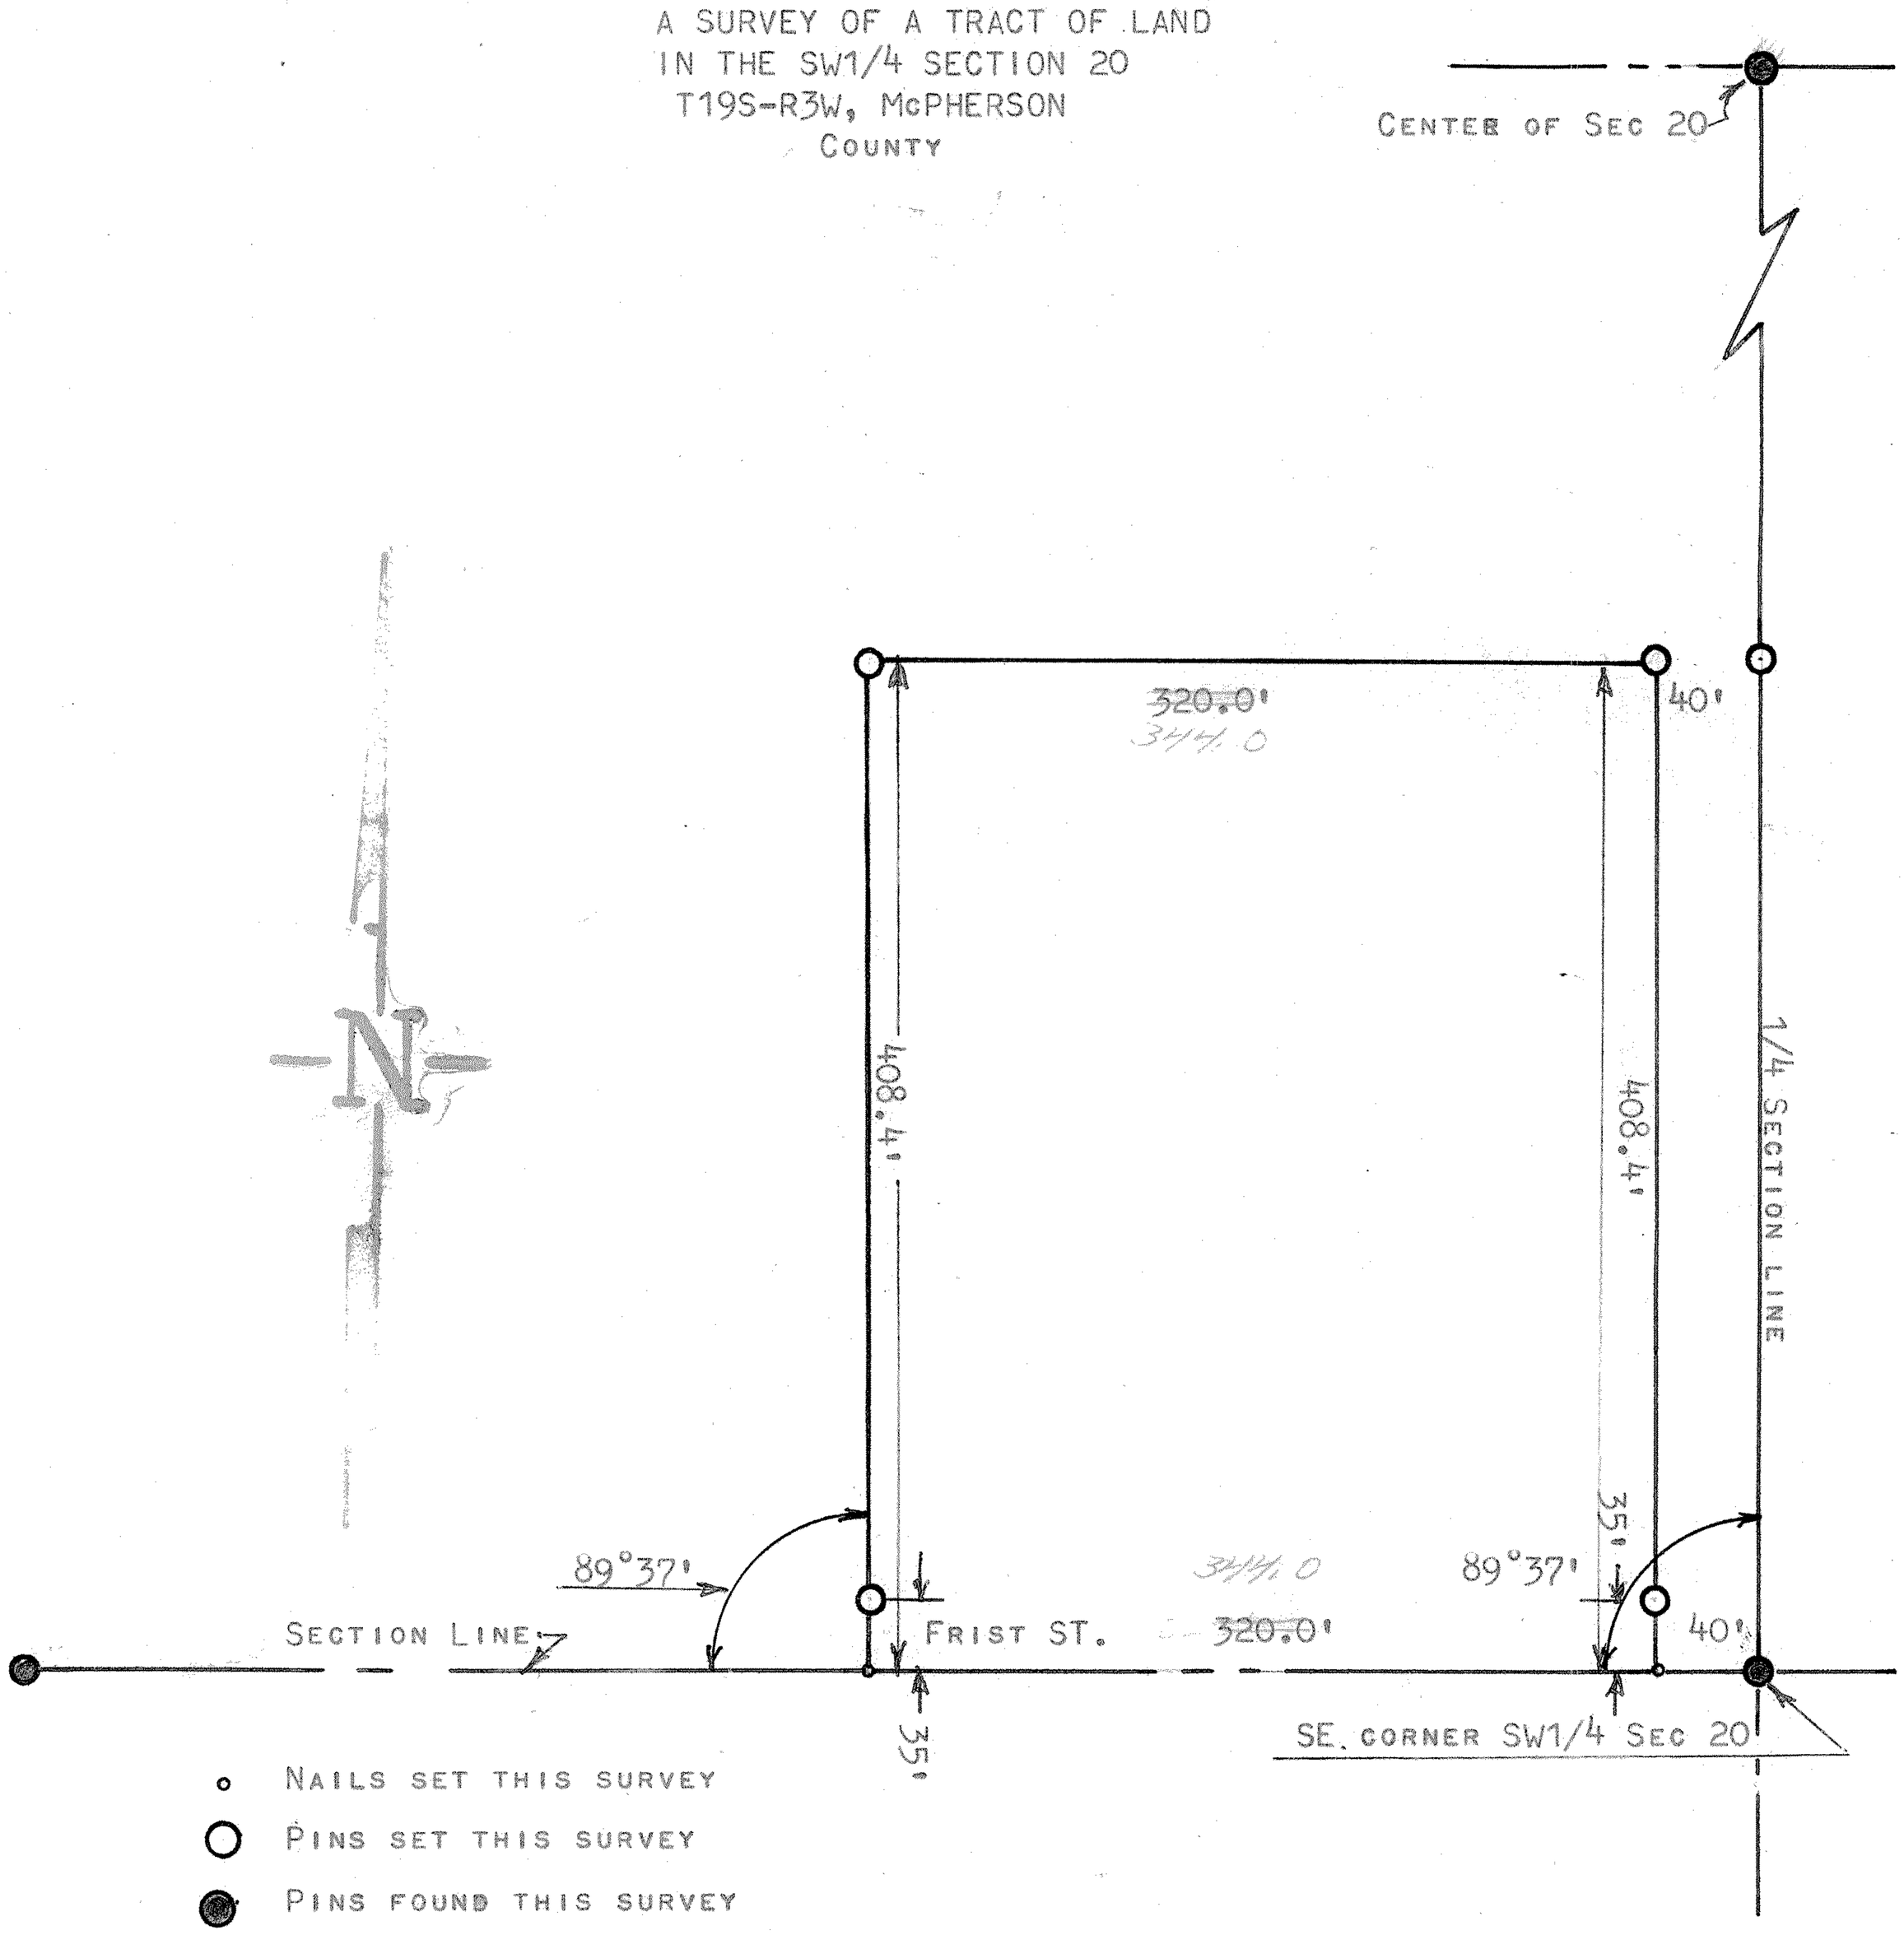

STATE OF KANSAS)
COUNTY OF MCPHERSON) SS

I, FRANCIS R. RANKIN, PROFESSIONAL ENGINEER OF THE STATE OF KANSAS, DO HERBY CERTIFY THAT UNDER MY SUPERIVISON A SURVEY WAS MADE IN THE SW1/4 SECTION 20 T19S-R3W OF THE 6TH. PM. AND DESCRIBED AS FOLLOWS:

BEGINNING AT A POINT 40.0 FEET WEST OF THE SE CORNER OF THE SW1/4 SECTION 20 T19S-R3W, THENCE NORTH PARALLEL WITH THE 1/4 SECTION LINE 408.4 FEET; THENCE WEST 320.0 FEET; THENCE SOUTH TO SECTION LINE 408.4 FEET; THENCE EAST 320.0 FEET TO PLACE OF BEGINNING, SAID TRACT CONTAINS 3.0 ACRES MORE OR LESS, AND THAT THE ACCOMPANYING PLAT IS A TRUE EXHIBIT OF SAID SURVEY AS FAR AS IT IS KNOWN TO ME.

SURVEY CALLED FOR BY THE CHAMBER OF COMMERCE

SIGNED THIS 14 DAY OF NOVEMBER, 1965

Francis Rankin
FRANCIS RANKIN
PROFESSIONAL ENGINEER
McPHERSON, KANSAS

FRANCIS R. RANKIN
LICENSED
799
KANSAS
PROFESSIONAL ENGINEER

MICROFILM