http://www.adultpdf.com
Created by TIFF To PDF trial version, to remove this mark, please register this software.

SURVEY A TRACT OF LAND IN THE
SW1/4 SECTION 20, T19S, R3W
McPHERSON, COUNTY, KANSAS

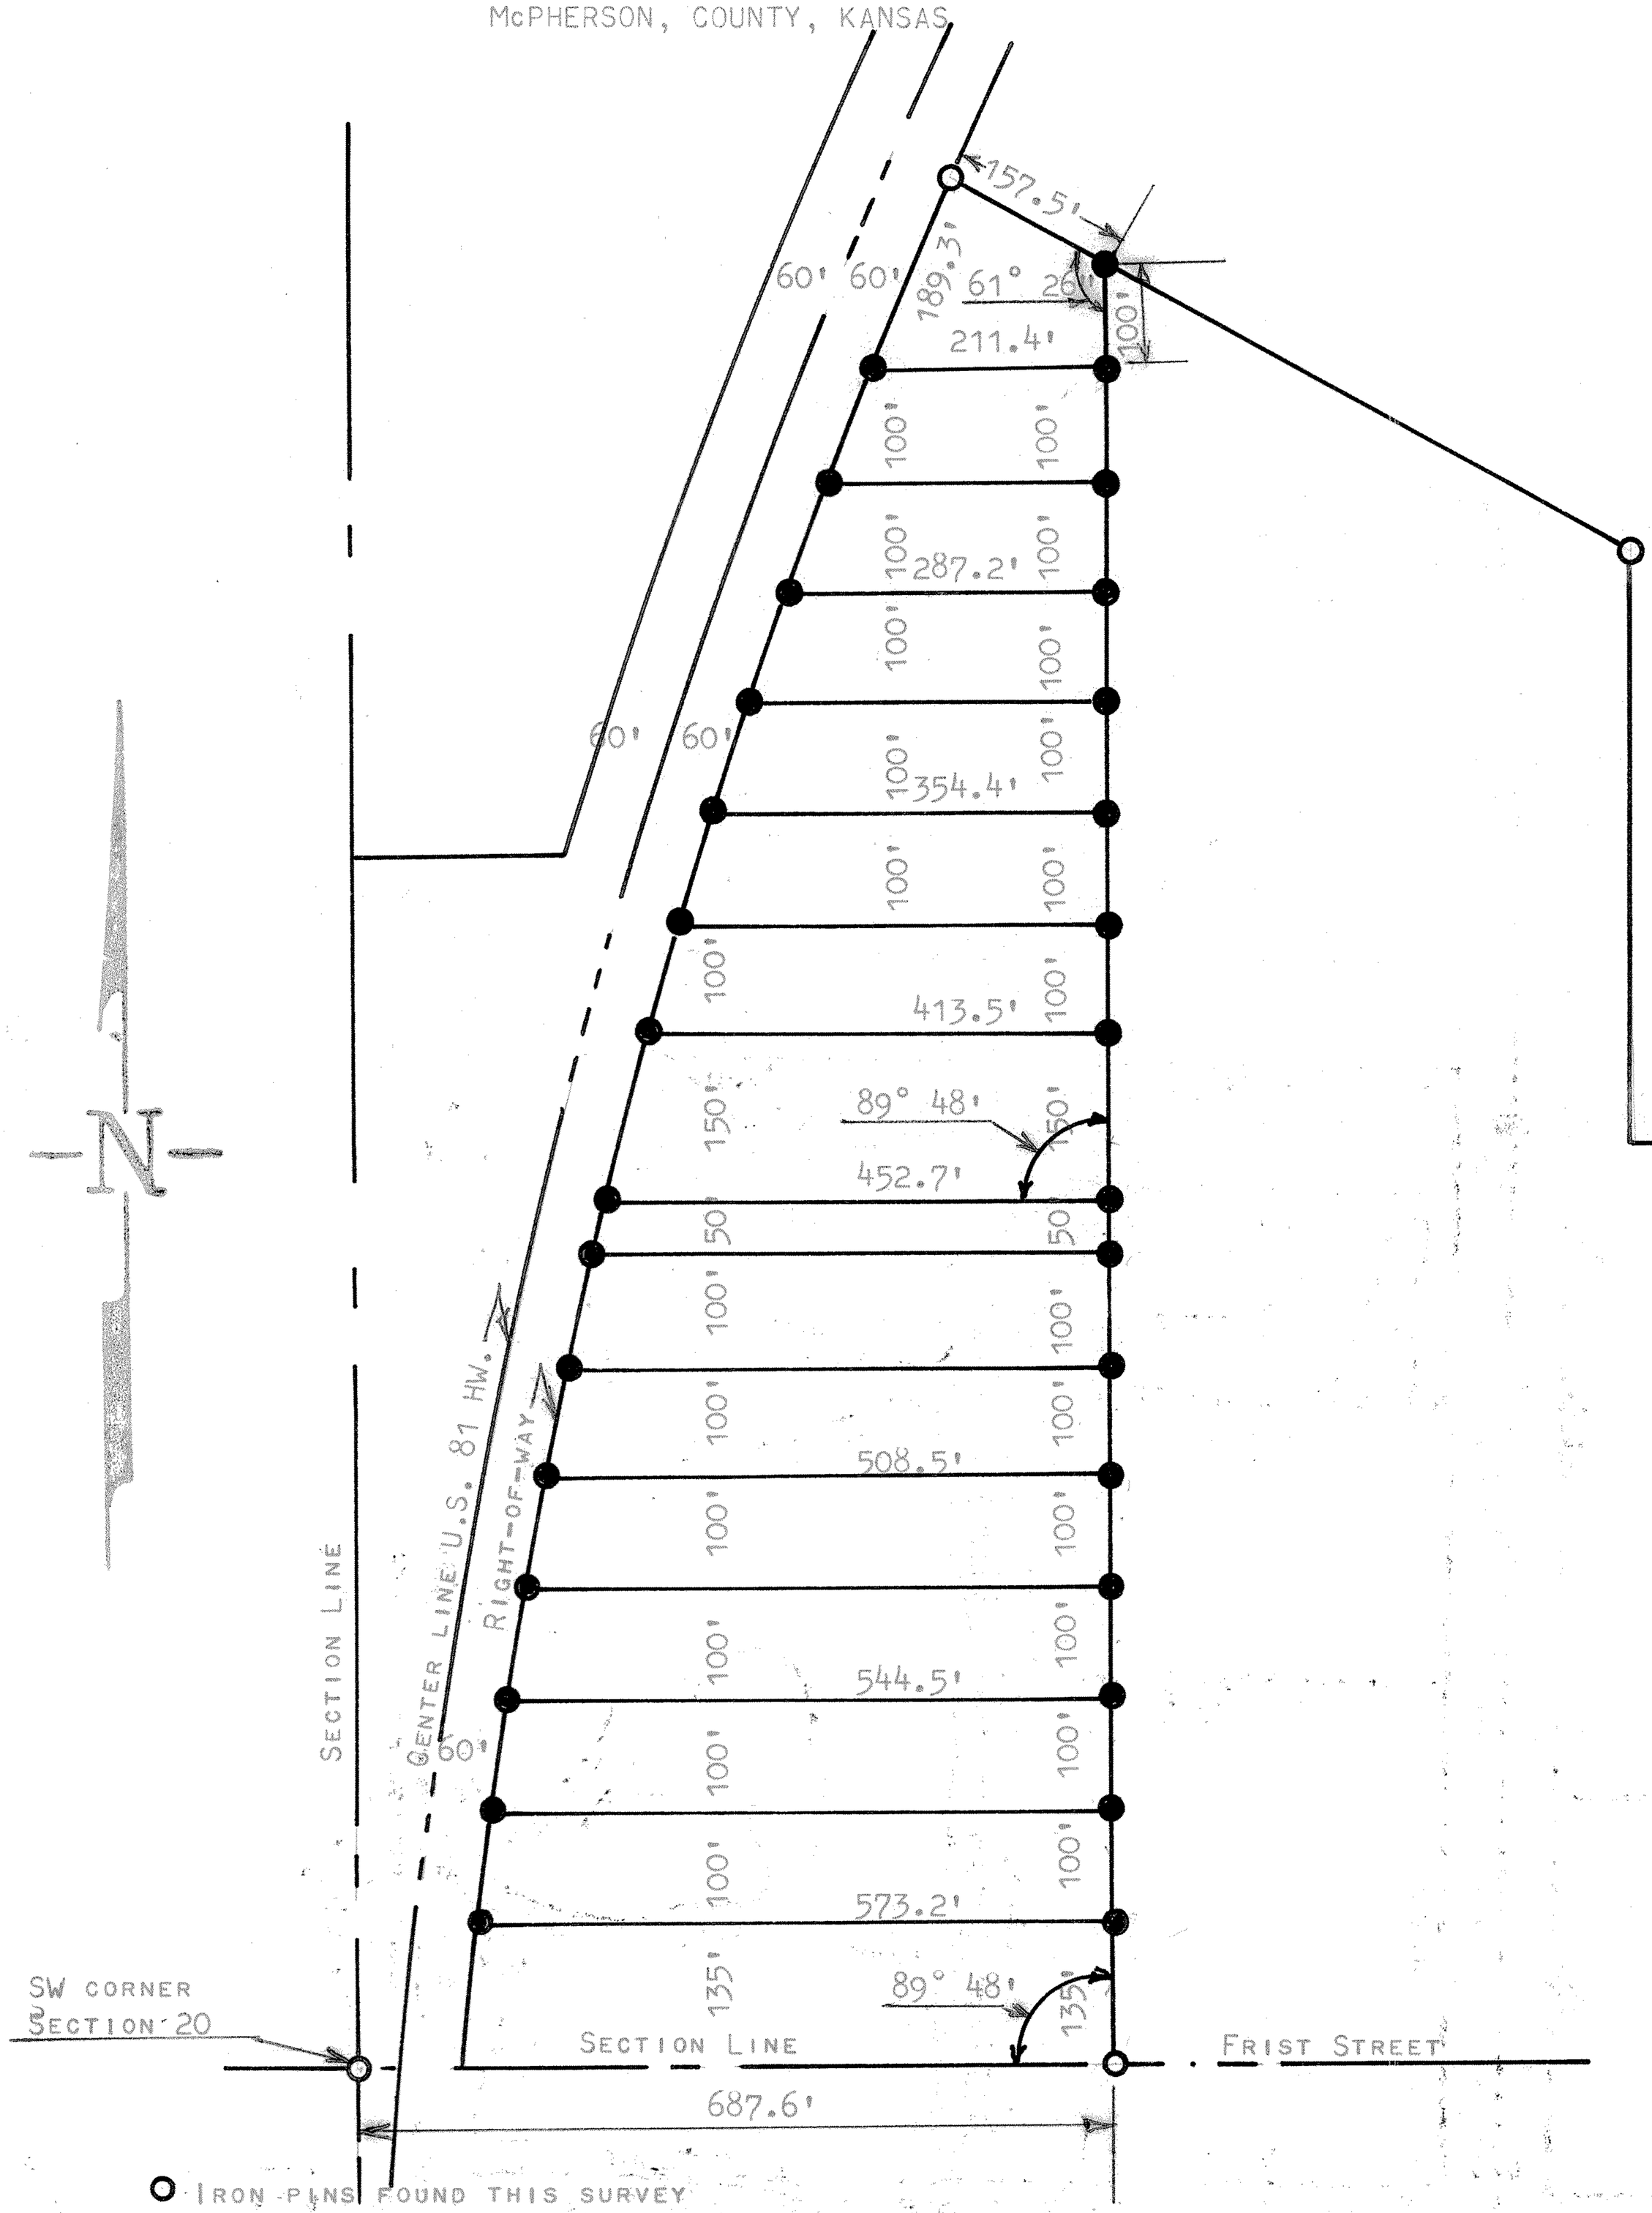

STATE OF KANSAS)
COUNTY OF MCPHERSON) SS

I, FRANCIS RANKIN, PROFESSIONAL ENGINEER OF THE STATE OF KANSAS DO HERBY CERTIFY THAT UNDER MY SUPERVISION A SURVEY WAS MADE OF A TRACT OF LAND IN THE SW1/4, SECTION 20, T19S, R3W, OF THE 6TH P.M., AND THE ABOVE PLAT IS A TRUE EXHIBIT OF SAID SURVEY AS FAR AS IT IS KNOWN TO ME.

SURVEY CALLED FOR BY DARRELL THOMPSON

SIGNED THIS F. R. Rankin Sept 27 OF SEPTEMBER, 1966

FIELD NOTES IN BOOK 2 RANGE 3

F. R. Rankin
FRANCIS RANKIN 99
PROFESSIONAL ENGINEER
McPHERSON, KANSAS

F. R. RANKIN
LICENSED
KANSAS
PROFESSIONAL ENGINEER

MICROFILM