A SURVEY IN THE NE1/4 OF SECTION 21, T19S-R3W

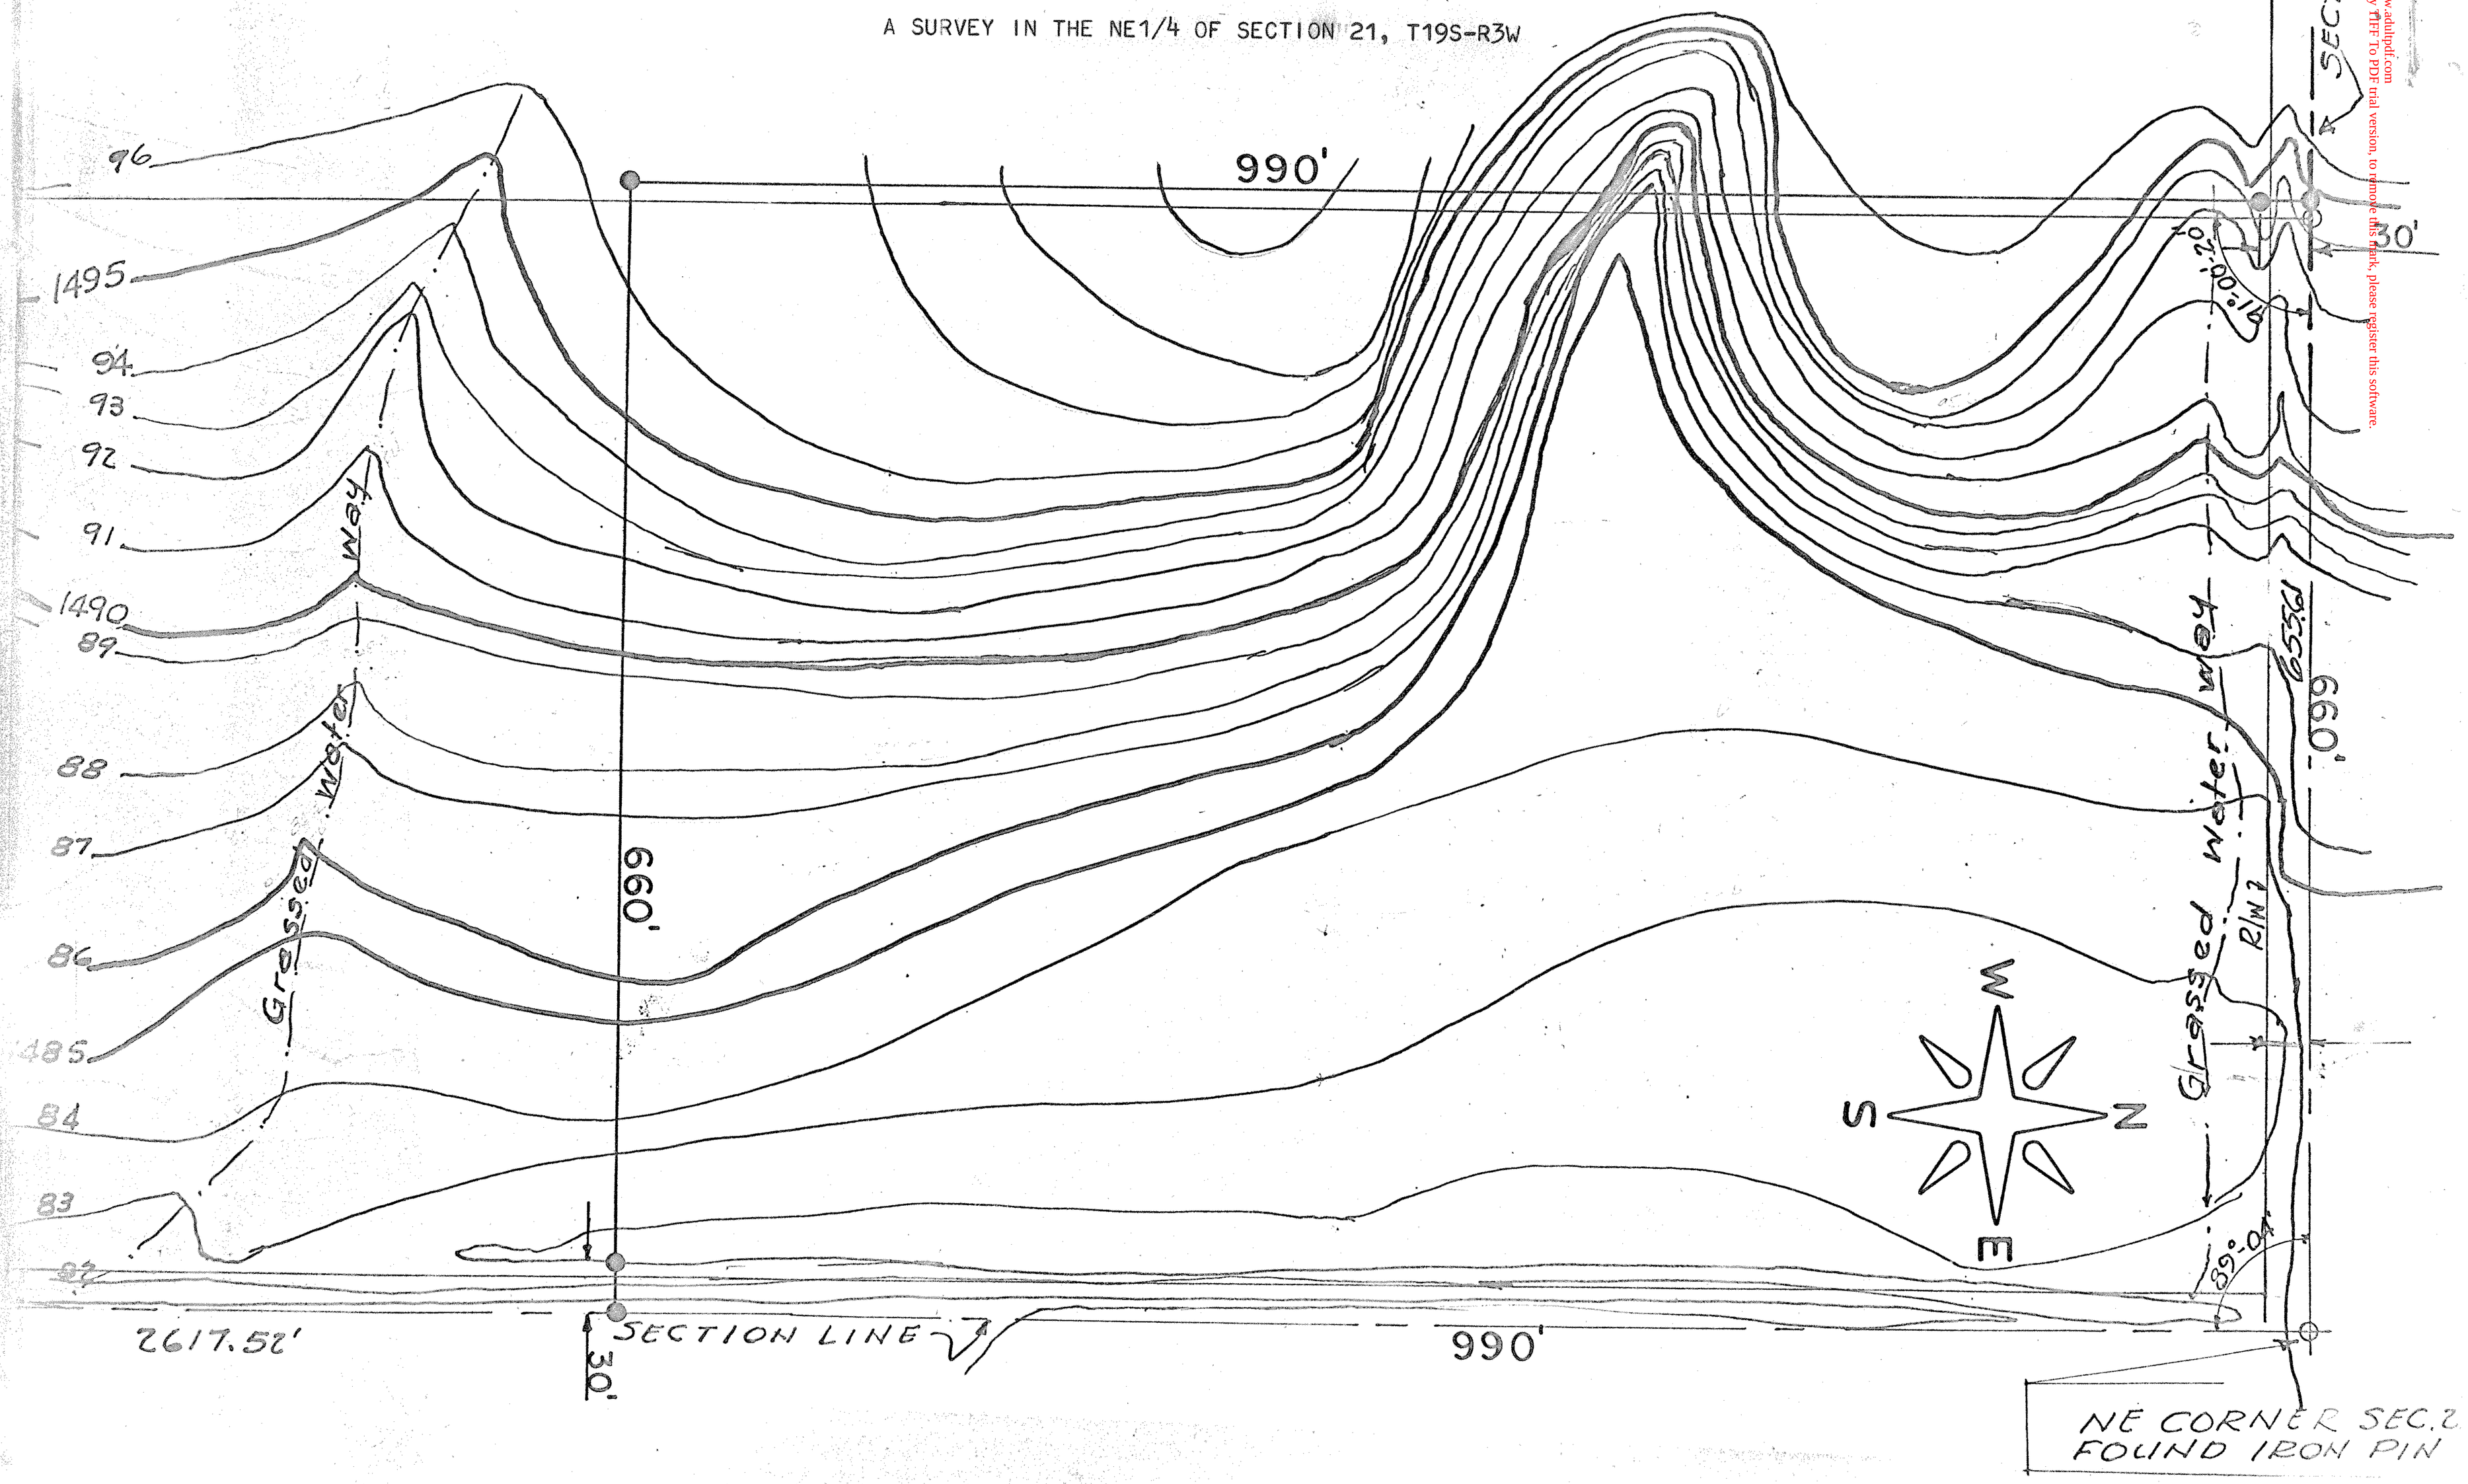

http://www.adultpdf.com
Created by TIFF To PDF trial version, to remove this mark, please register this software.

http://www.adultpdf.com
Created by TIFF To PDF trial version, to remove this mark, please register this software.

STATE OF KANSAS)
COUNTY OF MCPHERSON) SS

I, FRANCIS RANKIN, COUNTY ENGINEER OF MCPHERSON COUNTY, DO HEREBY CERTIFY THAT UNDER MY SUPERVISION A SURVEY WAS MADE IN THE NE 1/4 OF SECTION 21, T19S-R3W OF THE 6TH P.M. AND DESCRIBED AS FOLLOWS:

BEGINNING AT THE NORTHEAST CORNER OF THE NE1/4 OF SAID SECTION 21; THENCE SOUTH ON SECTION LINE 990 FEET; THENCE WEST PARALLEL WITH THE NORTH SECTION LINE 660 FEET; THENCE NORTH PARALLEL WITH THE EAST SECTION LINE 990 FEET, TO THE NORTH SECTION LINE; THENCE EAST ON SECTION LINE 660 FEET, TO THE PLACE OF BEGINNING; SAID TRACT CONTAINS 15 ACRES.

AND THE ACCOMPANYING PLAT IS A TRUE EXHIBIT OF SAID SURVEY AS FAR AS IT IS KNOWN TO ME.

SIGNED THIS 13 DAY OF JANUARY, 1970.

SURVEY CALLED FOR BY HARRY WEELBORG

F. R. Rankin

F. R. RANKIN
COUNTY ENGINEER
MCPHERSON CO., KANSAS

F. R. RANKIN
1969
COUNTY ENGINEER

MICROFILM