http://www.adultpdf.com
Created by TIFF To PDF trial version, to remove this mark, please register this software.

A SURVEY OF A TRACT OF LAND IN THE NE1/4, SECTION 21, T19S, R3W MCPHERSON COUNTY, KANSAS

● PINS FOUND THIS SURVEY

○ PINS SET THIS SURVEY

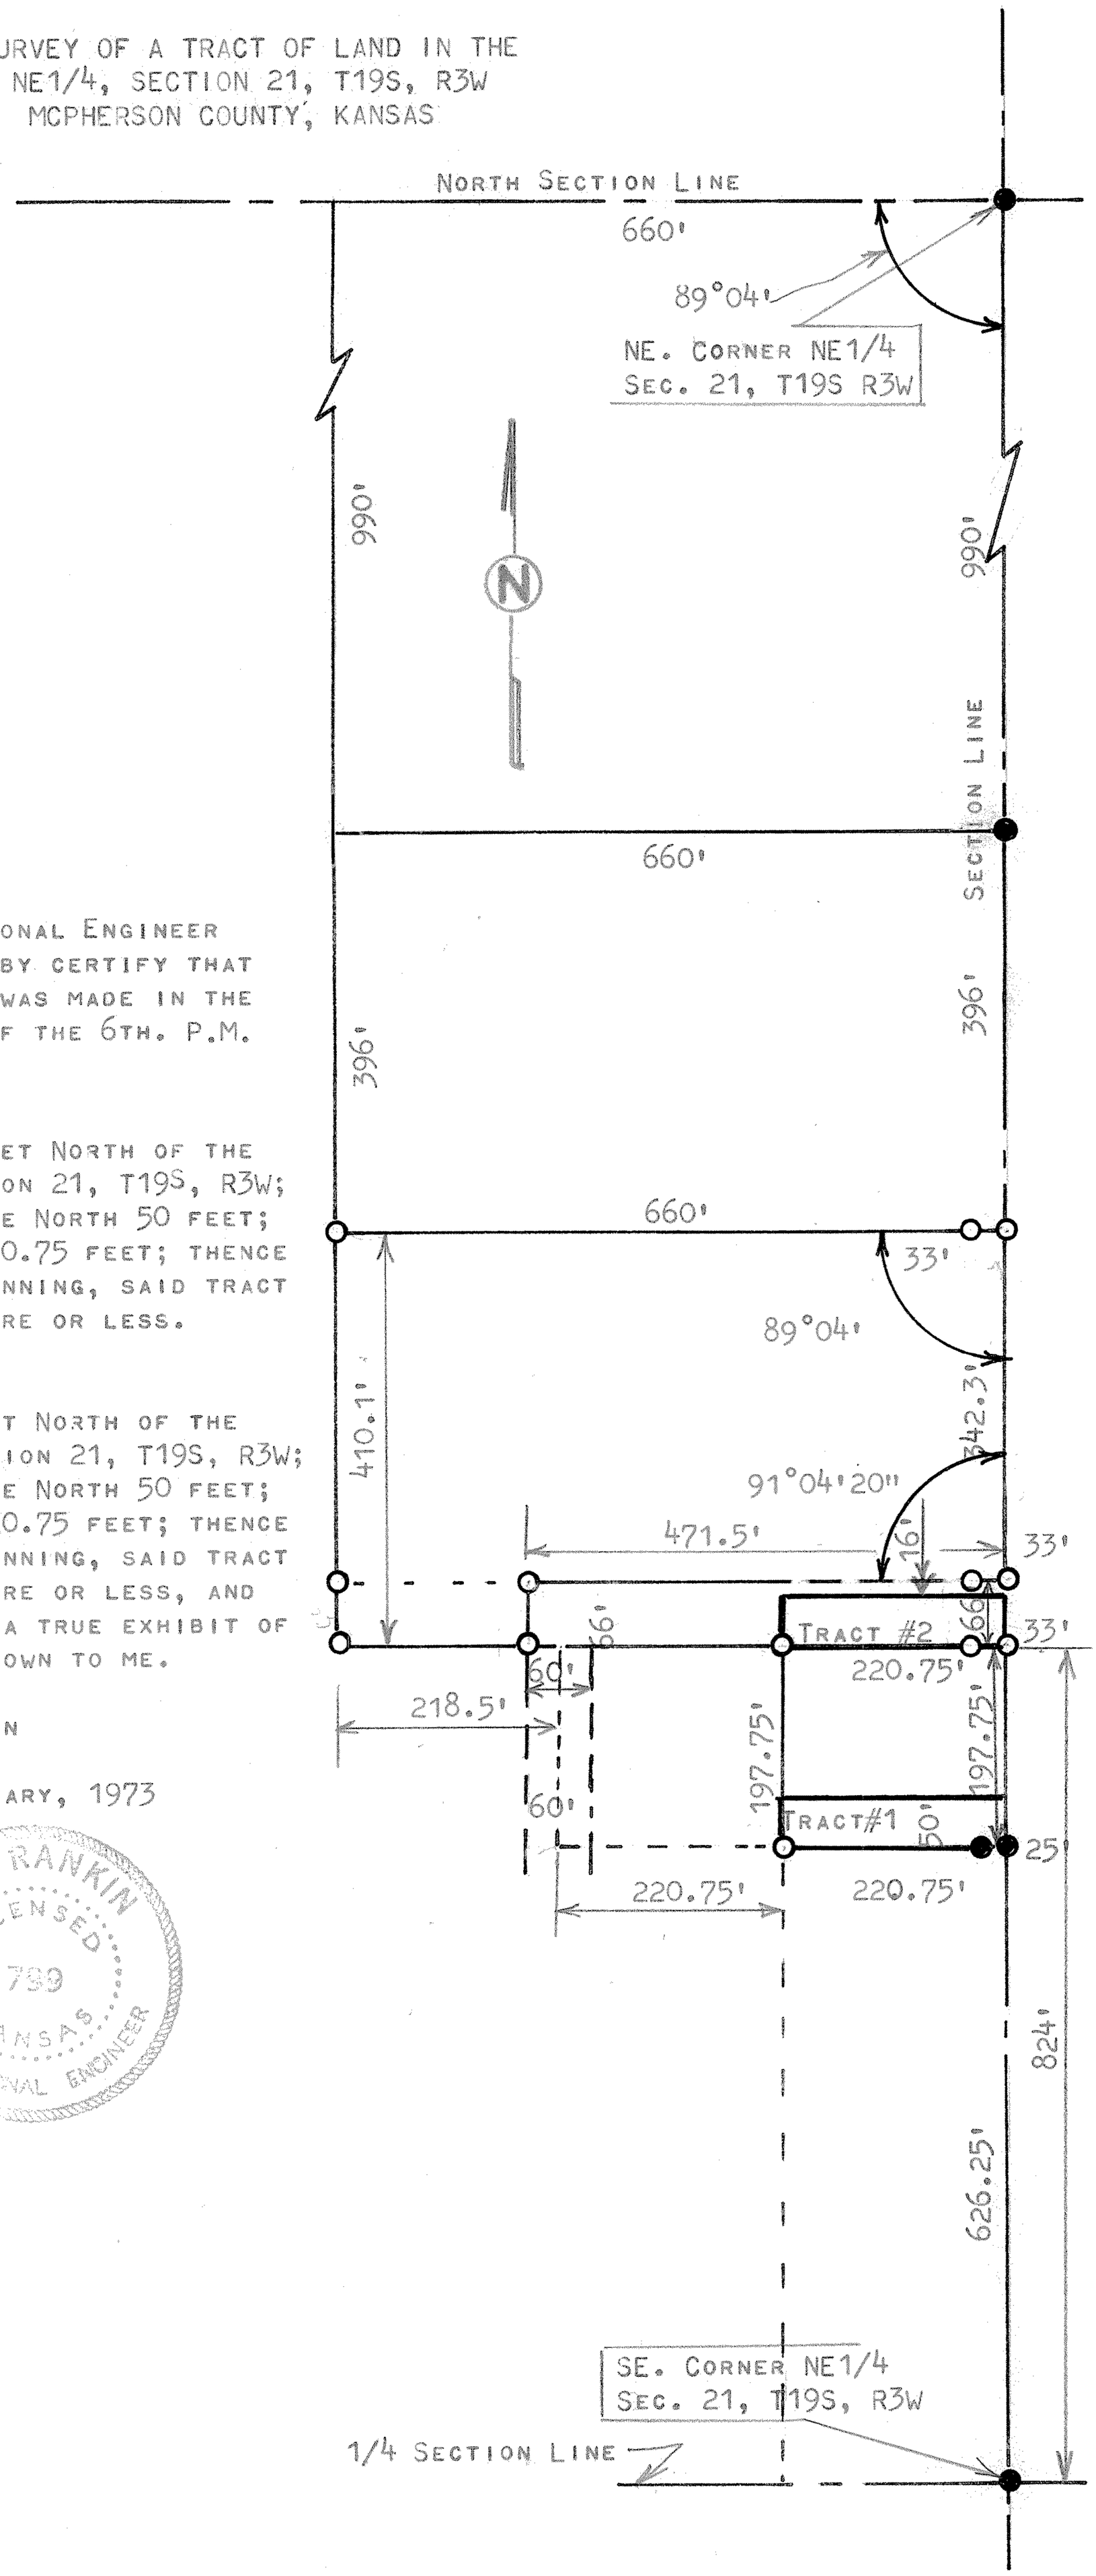

STATE OF KANSAS)
COUNTY OF MCPHERSON) SS

I, FRANCIS R. RANKIN, PROFESSIONAL ENGINEER OF THE STATE OF KANSAS DO HEREBY CERTIFY THAT UNDER MY SUPERVISION A SURVEY WAS MADE IN THE NE1/4, SECTION 21, T19S, R3W OF THE 6TH. P.M. AND DESCRIBED AS FOLLOWS:

TRACT # 1
BEGINNING AT A POINT 626.25 FEET NORTH OF THE SE CORNER OF SAID NE1/4, SECTION 21, T19S, R3W; THENCE WEST 220.75 FEET; THENCE NORTH 50 FEET; THENCE EAST TO SECTION LINE 220.75 FEET; THENCE SOUTH 50 FEET TO PLACE OF BEGINNING, SAID TRACT OF LAND CONTAINS 0.25 ACRES MORE OR LESS.

TRACT # 2
BEGINNING AT A POINT 824.0 FEET NORTH OF THE SE. CORNER OF SAID NE1/4, SECTION 21, T19S, R3W; THENCE WEST 220.75 FEET; THENCE NORTH 50 FEET; THENCE EAST TO SECTION LINE 220.75 FEET; THENCE SOUTH 50 FEET TO PLACE OF BEGINNING, SAID TRACT OF LAND CONTAINS 0.25 ACRES MORE OR LESS, AND THAT THE ACCOMPANYING PLAT IS A TRUE EXHIBIT OF SAID SURVEY AS FAR AS IT IS KNOWN TO ME.

SURVEY CALLED FOR BY BOB PERRIN

SIGNED THIS 22 DAY OF FEBRUARY, 1973

F. R. Rankin

FRANCIS RANKIN
PROFESSIONAL ENGINEER
MCPHERSON, KANSAS

F. R. RANKIN LICENSED 739 KANSAS PROFESSIONAL ENGINEER

MICROFILM