http://www.adultpdf.com
Created by TIFF To PDF trial version, to remove this mark, please register this software.

A SURVEY OF TRACT OF LAND IN THE
NE 1/4, SECTION 21, T19S, R3W
MCPHERSON COUNTY, KANSAS

● PINS FOUND THIS SURVEY

○ PINS SE THIS SURVEY

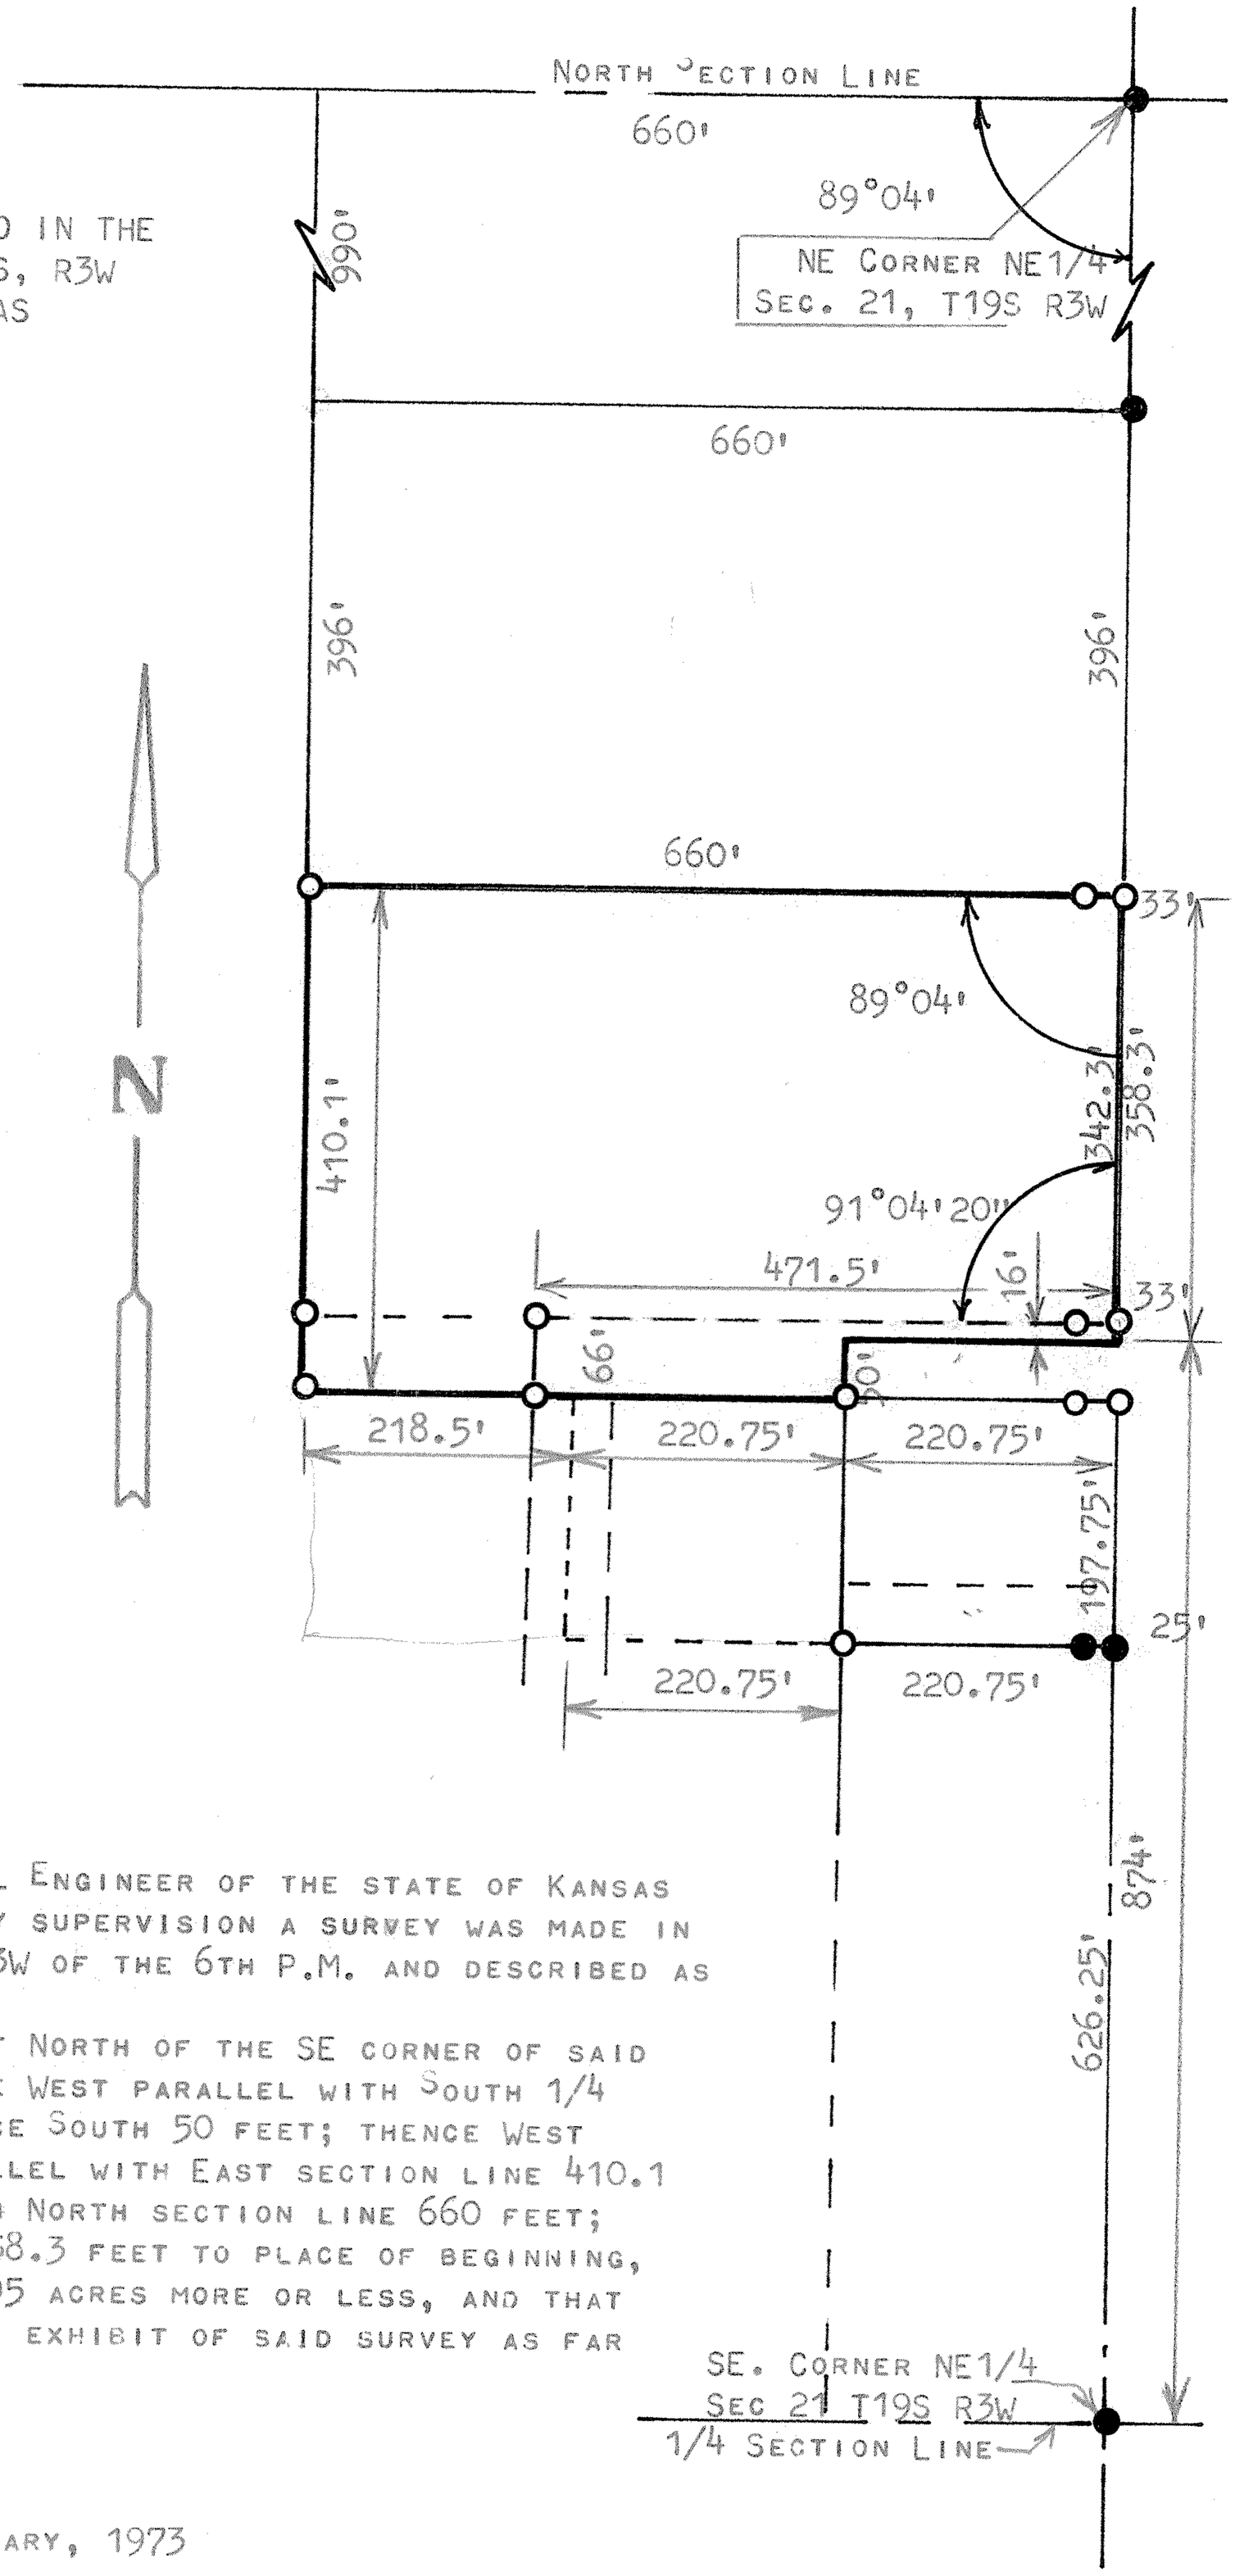

STATE OF KANSAS)
COUNTY OF MCPHERSON) SS

I, FRANCIS RANKIN, PROFESSIONAL ENGINEER OF THE STATE OF KANSAS DO HEREBY CERTIFY THAT UNDER MY SUPERVISION A SURVEY WAS MADE IN THE NE1/4, SECTION 21, T19S, R3W OF THE 6TH P.M. AND DESCRIBED AS FOLLOWS:

BEGINNING AT A POINT 874.0 FEET NORTH OF THE SE CORNER OF SAID NE1/4, SEC 21, T19S R3W; THENCE WEST PARALLEL WITH SOUTH 1/4 SECTION LINE 220.75 FEET; THENCE SOUTH 50 FEET; THENCE WEST 439.25 FEET; THENCE NORTH PARALLEL WITH EAST SECTION LINE 410.1 FEET; THENCE EAST PARALLEL WITH NORTH SECTION LINE 660 FEET; THENCE SOUTH ON SECTION LINE 358.3 FEET TO PLACE OF BEGINNING, SAID TRACT OF LAND CONTAINS 5.95 ACRES MORE OR LESS, AND THAT THE ACCOMPANYING PLAT IS A TRUE EXHIBIT OF SAID SURVEY AS FAR AS IT IS KNOWN TO ME.

SURVEY CALLED FOR BOB FERRIN

SIGNED THIS 22 DAY OF FEBRUARY, 1973

F. R. Rankin

FRANCIS RANKIN
PROFESSIONAL ENGINEER
MCPHERSON, KANSAS

F. R. RANKIN
LICENSED
739
KANSAS
PROFESSIONAL ENGINEER

MICROFILM