http://www.adultpdf.com
Created by TIFF To PDF trial version, to remove this mark, please register this software.

A SURVEY OF A TRACT OF LAND IN THE
NE 1/4, SECTION 21, T19S, R3W
MCPHERSON COUNTY, KANSAS

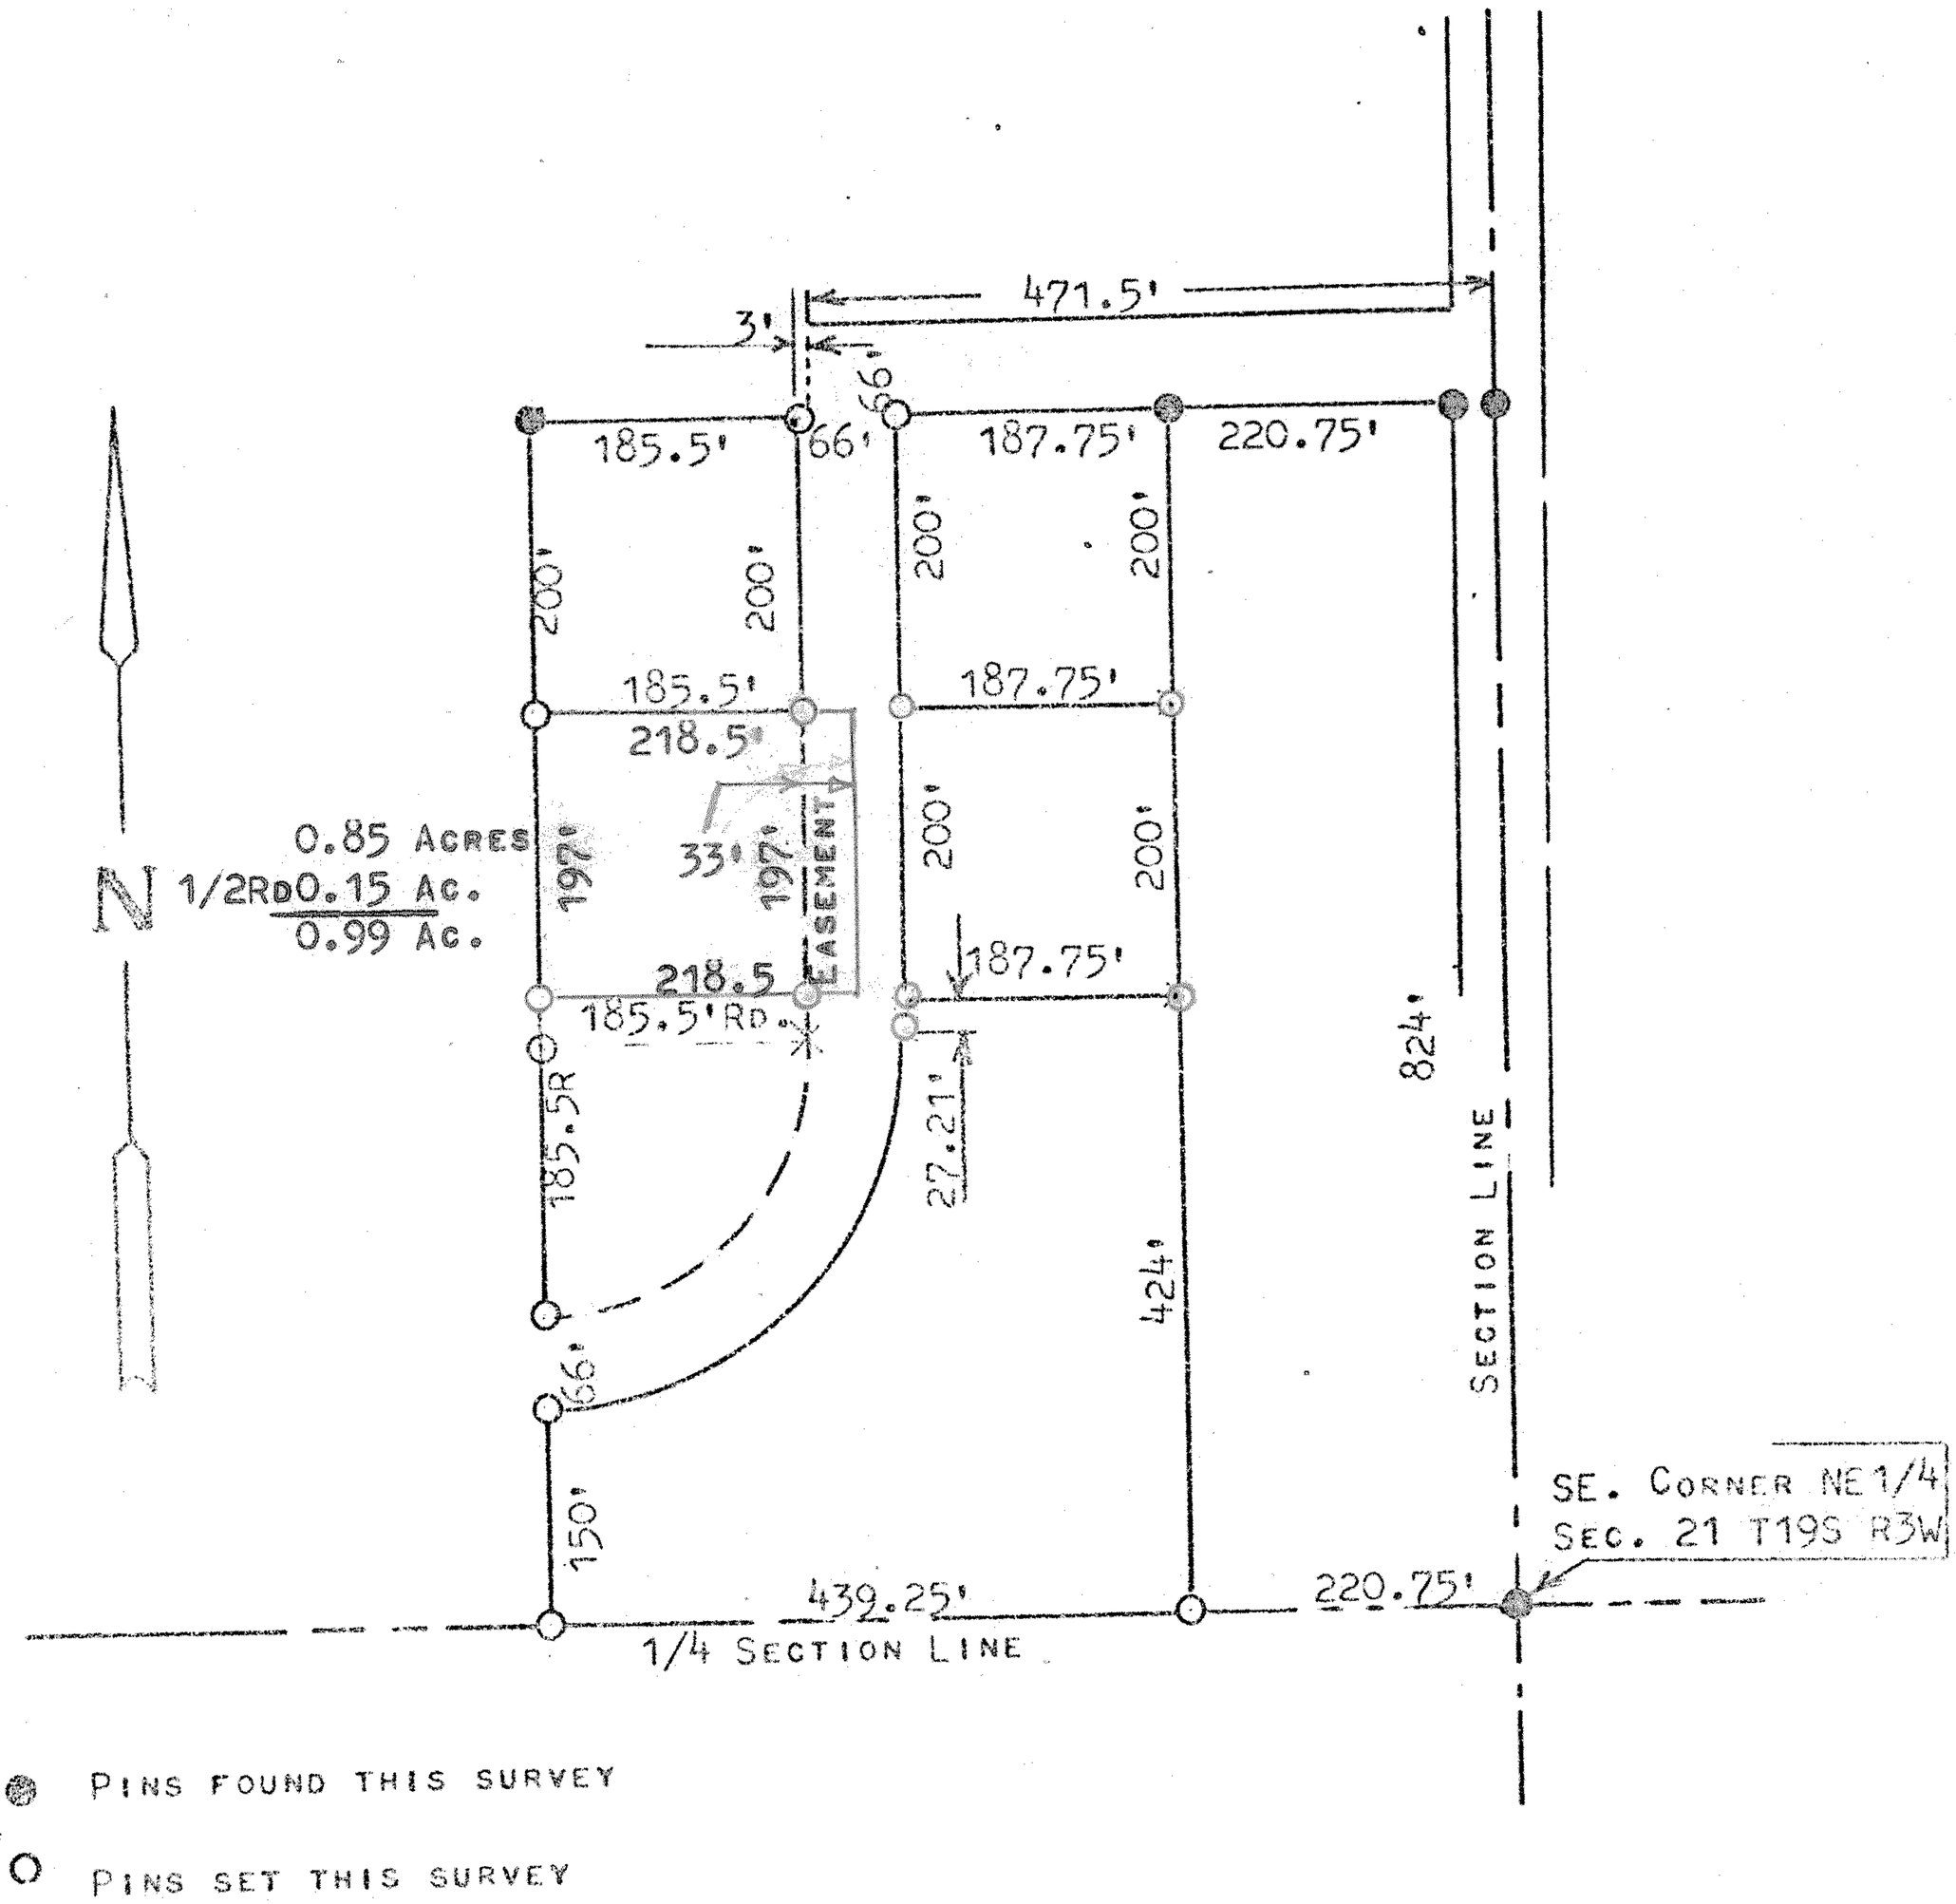

● PINS FOUND THIS SURVEY

O PINS SET THIS SURVEY

I, MELVIN FERGUSON, PROFESSIONAL ENGINEER OF THE STATE OF KANSAS DO HEREBY CERTIFY THAT UNDER MY SUPERVISION A SURVEY WAS MADE IN THE NE1/4, SECTION 21, T19S, R3W OF THE 6TH P.M. AND DESCRIBED AS FOLLOWS:

BEGINNING AT A POINT 660 FEET WEST ON 1/4 SECTION AND 427 FEET NORTH AND PARALLEL WITH EAST SECTION LINE OF THE SE. CORNER OF SAID NE1/4, SECTION 21, T19S, R3W; THENCE EAST PARALLEL WITH 1/4 SECTION LINE 218.5 FEET; THENCE NORTH PARALLEL WITH SECTION LINE 197 FEET; THENCE WEST 218.5 FEET; THENCE SOUTH 197 FEET TO PLACE OF BEGINNING, SAID TRACT OF LAND CONTAINS 0.99 ACRES MORE OR LESS, AND THAT THE EAST 33 FEET OF SAID TRACT OF LAND DESCRIBED WILL BE A EASEMENT USED FOR PUBLIC ROADWAY AND FOR PUBLIC UTILITIES, AND THAT THE ACCOMPANYING PLAT IS A TRUE EXHIBIT OF SAID SURVEY AS FAR AS IT IS KNOWN TO ME.

SURVEY CALLED FOR BY BOB PERRIN

SIGNED THIS 21st DAY OF AUGUST, 1974

Melvin Ferguson
MELVIN FERGUSON
PROFESSIONAL ENGINEER
McPHERSON, KANSAS

MELVIN V. FERGUSON
LICENSED
6772
KANSAS
PROFESSIONAL ENGINEER

MICROFILM