http://www.adultpdf.com
Created by TIFF To PDF trial version, to remove this mark, please register this software.

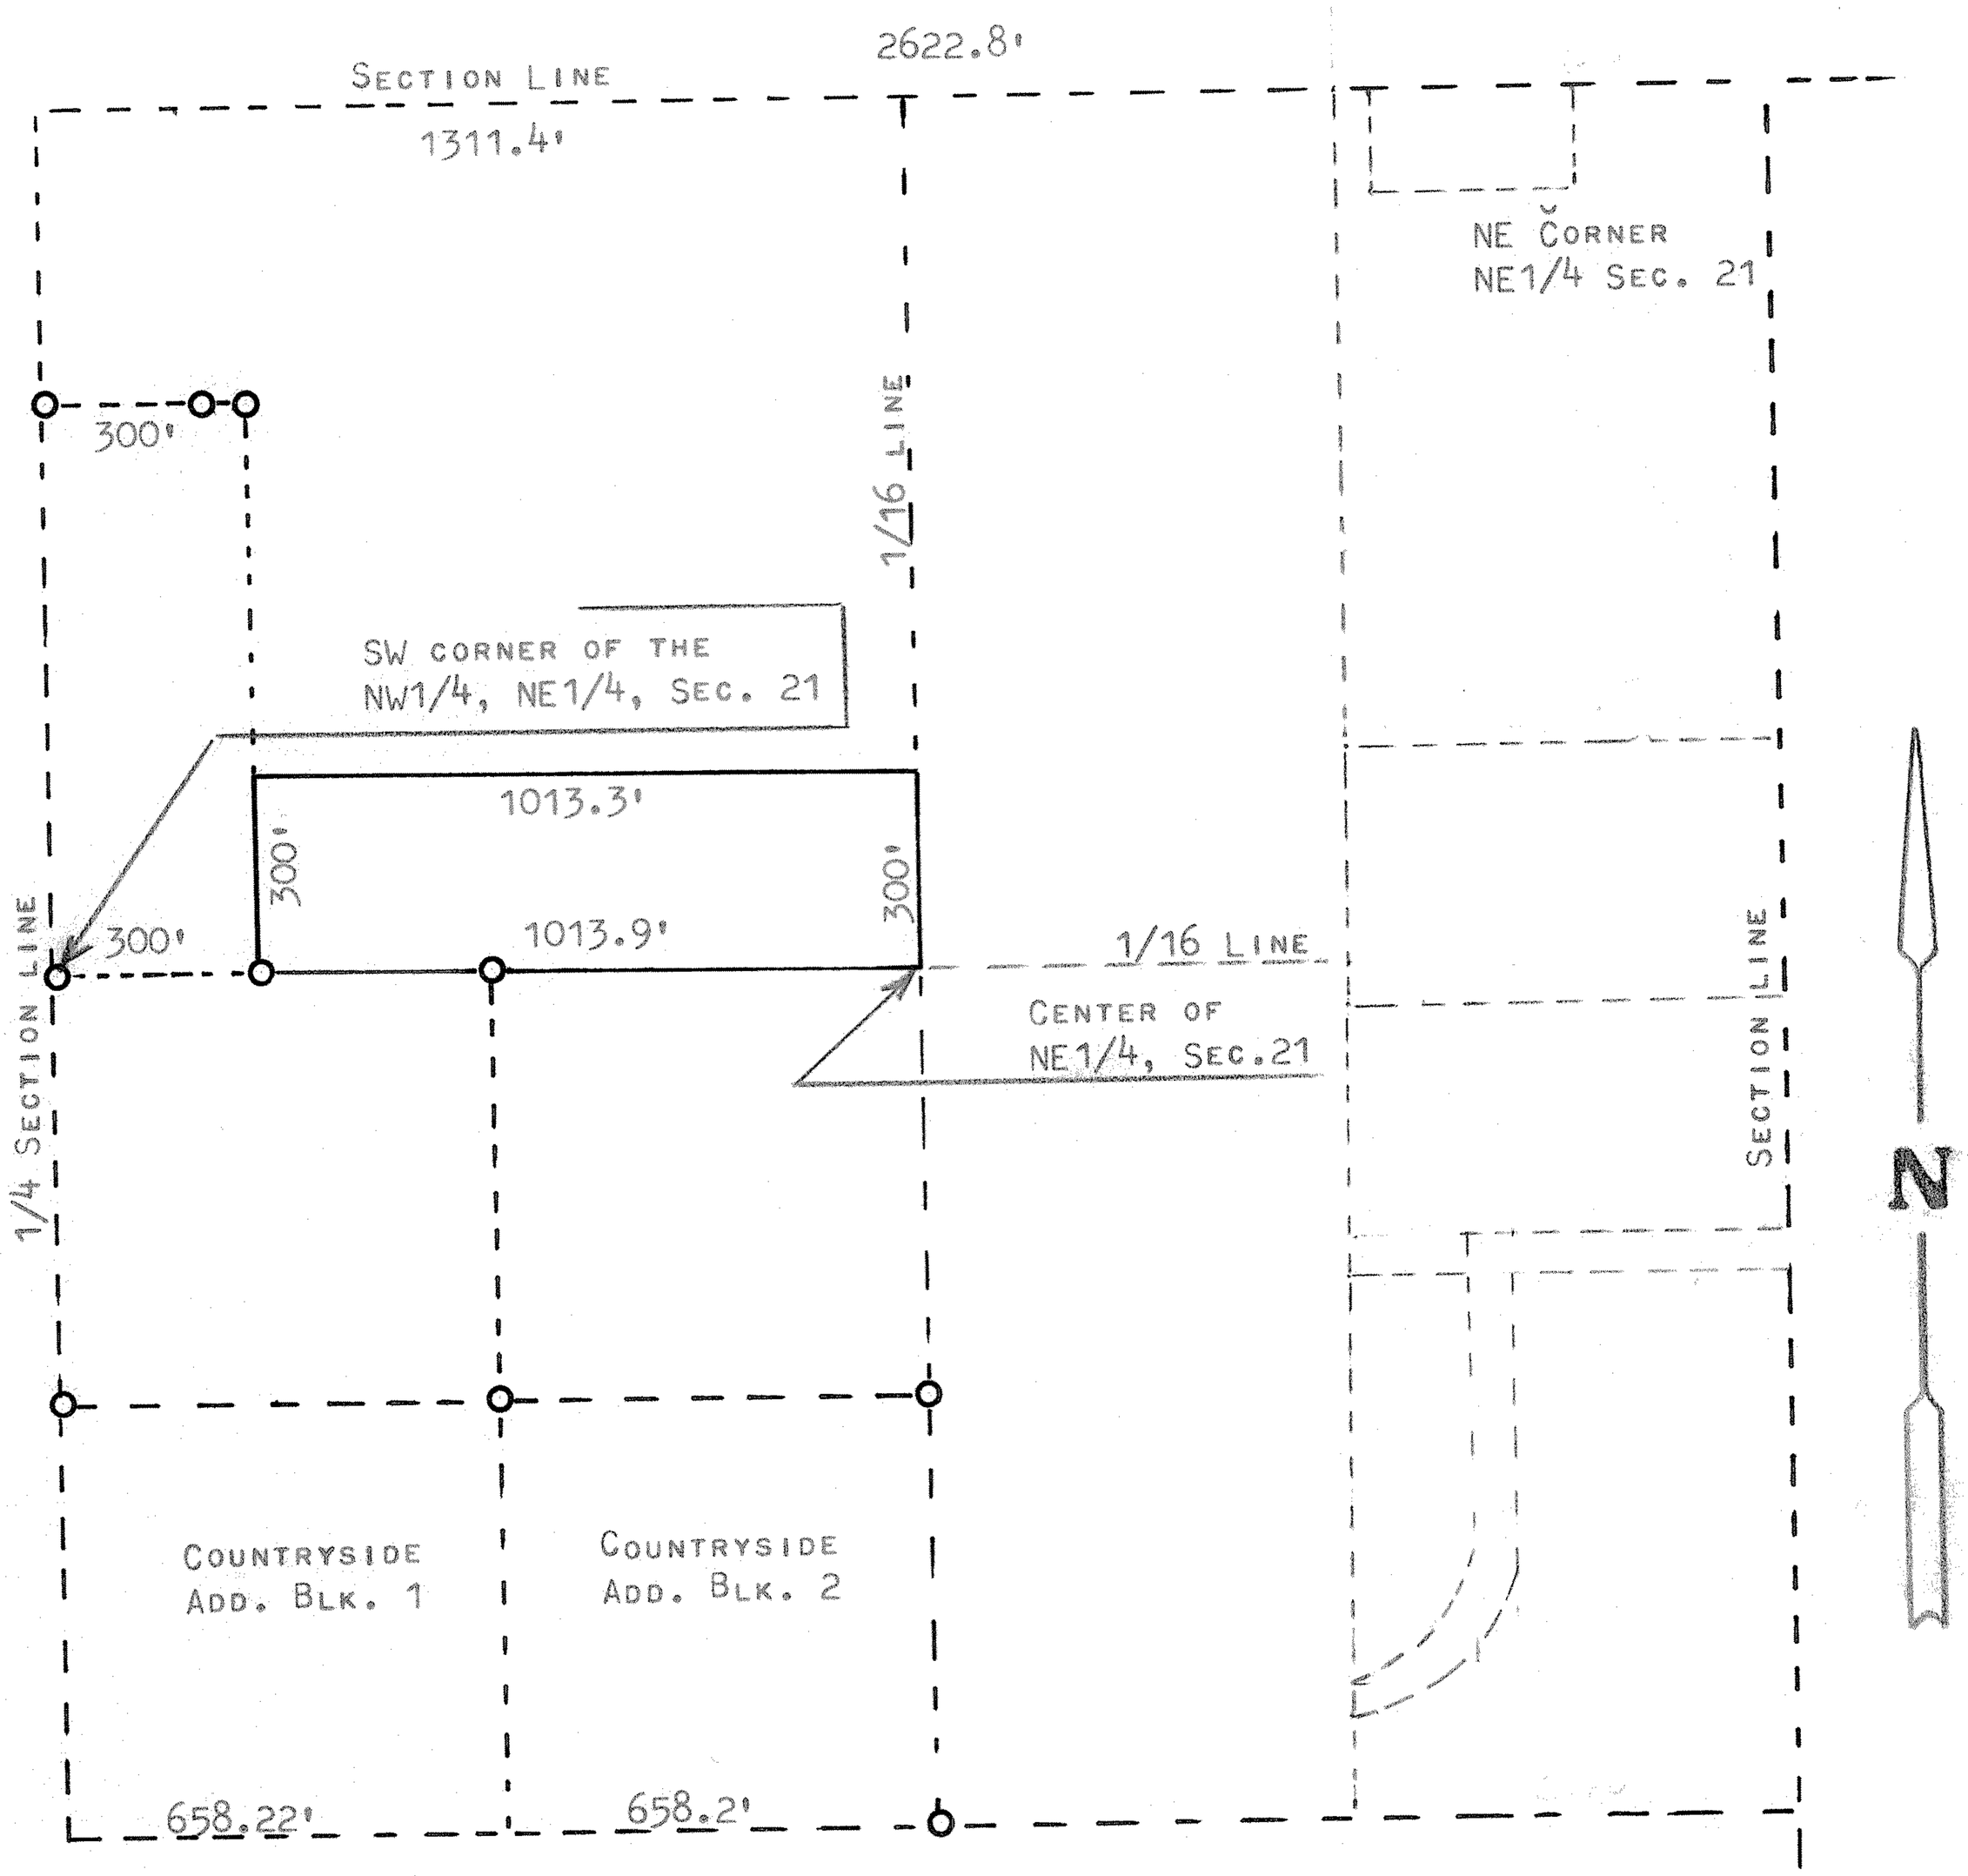

A TRACT OF LAND DESCRIBED AS FOLLOWS
BEGINNING 300 FEET EAST ON 1/16 LINE FROM THE SW CORNER OF THE NW1/4,NE1/4, SECTION 21, T19S, R3W OF THE 6TH P.M.; THENCE EAST ON 1/16 LINE 1013.9 FEET AND TO THE CENTER OF THE NE1/4, OF SAID SECTION 21; THENCE NORTH ON 1/16 LINE 300 FEET; THENCE WEST PARALLEL WITH 1/16 LINE 1013.3 FEET MORE OR LESS SAID CORNER IS 300 FEET EAST OF THE 1/4 SECTION LINE; THENCE SOUTH 300 FEET TO PLACE OF BEGINNING, SAID TRACT OF LAND CONTAINS 6.98 ACRES MORE OR LESS

MICROFILM