http://www.adultpdf.com
Created by TIFF To PDF trial version, to remove this mark, please register this software.

A SURVEY OF A TRACT OF LAND IN THE
NE 1/4, SECTION 21, T19S, R3W
MCPHERSON COUNTY, KANSAS

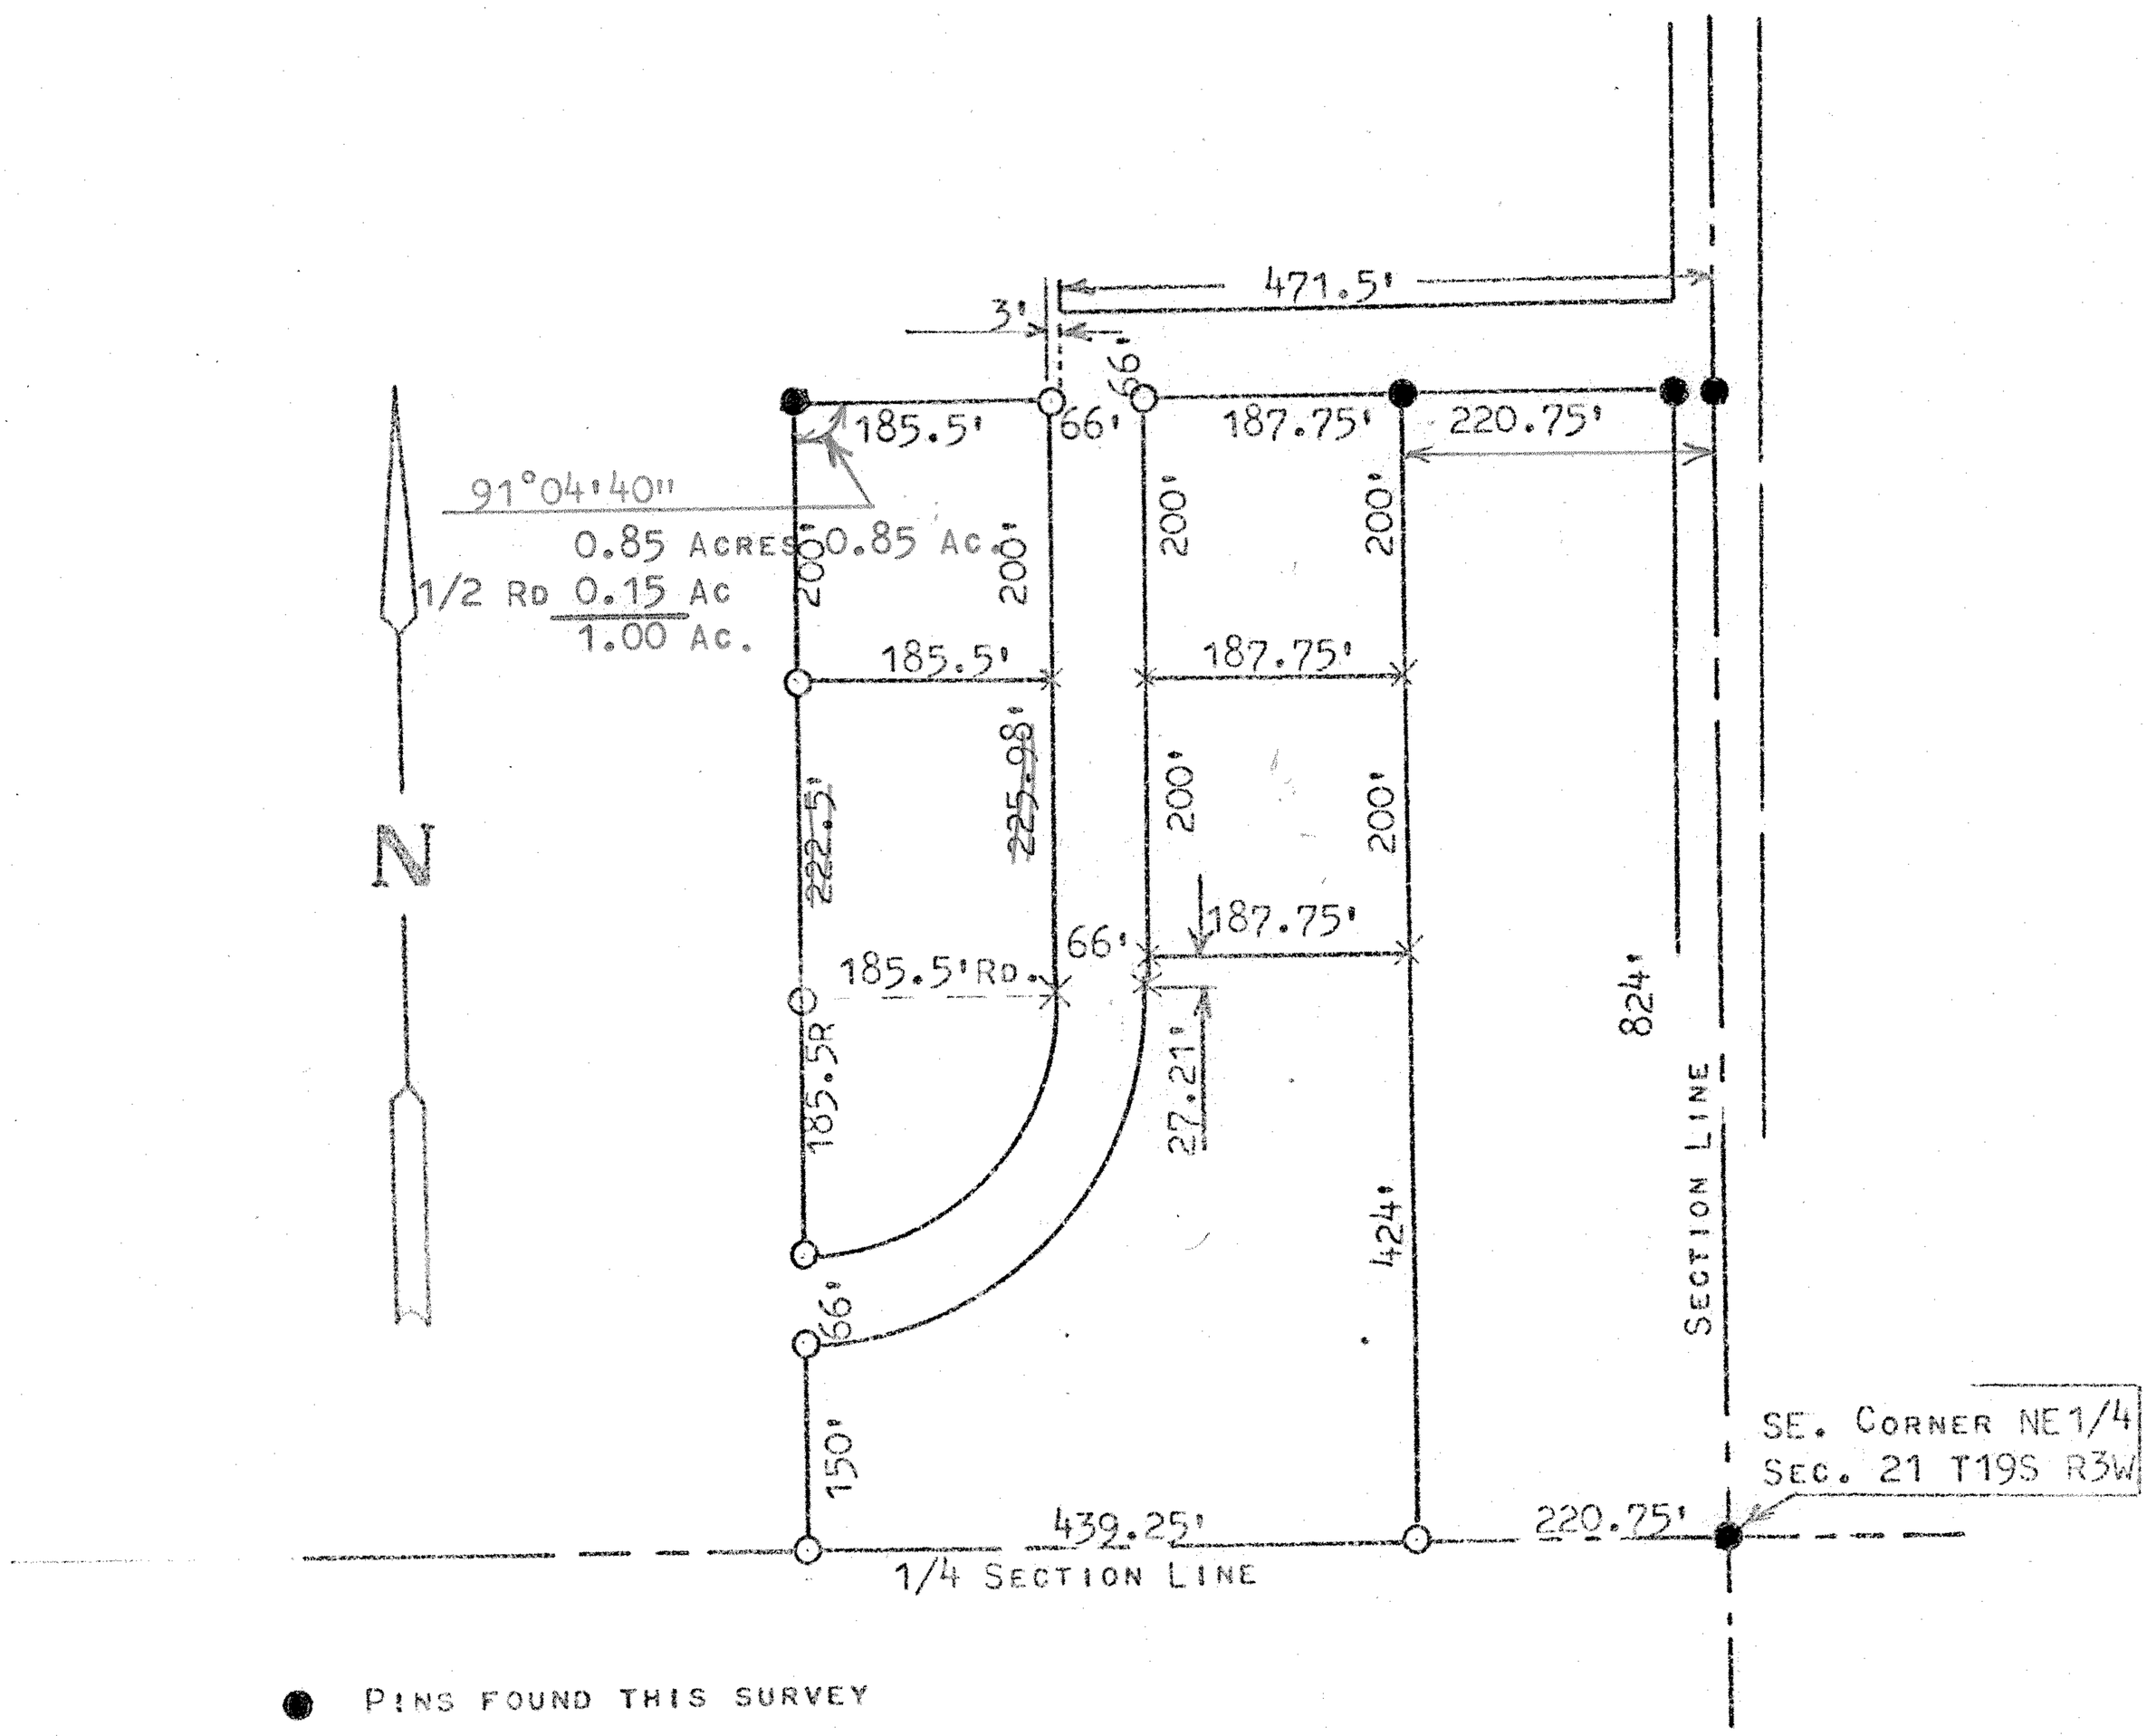

● PINS FOUND THIS SURVEY

O PINS SET THIS SURVEY

X PINS TO BE SET AT LATER DATE

I, MELVIN FERGUSON, PROFESSIONAL ENGINEER OF THE STATE OF KANSAS DO HEREBY CERTIFY THAT UNDER MY SUPERVISION A SURVEY WAS MADE IN THE NE1/4, SECTION 21, T19S, R3W OF THE 6TH P.M. AND DESCRIBED AS FOLLOWS:

BEGINNING AT A POINT 471.5 FEET WEST AND 624 FEET NORTH OF THE SE. CORNER OF SAID NE1/4, SECTION 21, T19S R3W: THENCE 185.8 FEET WEST; THENCE NORTH 200 FEET; THENCE EAST 185.5 FEET; THENCE SOUTH 200 FEET TO PLACE OF BEGINNING, SAID TRACT OF LAND CONTAINS 0.85 ACRES MORE OR LESS , AND THAT THE ACCOMPANYING PLAT IS A TRUE EXHIBIT OF SAID SURVEY AS FAR AS IT IS KNOWN TO ME.

SURVEY CALLED FOR BY BOB PERRIN

SIGNED THIS 28th DAY OF MAY, 1974

Melvin Ferguson

MELVIN FERGUSON
PROFESSIONAL ENGINEER
McPHERSON, KANSAS

MELVIN V. FERGUSON
LICENSED
6772
KANSAS
PROFESSIONAL ENGINEER

MICROFILM