http://www.adultpdf.com
Created by TIFF To PDF trial version, to remove this mark, please register this software.

A SURVEY IN THE NE 1/4, SECTION 21, T19S, R3W
MCPHERSON COUNTY, KANSAS

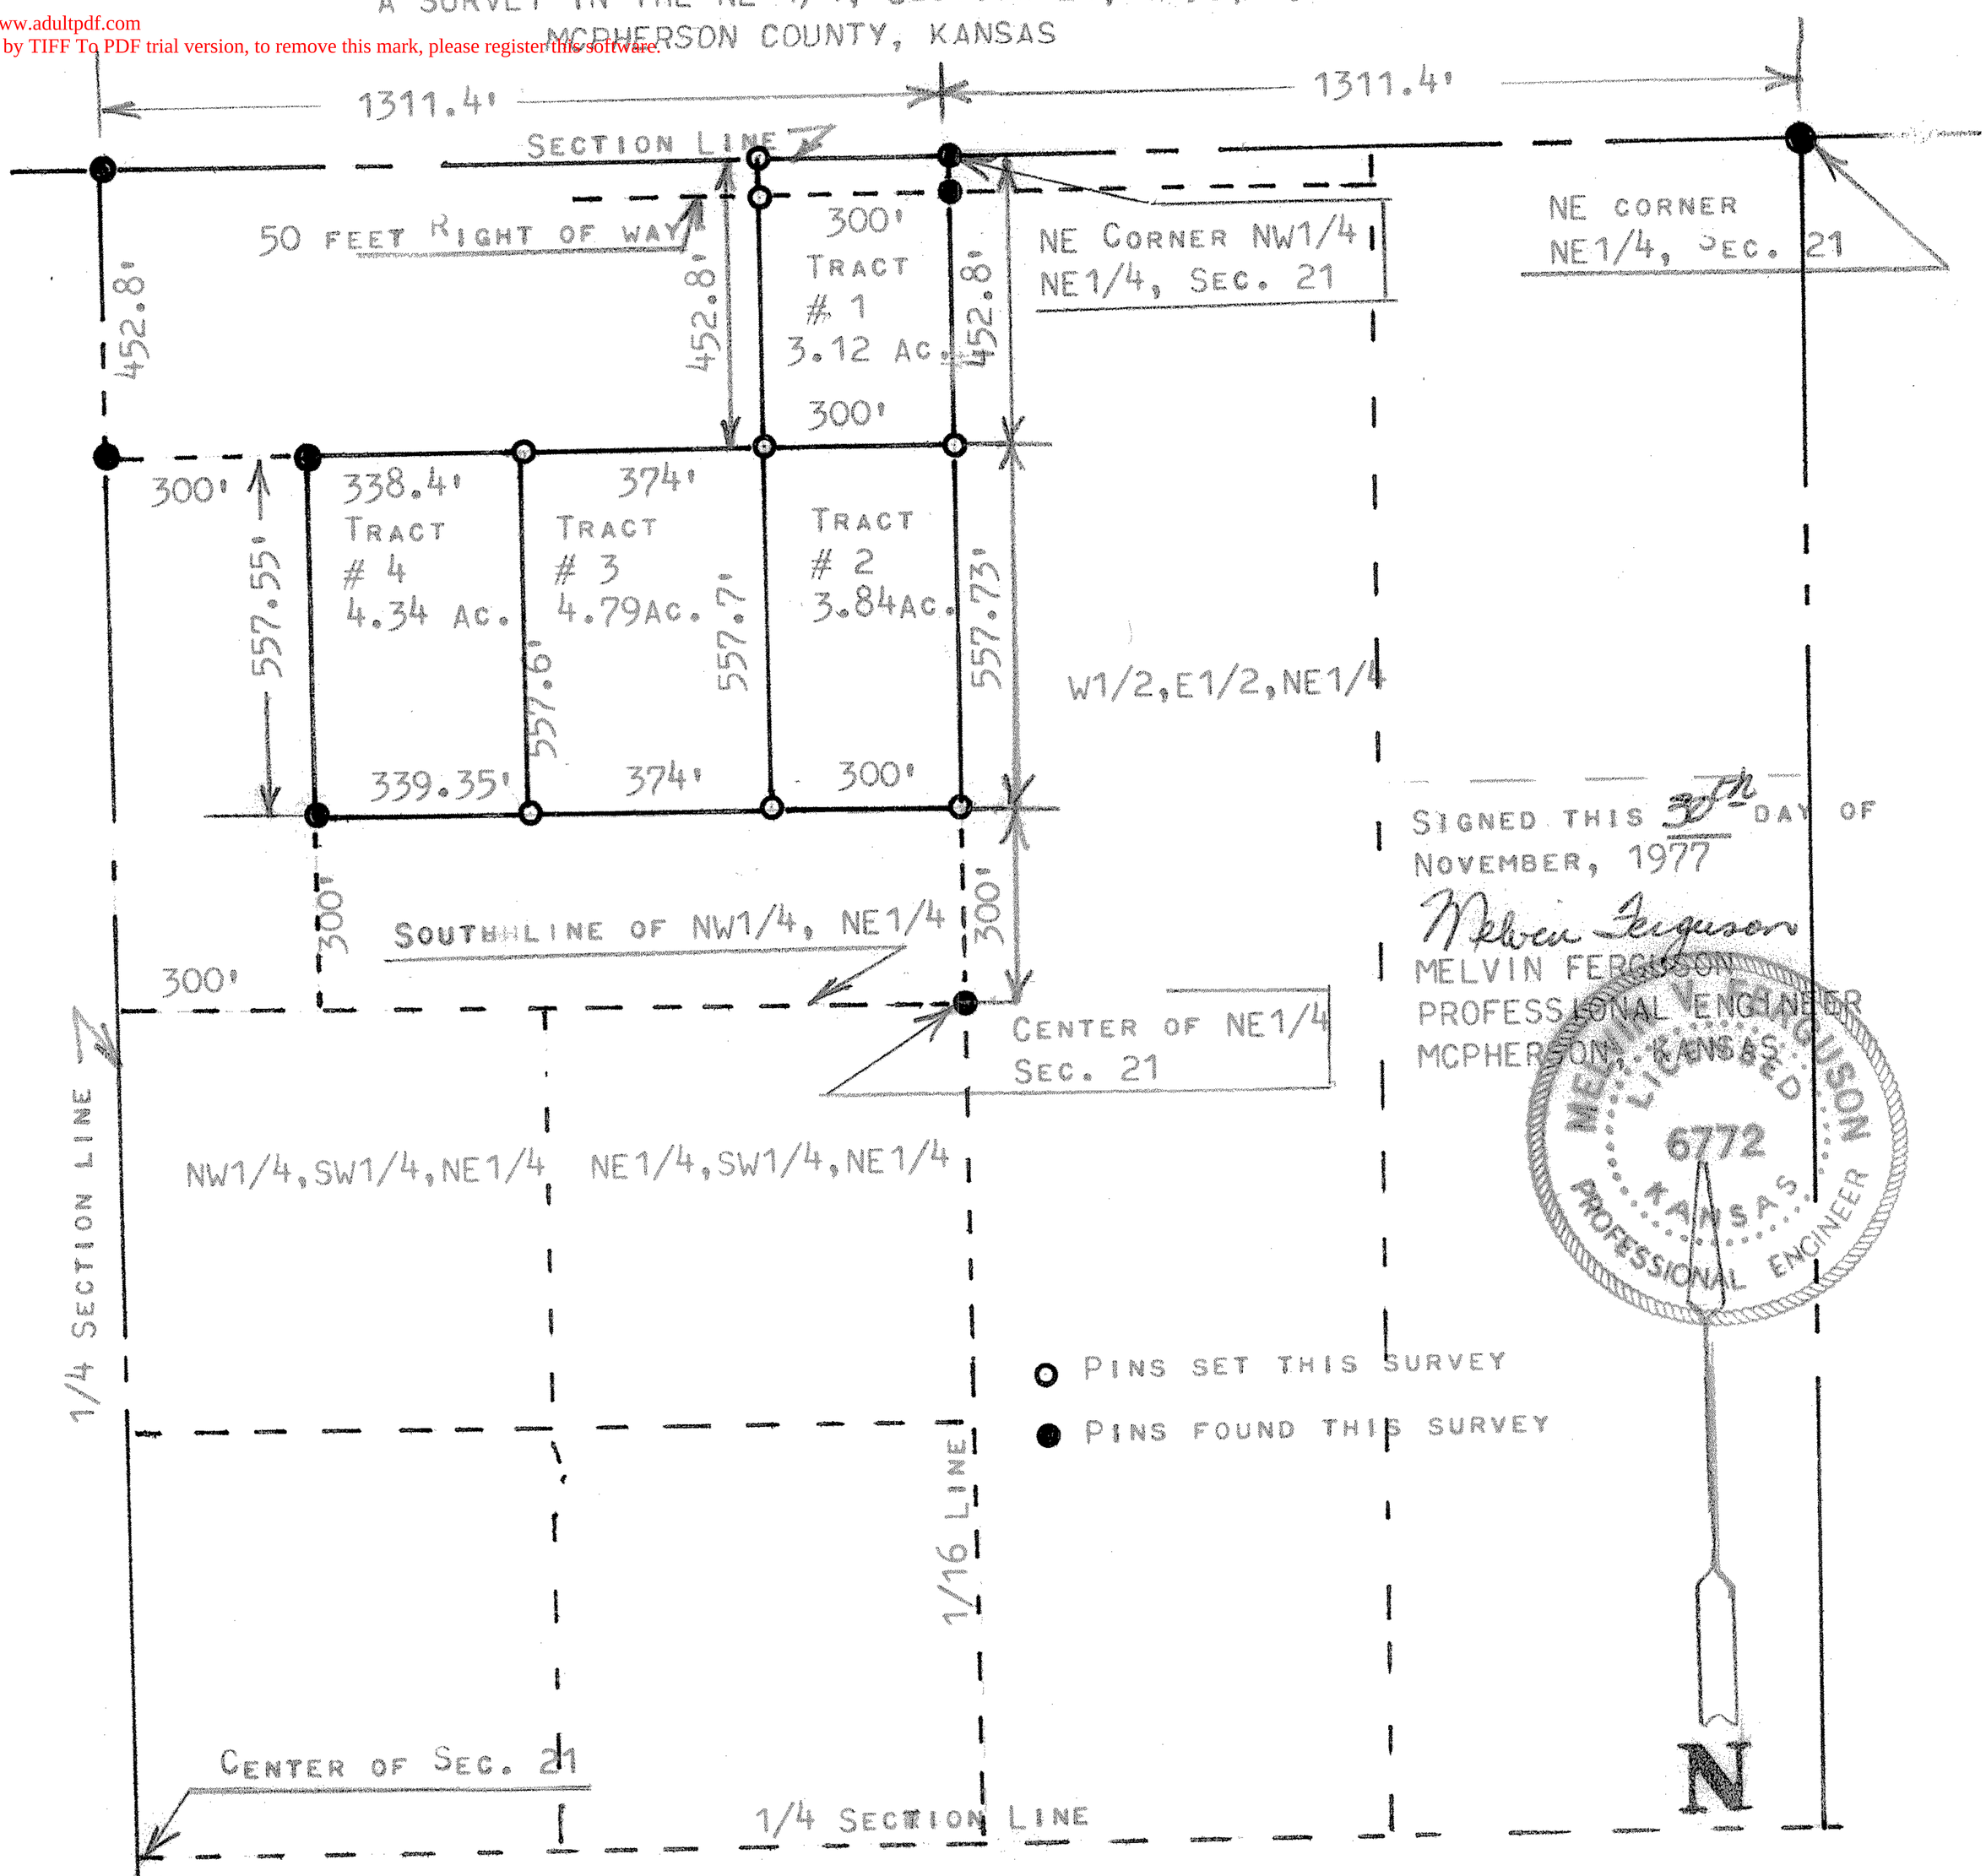

SIGNED THIS 30th DAY OF NOVEMBER, 1977

Melvin Ferguson

MELVIN FERGUSON
PROFESSIONAL ENGINEER
MCPHERSON, KANSAS

MELVIN FERGUSON LICENSED 6772 KANSAS PROFESSIONAL ENGINEER

STATE OF KANSAS)
COUNTY OF MCPHERSON) SS

I, MELVIN FERGUSON, PROFESSIONAL ENGINEER OF THE STATE OF KANSAS DO HEREBY CERTIFY THAT UNDER MY SUPERVISION A SURVEY WAS MADE IN THE NW1/4, NE1/4, SECTION 21, T19S, R3W 6TH P.M. AND DESCRIBED AS FOLLOWS:

TRACT # 1

BEGINNING AT THE NE CORNER OF THE NW1/4, NE1/4, OF SAID SECTION 21, T19S, R3W; THENCE SOUTH 452.8 FEET ON THE 1/16 LINE; THENCE WEST 300 FEET PARALLEL WITH SECTION LINE; THENCE NORTH TO SECTION LINE 452.8 FEET; THENCE EAST ON SECTION LINE 300 FEET AND TO THE PLACE OF BEGINNING, SAID TRACT OF LAND CONTAINS 3.12 ACRES MORE OR LESS.

TRACT # 2

BEGINNING 452.8 FEET SOUTH ON THE 1/16 LINE OF THE NE CORNER OF THE NW1/4, NE1/4, OF SAID SECTION 21, T19S, R3W; THENCE SOUTH ON 1/16 LINE 557.73 FEET; THENCE WEST 300 FEET PARALLEL WITH THE SOUTH LINE OF THE NW1/4, NE1/4, OF SAID SECTION 21; THENCE NORTH 557.7 FEET PARALLEL WITH 1/16 LINE; THENCE EAST 300 FEET PARALLEL WITH SECTION LINE, AND TO THE PALCE OF BEGINNING SAID TRACT OF LAND CONTAINS 3.84 ACRES MORE OR LESS.

TRACT # 3

BEGINNING 300 FEET WEST ON SECTION LINE AND SOUTH 452.8 FEET PARALLEL WITH 1/16 LINE OF THE NE CORNER OF THE NW1/4, NE1/4, OF SAID SECTION 21, T19S, R3W; THENCE SOUTH 557.7 FEET PARALLEL WITH 1/16 LINE; THENCE WEST 374 FEET PARALLEL WITH THE SOUTH LINE OF THE NW1/4, NE1/4, OF SAID SECTION 21, T19S, R3W; THENCE NORTH 557.6 FEET PARALLEL WITH 1/16 LINE; THENCE EAST PARALLEL WITH SECTION LINE 374 FEET AND TO PALCE OF BEGINNING SAID TRACT OF LAND CONTAINS 4.79 ACRES MORE OR LESS.

TRACT # 4

BEGINNING 674 FEET WEST ON SECTION LINE AND 452.8 FEET SOUTH PARALLEL WITH 1/16 LINE OF THE NE CORNER OF THE NW1/4, NE1/4, OF SAID SECTION 21, T19S, R3W; THENCE SOUTH 557.6 FEET PARALLEL 1/16 LINE; THENCE WEST 339.35 FEET PARALLEL WITH THE SOUTH LINE NW1/4,NE1/4, OF SAID SECTION 21; AND SAID POINT IS 300 FEET EAST OF THE 1/4 SECTION LINE; THENCE NORTH 557.55 FEET PARALLEL WITH 1/4 SECTION LINE AND SAID POINT IS 452.8 FEET SOUTH OF SECTION LINE; THENCE EAST 338.4 FEET PARALLEL WITH SECTION LINE AND TO THE PLACE OF BEGINNING SAID TRACT OF LAND CONTAINS 4.34 ACRES MORE OR LESS.

THAT THE ABOVE PALT IS A TRUE EXHIBIT OF SAID SURVEY AS FAR AS IT IS KNOWN TO ME SURVEY CALLED FOR BOB PERRIN

MICROFILM