http://www.adultpdf.com
Created by TIFF To PDF trial version, to remove this mark, please register this software.

A SURVEY OF A PORTION OF THE N.W. ¼, N.W. ¼, SECTION 21, TOWNSHIP 19 SOUTH, RANGE 3 WEST OF THE 6TH P.M. IN McPHERSON COUNTY, KANSAS AS MORE PARTICULARLY DESCRIBED ON THE ATTACHED SHEET.

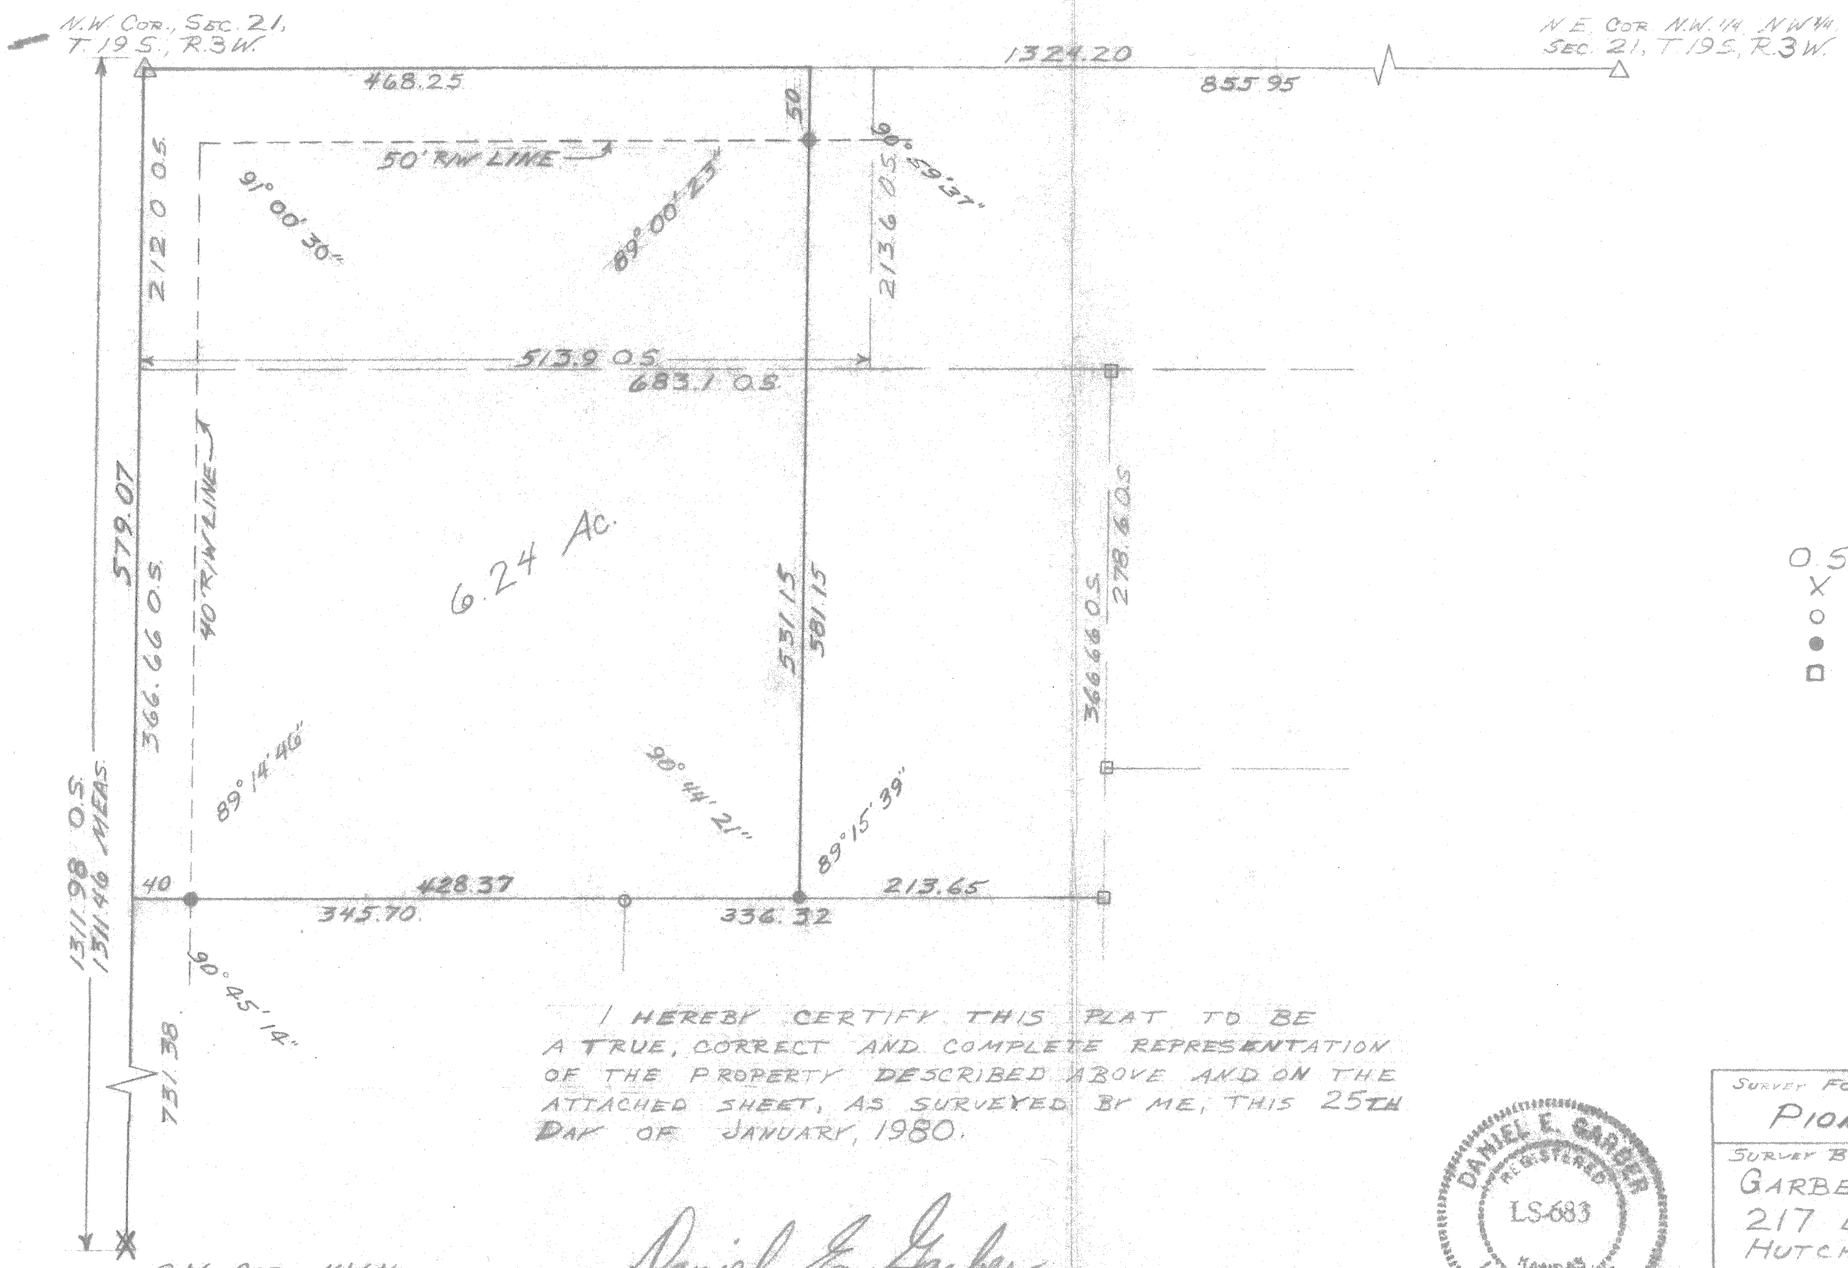

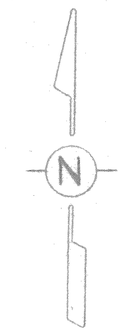

SCALE: 1" = 100'

LEGEND

O.S.	ORIGINAL SURVEY
X	"X" CUT FOUND IN CONCRETE
○	IRON PIN FOUND
●	IRON PIN SET
□	LIMESTONE FOUND

I HEREBY CERTIFY THIS PLAT TO BE A TRUE, CORRECT AND COMPLETE REPRESENTATION OF THE PROPERTY DESCRIBED ABOVE AND ON THE ATTACHED SHEET, AS SURVEYED BY ME, THIS 25TH DAY OF JANUARY, 1980.

Daniel E. Garber

DANIEL E. GARBER REGISTERED LS-683 KANSAS LAND SURVEYOR

SURVEY FOR
PIONEER SERVICE CORP.

SURVEY BY
GARBER SURVEYING SERVICE, P.A.
217 EAST FIRST AVE., SUITE 9
HUTCHINSON, KANSAS 67501

DATE	DRAWN	PROJ. NO
1-25-80	AB	G79-189