http://www.adultpdf.com
Created by TIFF To PDF trial version, to remove this mark, please register this software.

A SURVEY OF A TRACT OF LAND IN THE
NE1/4, SECTION 21, T19S, R3W
MCPHERSON COUNTY, KANSAS

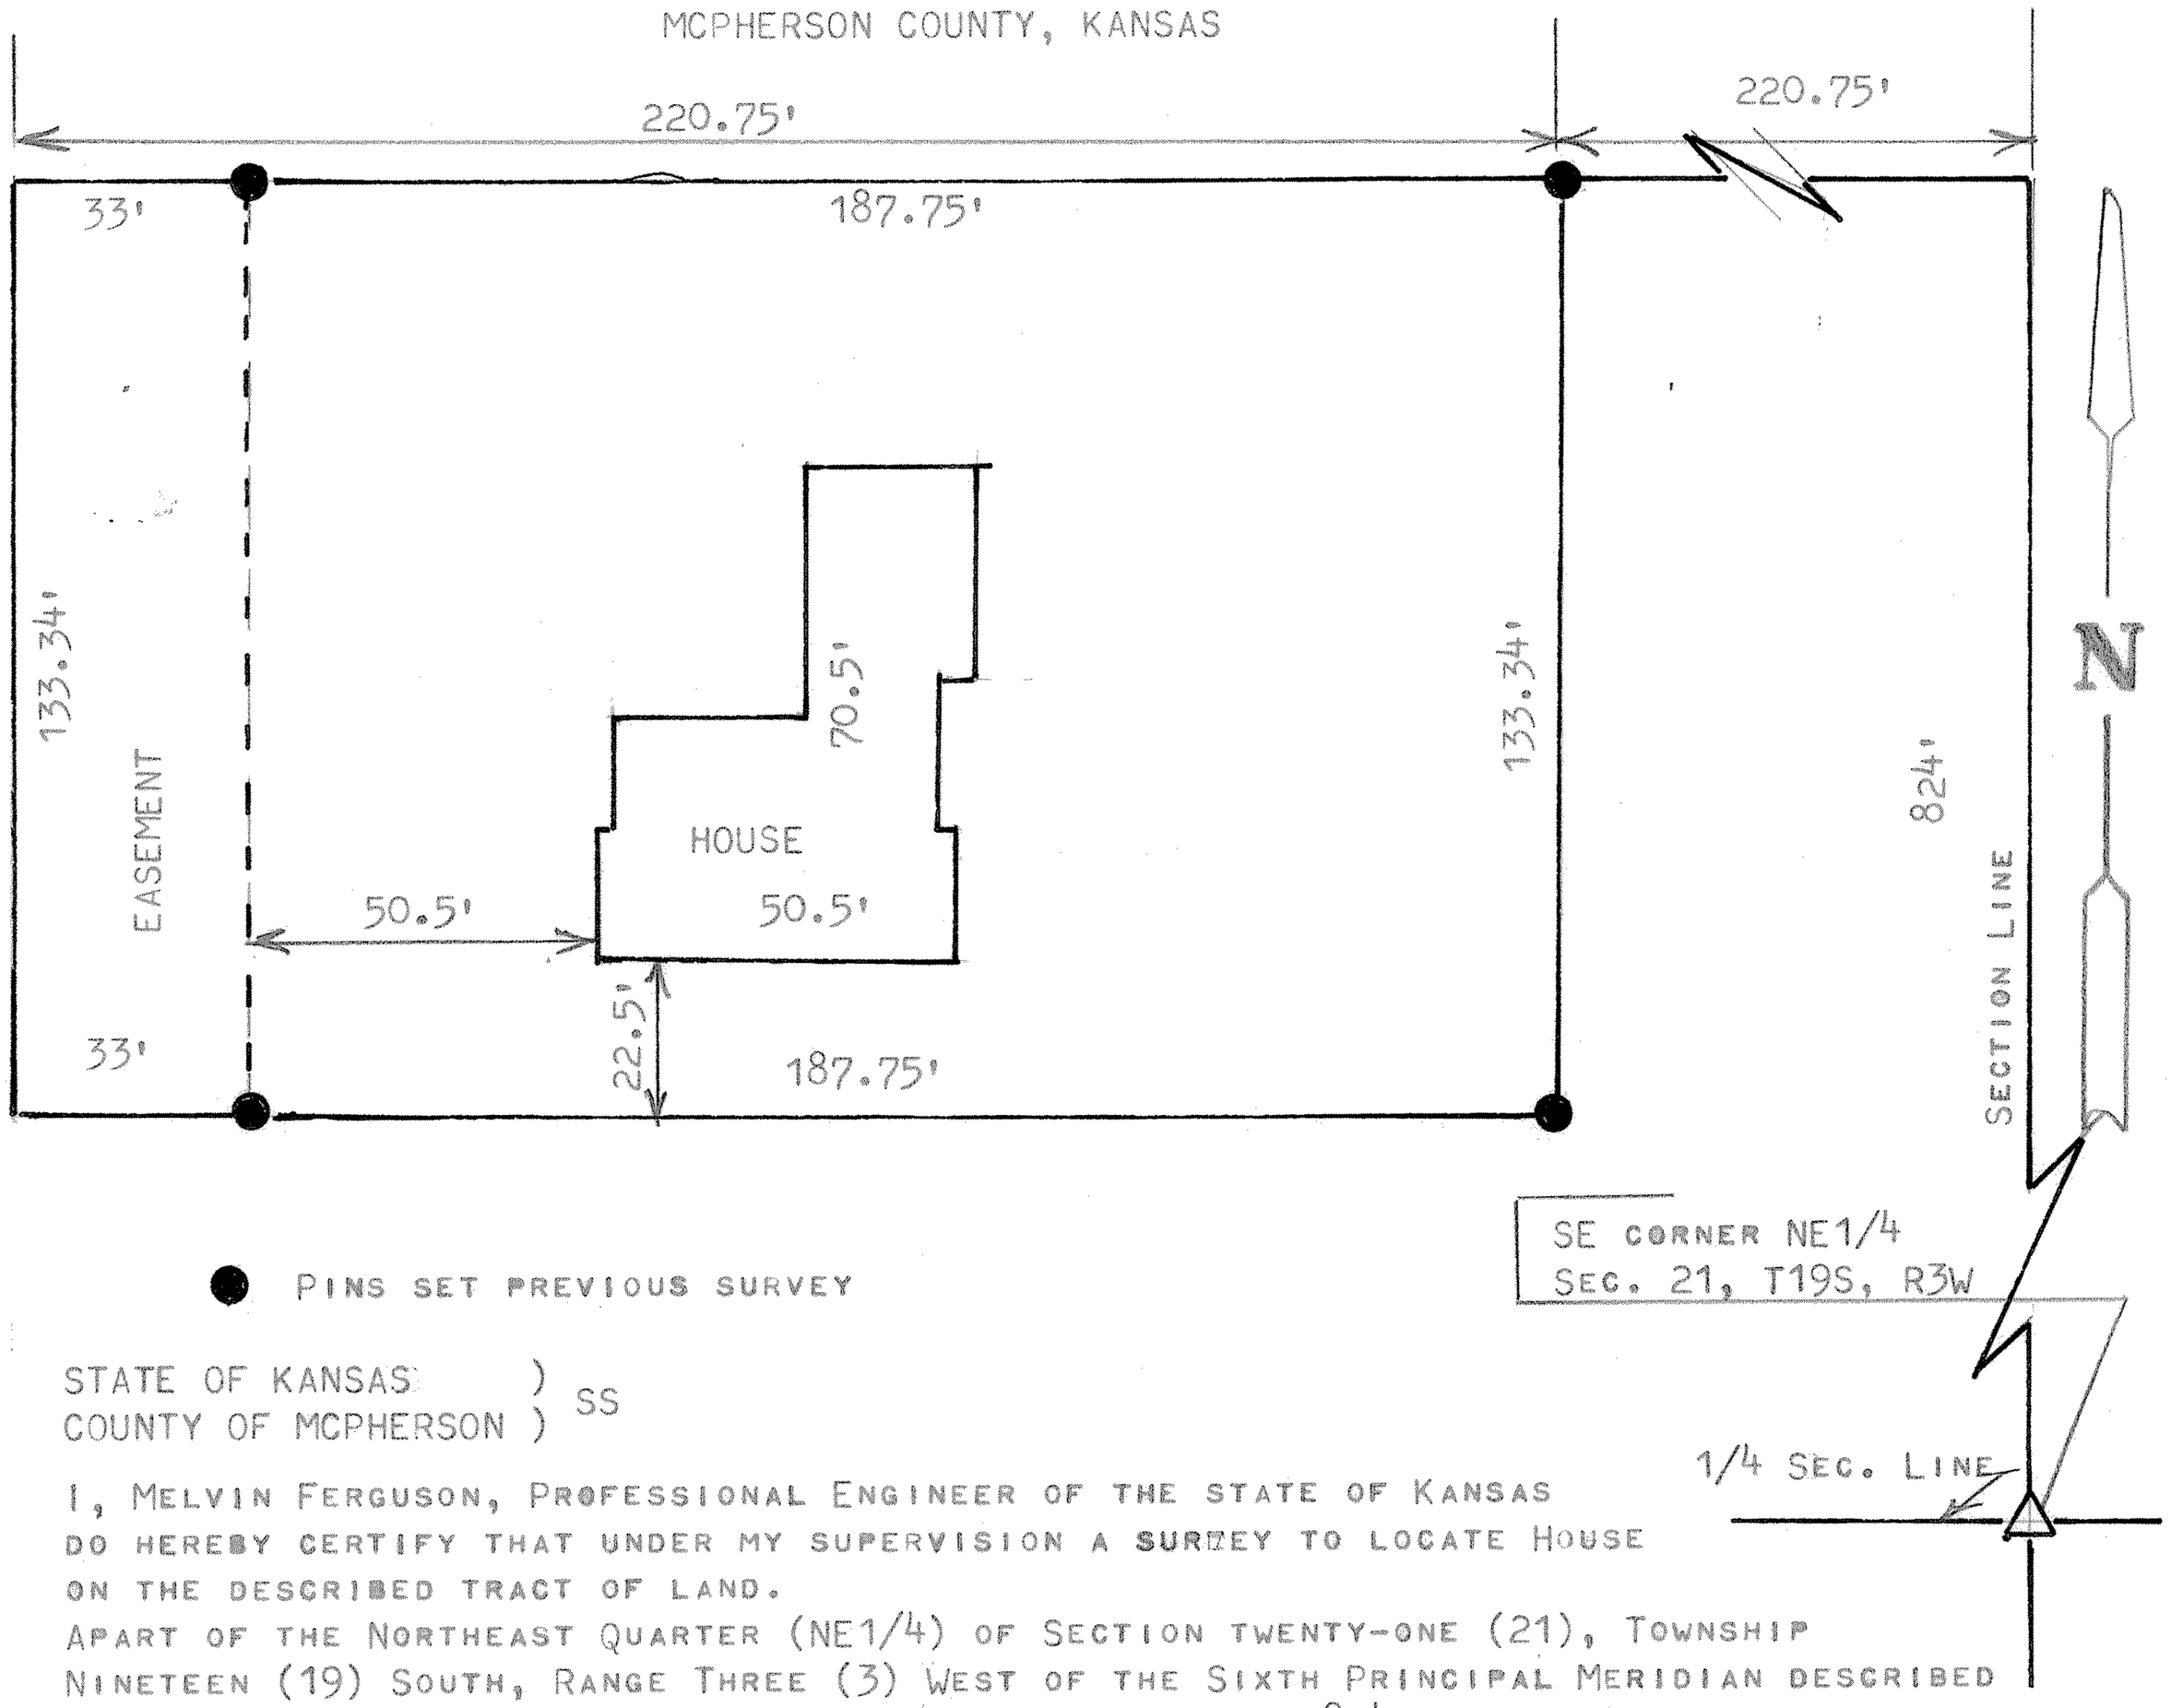

● PINS SET PREVIOUS SURVEY

STATE OF KANSAS)
COUNTY OF MCPHERSON) SS

I, MELVIN FERGUSON, PROFESSIONAL ENGINEER OF THE STATE OF KANSAS DO HEREBY CERTIFY THAT UNDER MY SUPERVISION A SURVEY TO LOCATE HOUSE ON THE DESCRIBED TRACT OF LAND.
APART OF THE NORTHEAST QUARTER (NE1/4) OF SECTION TWENTY-ONE (21), TOWNSHIP NINETEEN (19) SOUTH, RANGE THREE (3) WEST OF THE SIXTH PRINCIPAL MERIDIAN DESCRIBED AS FOLLOWS; BEGINNING AT A POINT 220.75 FEET WEST AND 824 FEET NORTH OF THE SOUTHEAST CORNER OF THE NE1/4 OF SECTION 21, THENCE WEST PARALLEL WITH QUARTER SECTION LINE 220.75 FEET; THENCE SOUTH 133.34 FEET; THENCE EAST 220.75 FEET; THENCE NORTH 133.34 FEET AND TO PLACE OF BEGINNING, AND THAT THE ABOVE PLAT IS A TRUE EXHIBIT OF SAID SURVEY AS FAR AS IT IS KNOWN TO ME.
SURVEY CALLED FOR BY CHARLES WILLIAMS

SIGNED THIS 12th DAY FO NOVEMBER, 1981

Melvin Ferguson
MELVIN FERGUSON
PROFESSIONAL ENGINEER
MCPHERSON, KANSAS

MELVIN V. FERGUSON
LICENSED
6772
KANSAS
PROFESSIONAL ENGINEER