http://www.adultpdf.com
Created by TIFF To PDF trial version, to remove this mark, please register this software.

Garber Surveying Service, P.A.
423 West 1st Ave. ● Phone 316 665-7032 ● FAX 316 663-7401
Hutchinson, Kansas 67501

Project No. G91-569

SURVEY FOR: BOB PERRIN
DESCRIPTION: Lot 8, Prairie Hill Subdivision, McPherson County, Kansas, located in the Northeast Quarter of the Northeast Quarter of Section 21, Township 19 South, Range 3 West of the 6th Principal Meridian.

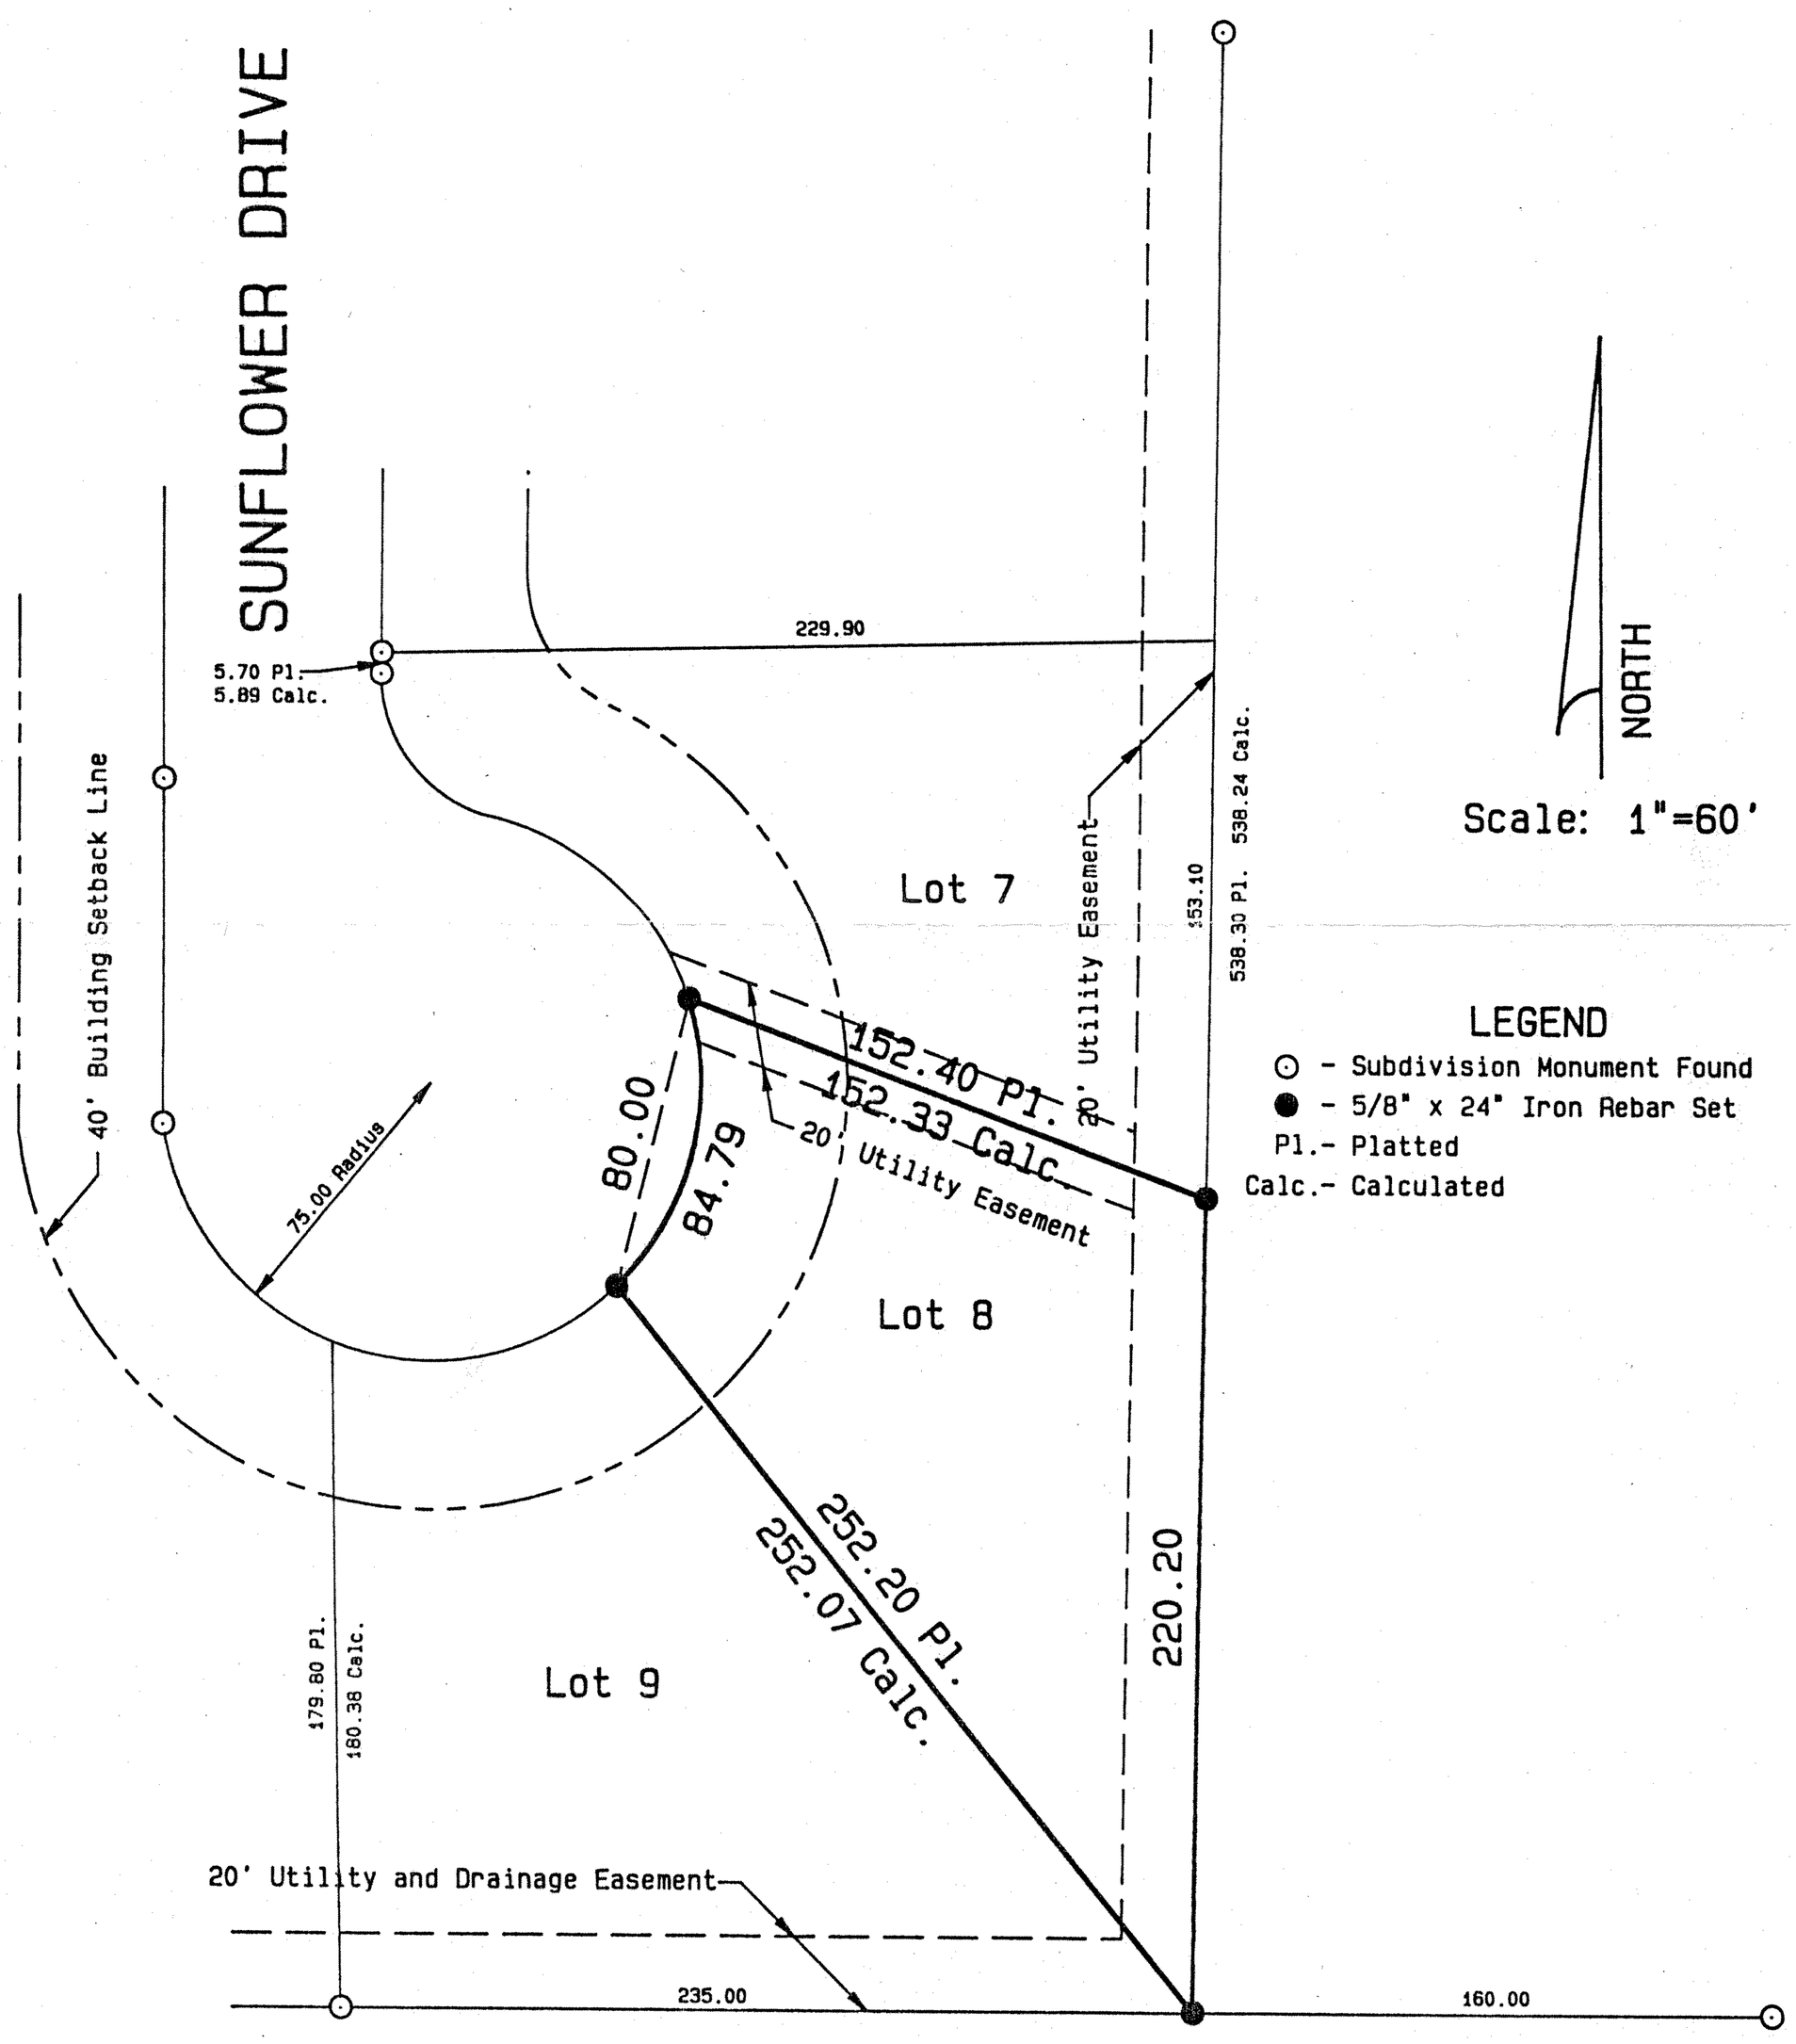

SURVEYOR'S CERTIFICATE:
I hereby certify this plat to be a true, correct and complete representation of the property described above as surveyed under my supervision.
Dated: April 22, 1992

Daniel E. Garber RLS #683

DANIEL E. GARBER
REGISTERED
LS-683
KANSAS
LAND SURVEYOR

Hutch-Line Form MIC 790-2