http://www.adultpdf.com
Created by TIFF To PDF trial version, to remove this mark, please register this software.

PART OF South Half of Sec. 22., T.19S., R.3 W. 6TH P.M.

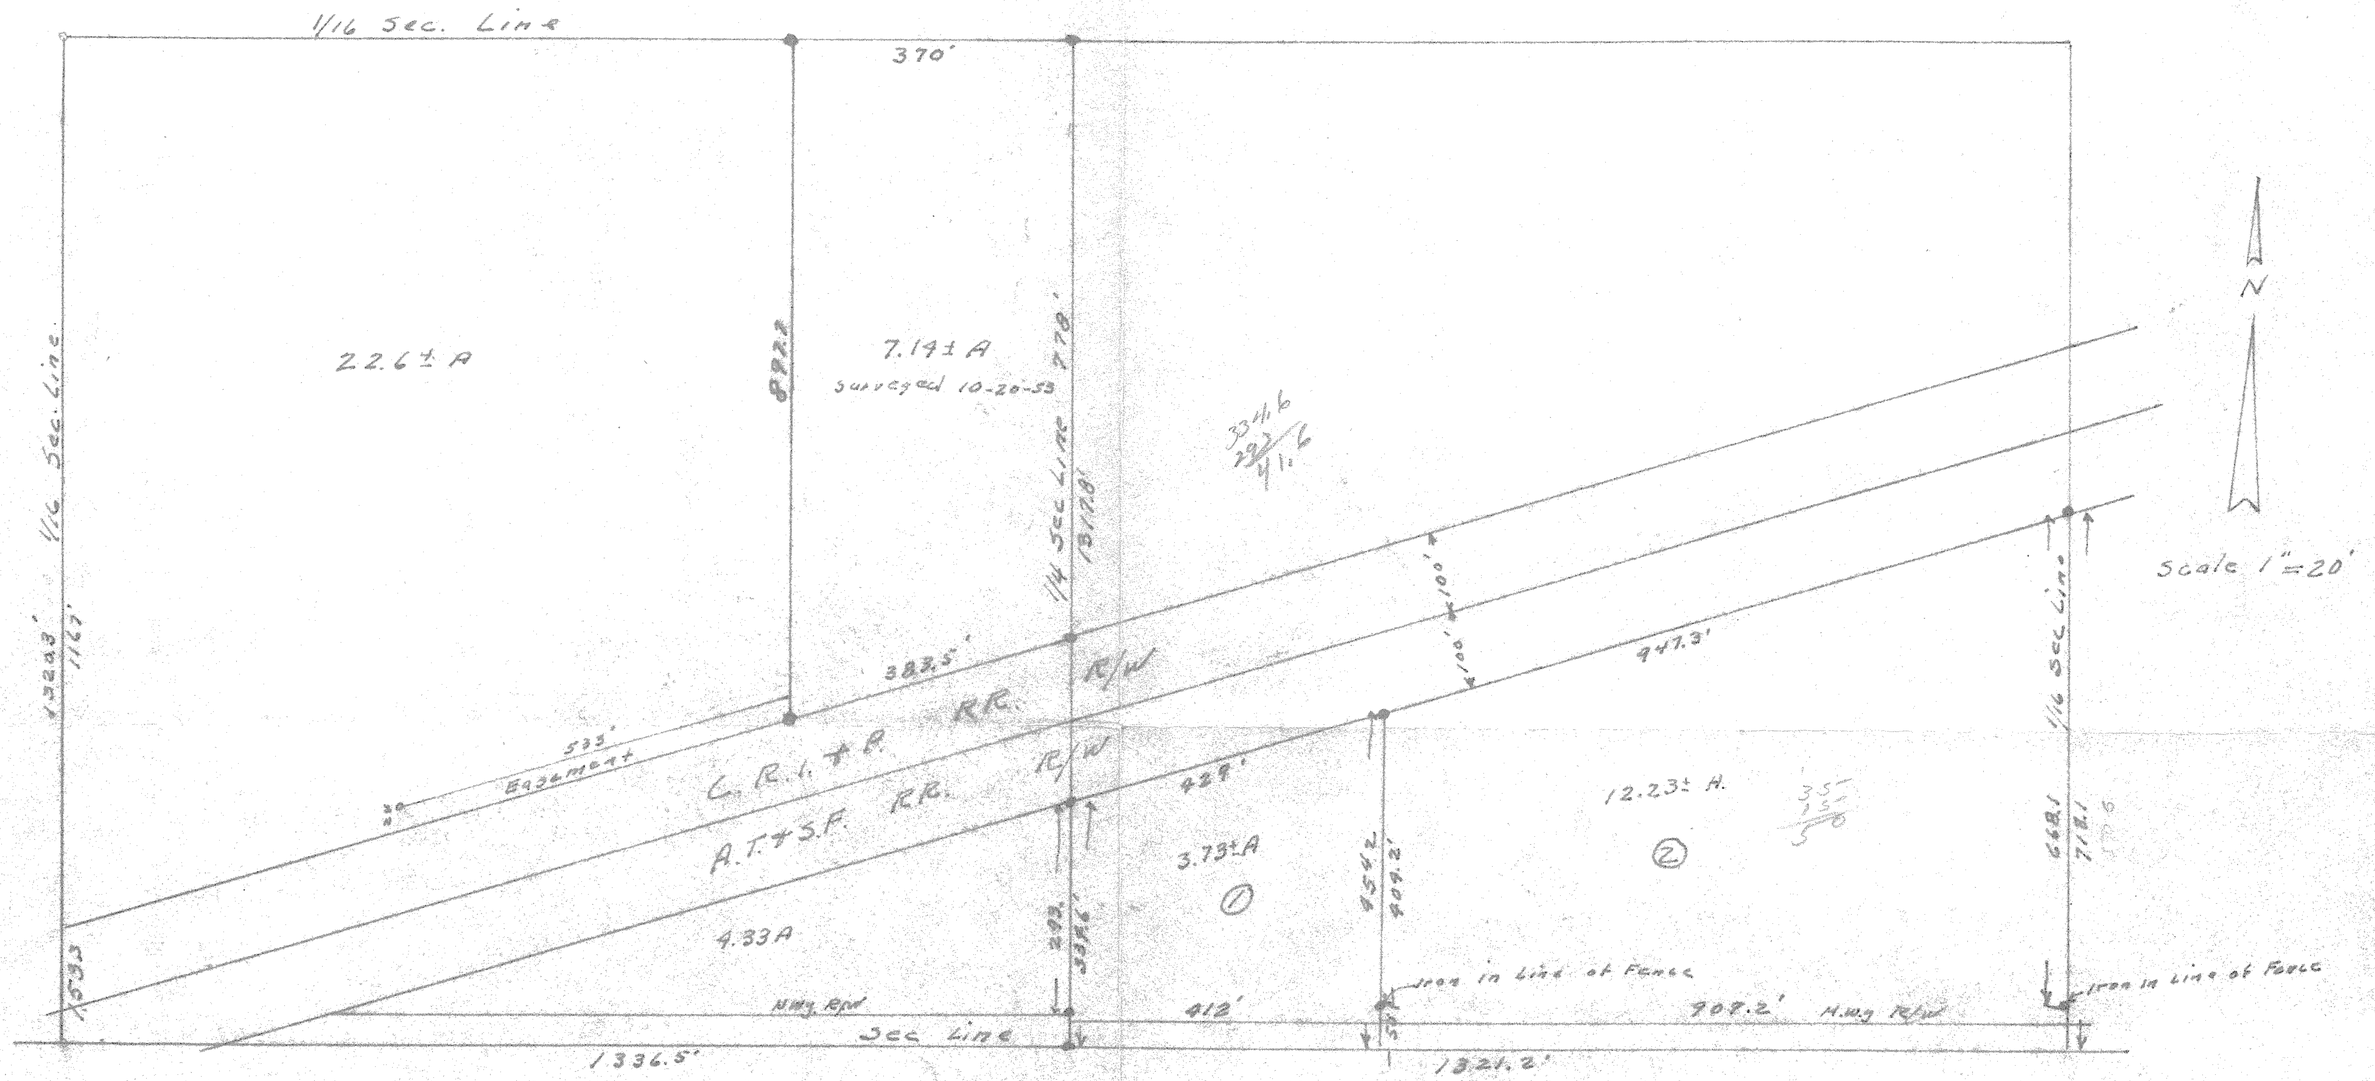

State of Kansas, County of McPherson. S.S.

I, G.D. Johnson, Licensed Civil Engineer of the State of Kansas do hereby certify that I did on the 20th day of April survey that part of the SW¼ SE¼ Sec. 22. T.19.S. R.3W. 6th P.M. lying South of the A.T.+S.F. R.R. Right of way. Containing 15.96± Acres, and described as follows:

Tract No.1. Beginning at the S.W. Cor. of S.E¼ Sec 22. T.19.S., R.3.W., thence east on Sec Line 412 ft, thence North Parallel to west line of said SE¼ 954.2 to South Line of A.T.+S.F. R.R. R/W. Thence south westerly along said R.R R/W 429' to West line of said S.E¼ thence South 334.6' to Place of beginning. Said Tract #1 Contains 3.73± Acres.

Tract No.2. Beginning 412' East of S.W. Cor. SE¼ Sec. 22. T.19.S., R.3.W., thence North parallel to West line of said S.E¼ 454.2 to the south line of A.T.+S.F. R.R. R/W, thence northeasterly along said R.R. R/W 947.3' to East line of SW¼ SE¼ Said sec. 22., thence south 718.1' to the S.E Cor. of Said SW¼ S.E¼., thence West 909.2' to place of beginning Said tract #2 Contains 12.23± Acres.

I also certify that accompanying Plat is a true exhibit of Said Survey

G. D. Johnson

G. D. JOHNSON
LICENSED
710
KANSAS
PROFESSIONAL ENGINEER

MICROFILM

MICROFILM