http://www.adultpdf.com
Created by TIFF To PDF trial version, to remove this mark, please register this software.

AN EASEMENT FOR DRIVEWAY TO PROPERTY

SECTION 22 T19S R3W

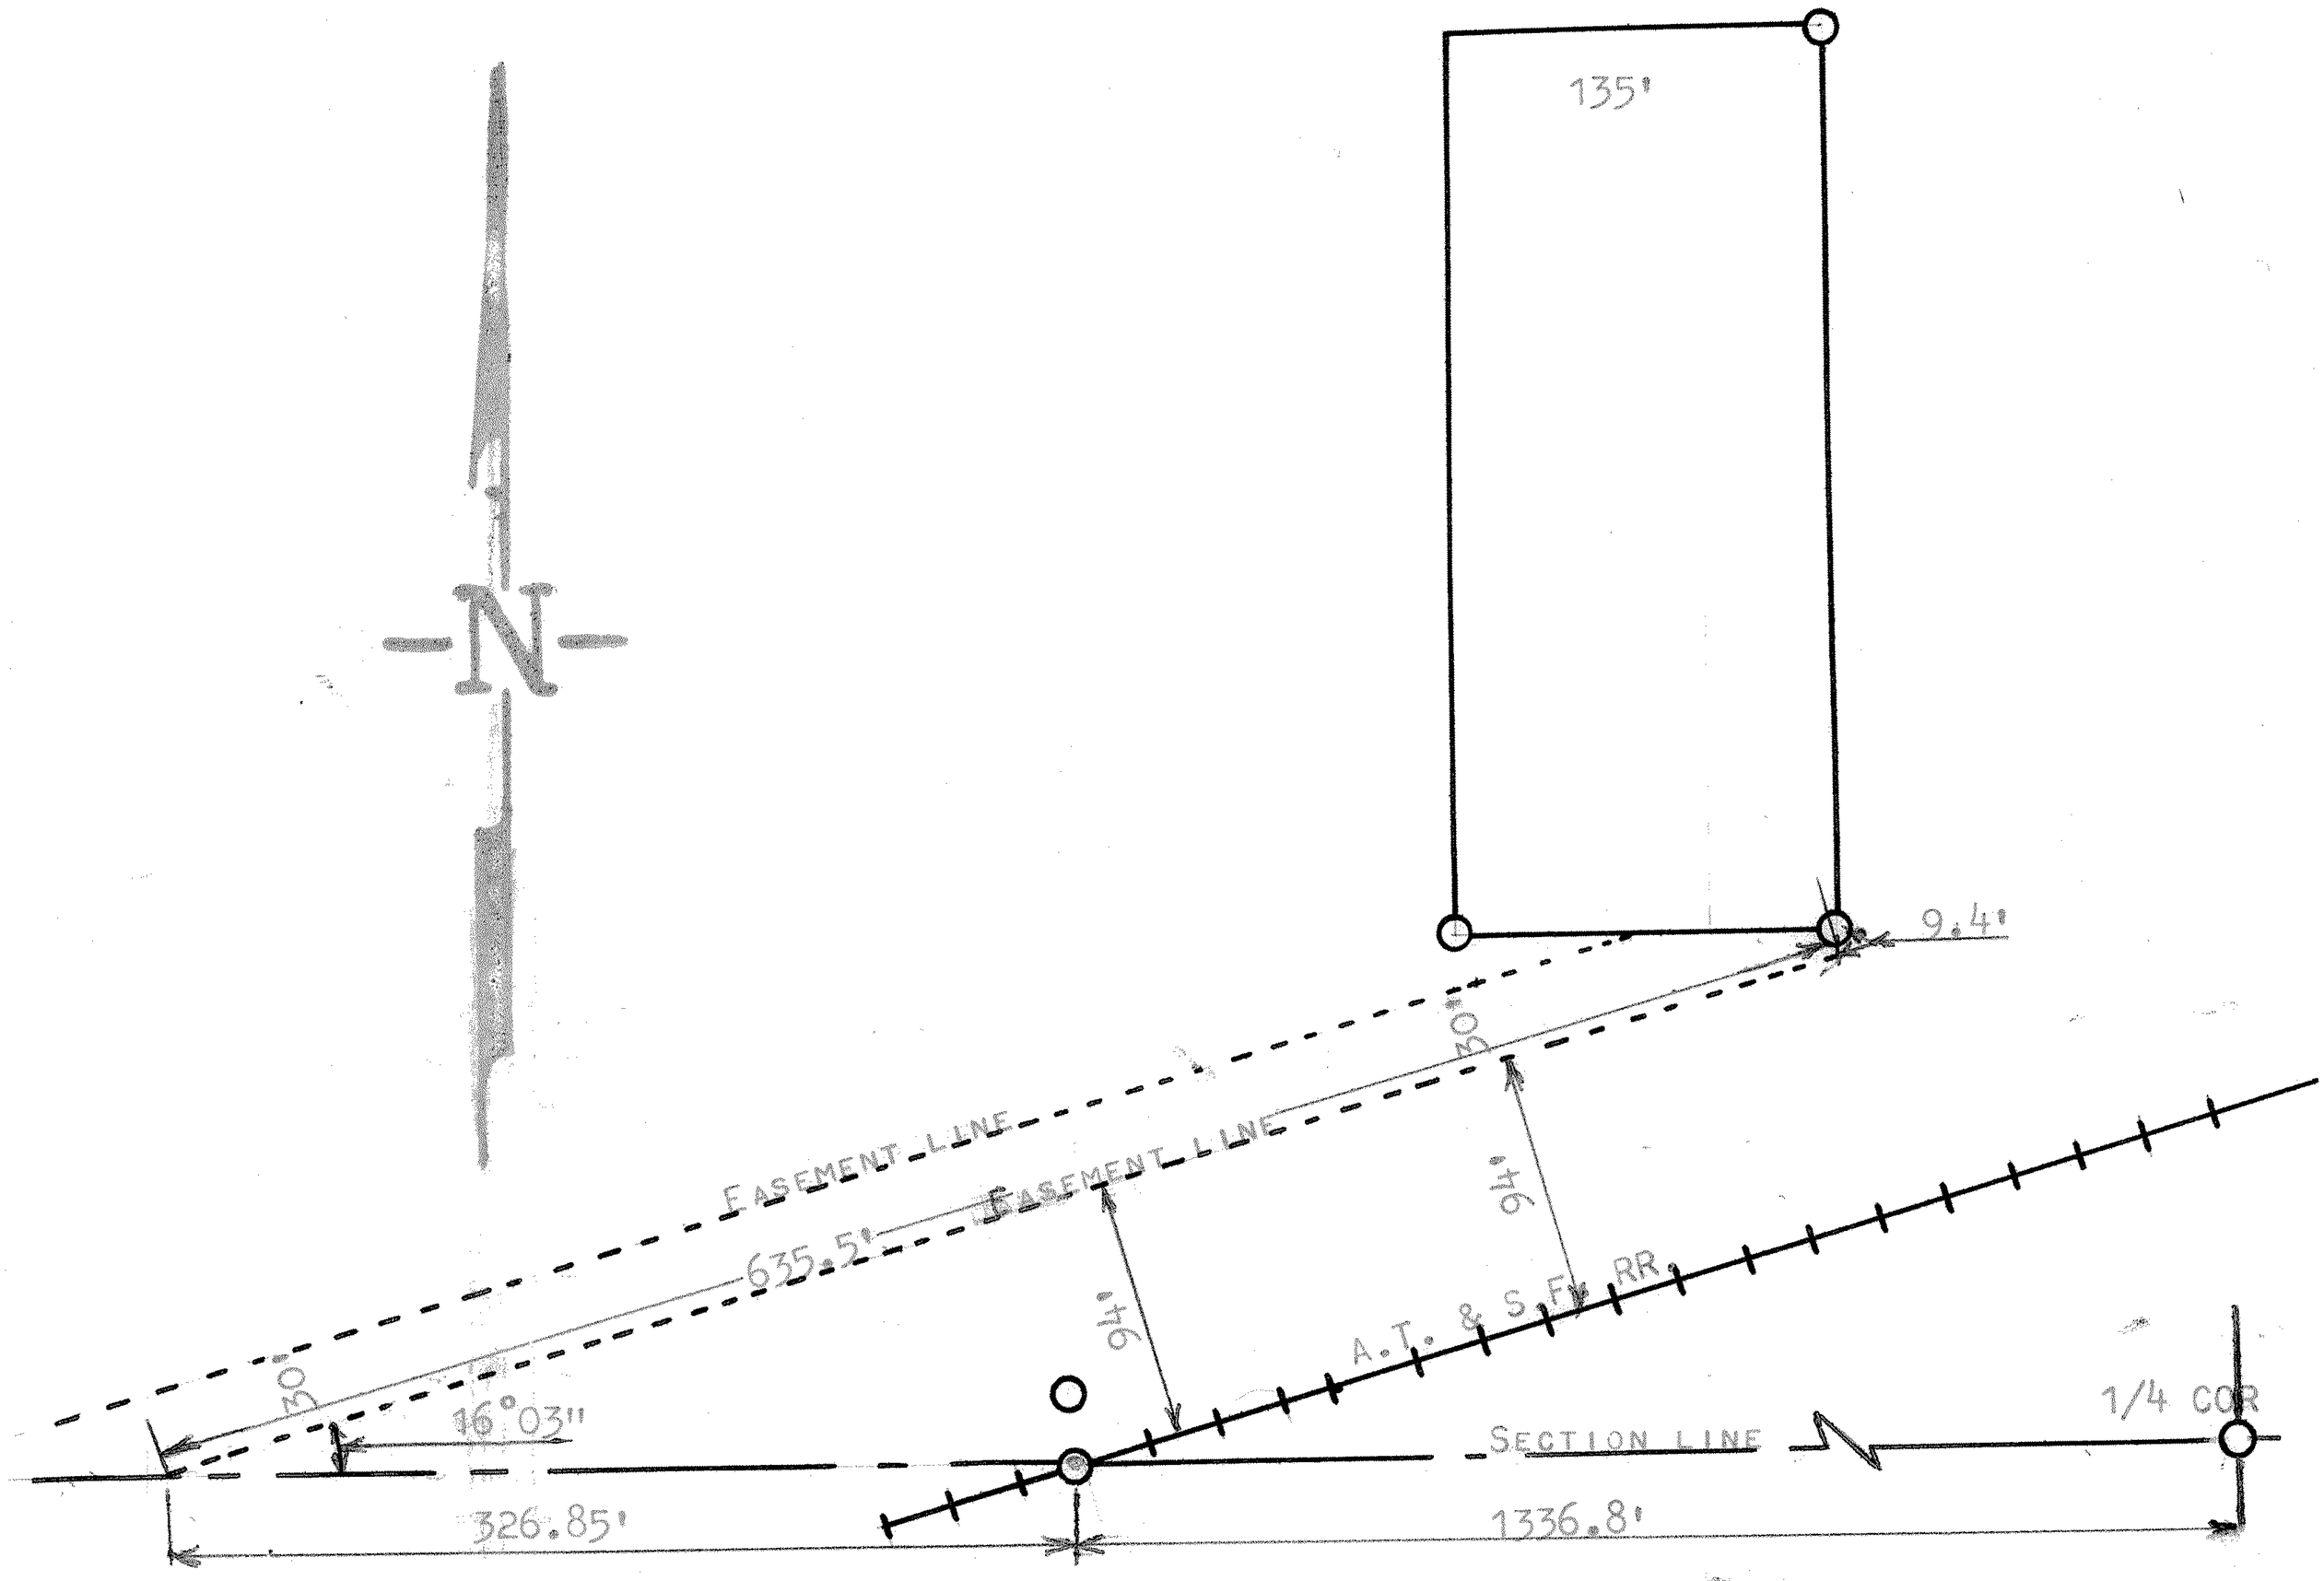

O PINS FOUND THIS SURVEY

STATE OF KANSAS)
COUNTY OF McPHERSON) SS

I, FRANCIS R. RANKIN LICENSED PROFESSIONAL ENGINEER OF THE STATE OF KANSAS, DO HEREBY CERTIFY THAT UNDER MY SUPERVISION A SURVEY WAS MADE IN THE SE1/4 SW1/4 SECTION22 T19S, R3W OF THE 6TH P.M. AND DESCRIBED AS FOLLOWS:

BEGINNING 1663.65 FEET WEST OF THE QUARTER CORNER BETWEEN SECTIONS 22 AND 27 T19S, R3W, THENCE IN A NORTHEASTERLY DIRECTION AT A INTEROR ANGLE OF 16°03" FOR 635.5 FEET, SAID LINE BEING 94 FEET FROM AND PARALLEL TO THE CENTER LINE OF THE A.T. & S.F. RR. ALL LAND 30 FEET NORTHWESTERLY OF THIS LINE BETWEEN THE SOUTH SECTION LINE AND THE SOUTH PROPERTY LINE IN SECTION 22 T19S, R3W IS TO BE USED AS EASEMENT FOR INGRESS AND EGRESS TO PROPERTY

, AND THAT THE ACCOMPANYING PLAT IS A TRUE EXHIBIT OF SAID SURVEY AS FAR AS IT IS KNOWN TO ME.

SURVEY CALLED FOR BY A.L. SHUMARD

SIGNED THIS 23 DAY OF SEPTEMBER, 1964

F.R. RANKIN LICENSED 799 KANSAS PROFESSIONAL ENGINEER

FRANCIS RANKIN
PROFESSIONAL ENGINEER

MICROFILM