http://www.adultpdf.com
Created by TIFF To PDF trial version, to remove this mark, please register this software.

LOCATE BUILGING ON TRACT OF LAND

SE1/4 SECTION 22, T19S-R3W

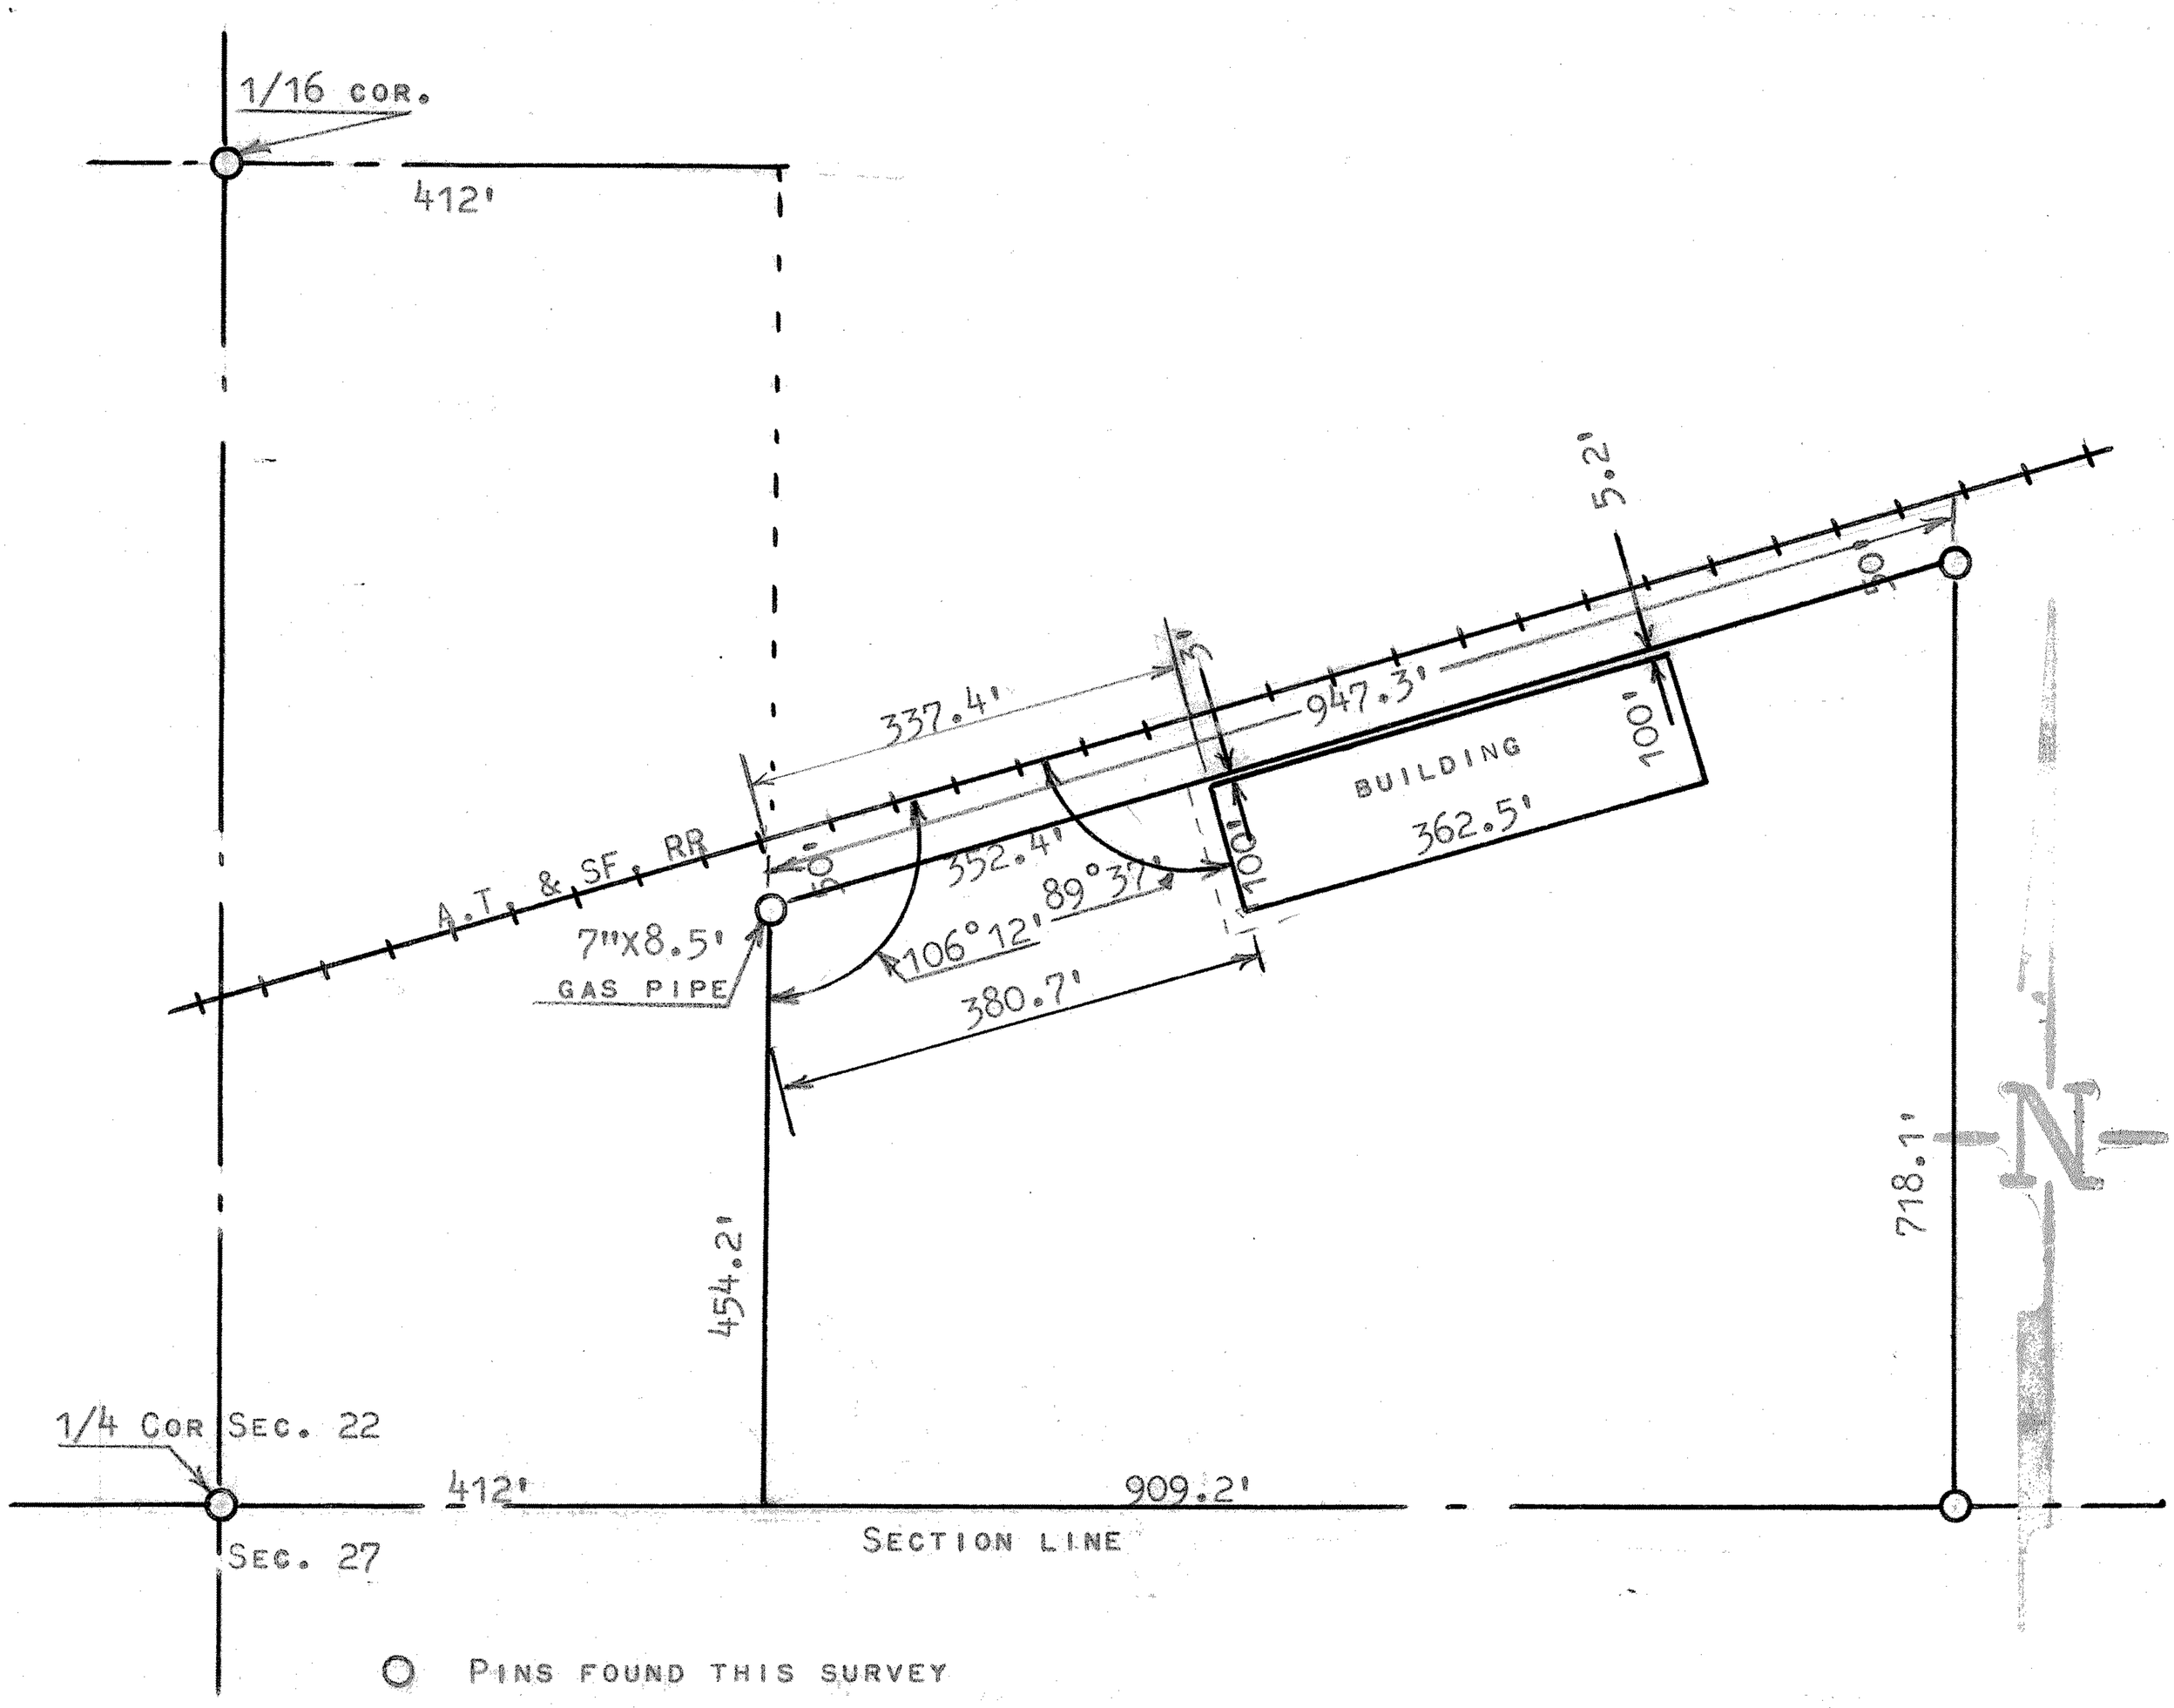

STATE OF KANSAS)
SS
COUNTY OF MCPHERSON)

I, FRANCIS R. RANKIN LICENSED PROFESSIONAL ENGINER OF THE STATE OF KANSAS HEREY CERTIFY THE ABOVE SURVEY IN THE SE1/4 SECTION OF 22 T19S R3W OF THE 6TH P.M. WAS MADE UNDER MY SUPERVISION. I FUTHER CERTIFY THAT ALL LINES DIMENSIONS OF BUILDING LOCATION ARE AND CORRECT SO FAR AS IT IS KNOWN TO ME.

SURVEY CALLED FOR BY WAYNE NIGHTENGALE

SIGNED THIS 30 DAY OF NOVEMBER, 1964

F. R. Rankin

FRANCIS RANKIN
PROFESSIONAL ENGINEER
MCPHERSON, COUNTY

F. R. RANKIN LICENSED 799 KANSAS PROFESSIONAL ENGINEER

NOTE: DIMENSIONS AROUND THE PROPERTY SHOWN ARE AS THEY ARE IN THE REGESITER OF DEEDS OFFICE

MICROFILM