http://www.adultpdf.com
Created by TIFF To PDF trial version, to remove this mark, please register this software.

LOCATE BUILGING ON TRACT OF LAND

SE1/4 SECTION 22, T19S-R3W

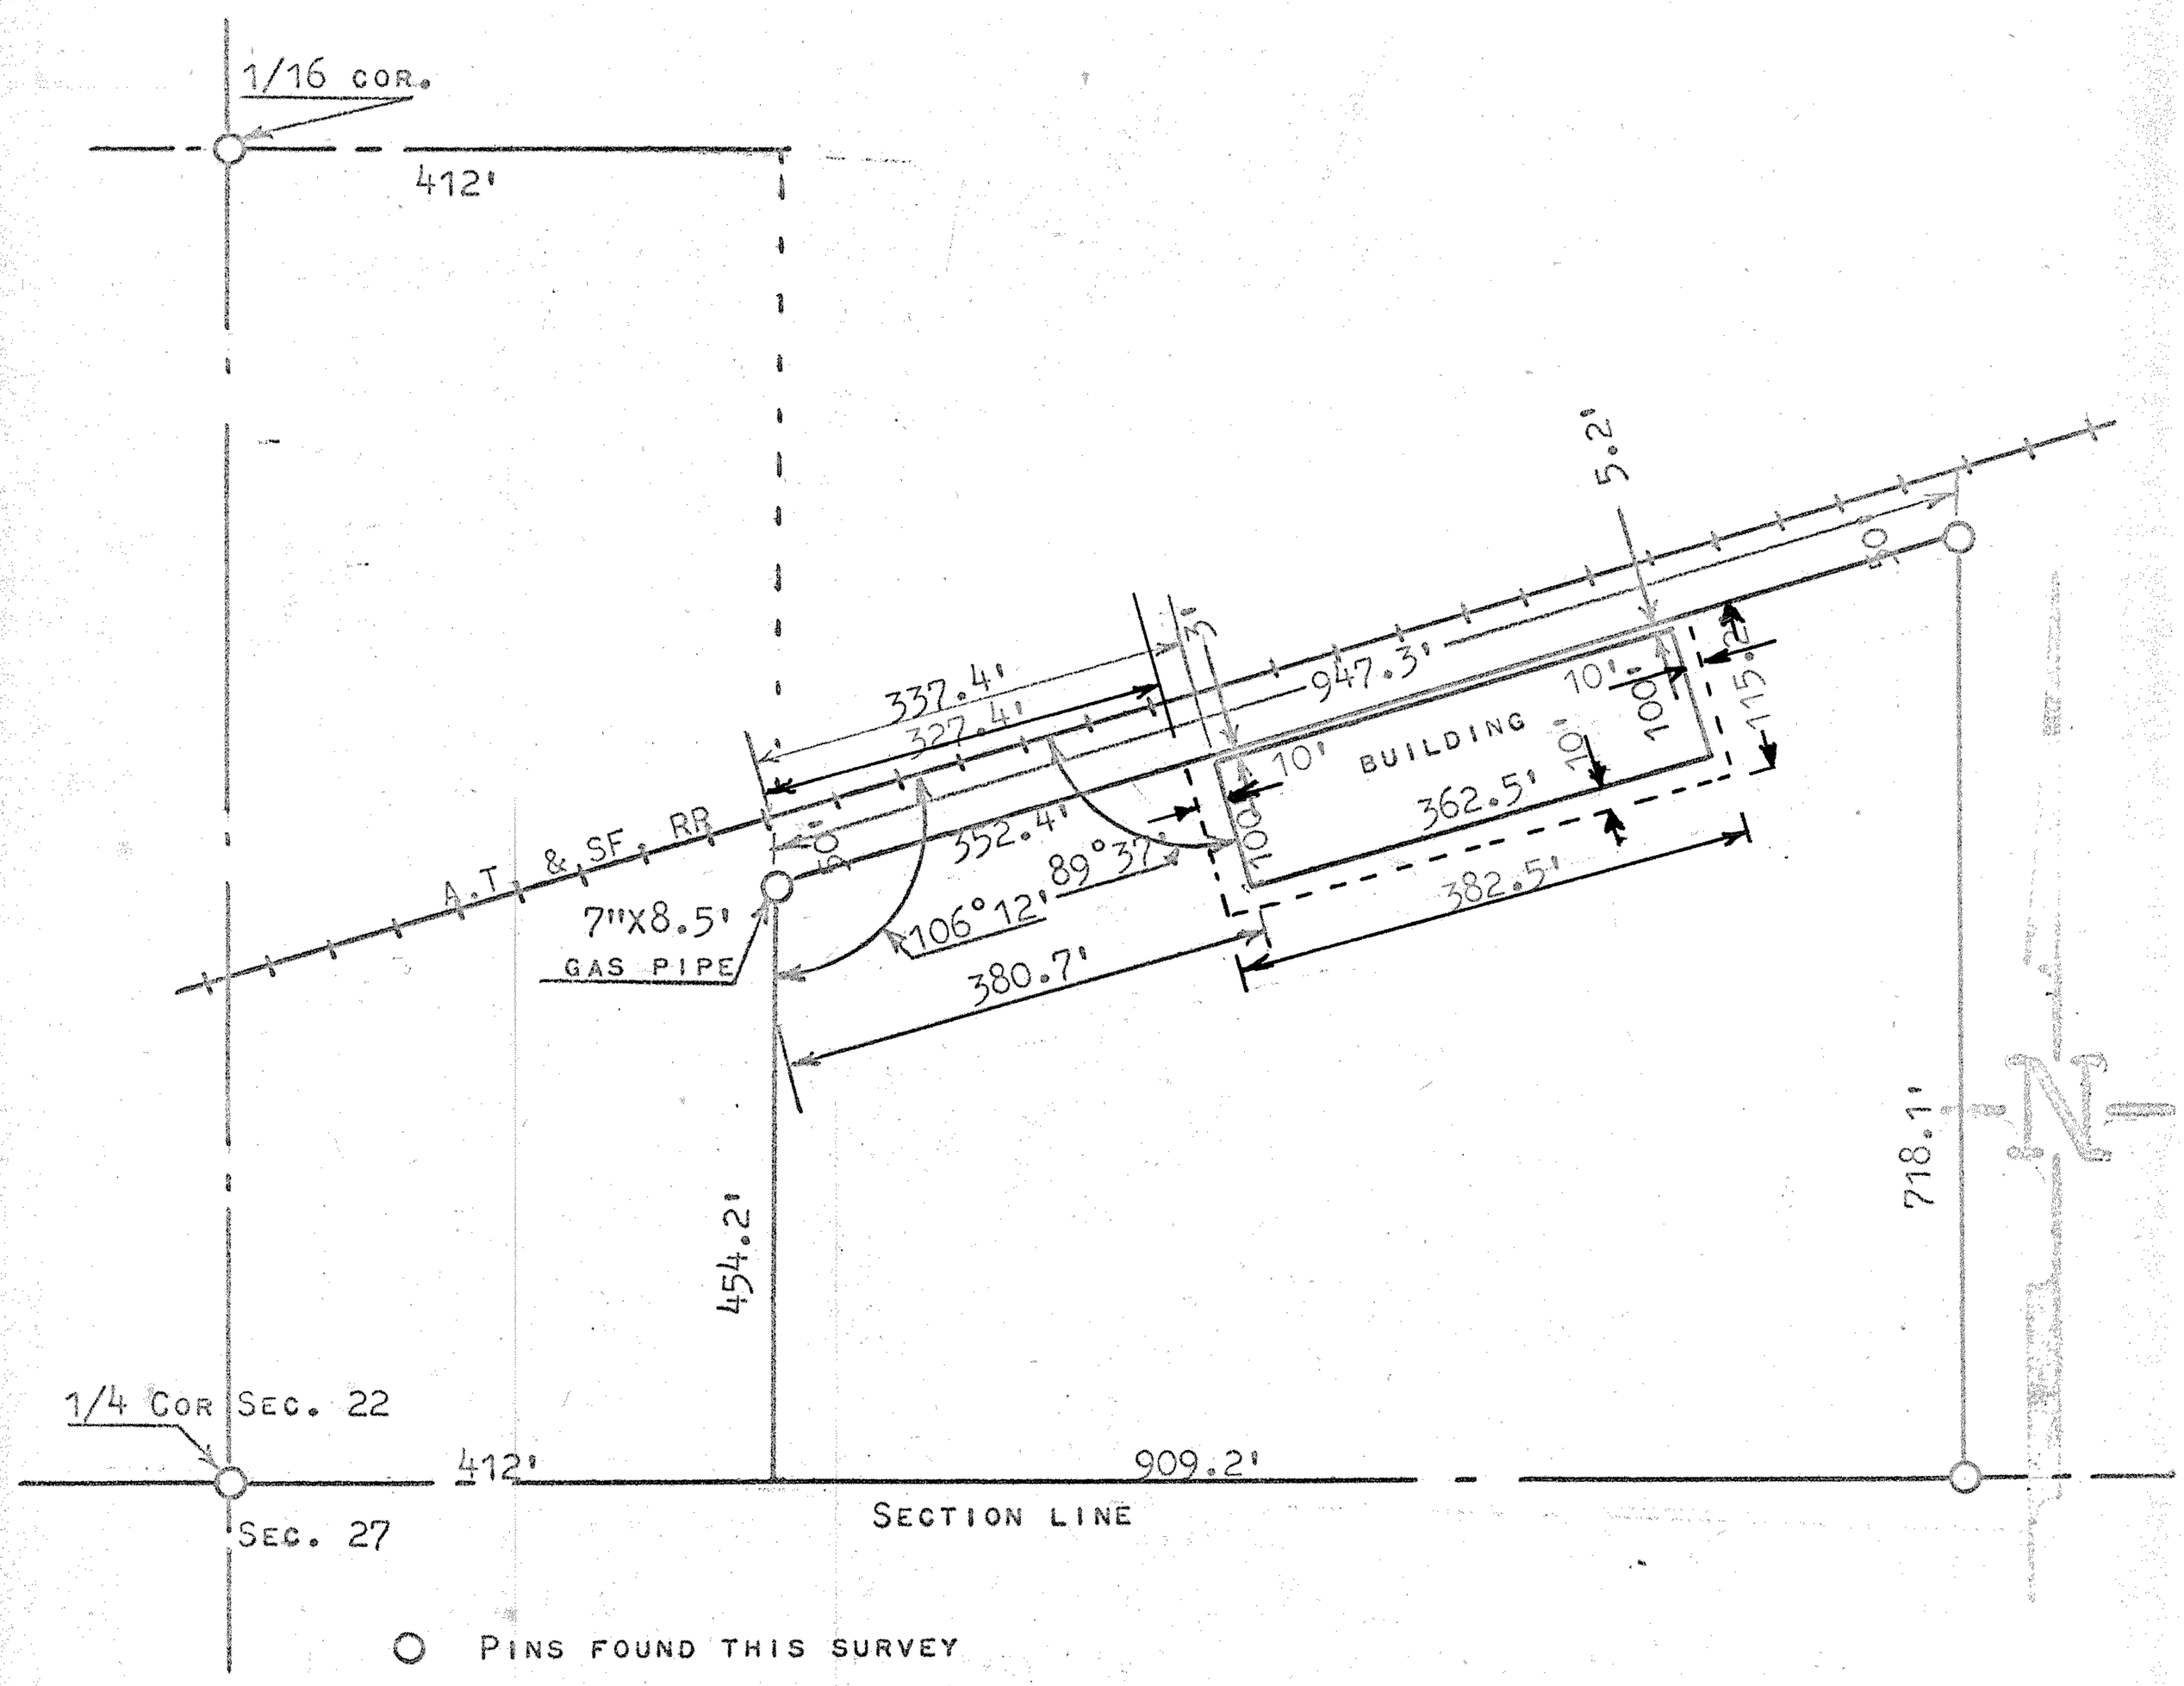

STATE OF KANSAS)
COUNTY OF MCPHERSON) SS

I, FRANCIS R. RANKIN LICENSED PROFESSIONAL ENGINER OF THE STATE OF KANSAS HEREBY CERTIFY THE ABOVE SURVEY IN THE SE1/4 SECTION OF 22 T19S R3W OF THE 6TH P.M. WAS MADE UNDER MY SUPERVISION. I FUTHER CERTIFY THAT ALL LINES DIMENSIONS OF BUILDING LOCATION ARE AND CORRECT SO FAR AS IT IS KNOWN TO ME.

DESCRIPTION OF EXCEPTION FOR BUILDING

COMMENCING AT THE NW CORNER OF SAID TRACT AND ON THE JUNCTION OF THE TRACT AND THE RAILROAD PROPERTY LINE, THENCE EASTERLY AND NORTHERLY ALONG SAID RAILROAD RIGHT OF WAY 327.4 FEET TO THE POINT OF BEGINNING., THENCE SOUTHEASTERLY ON AN INTERIOR ANGLE OF 89 DEGREES 37 MINUTES A DISTANCE OF 113.0 FEET, THENCE NORTHEASTERLY PARALLELL TO THE BUILDING AND 10.0 FEET SOUTH OF SAID BUILDING 382.5 FEET, THENCE NORTH WESTERLY AT RIGHT ANGLES 115.2 FEET TO THE SOUTH LINE OF THE RAILROAD RIGHT OF WAY, THENCE SOUTH WESTERLY ALONG RAILROAD RIGHT OF WAY 382.6 FEET MORE OR LESS TO THE POINT OF BEGINNING. THE SAID EXCEPTION BEING 10.0 FEET FROM THE OUTSIDE BUILDING LINE ON THE WEST, SOUTH , AND EAST OF SAID BUILDING.

DATED THIS 1 DAY OF JUNE 1967 AT Mc PHERSON KANSAS AND SIGNED AS OF SAME DATE.

F.R. RANKIN
LICENSED PROFESSIONAL ENGINEER.
COUNTY ENGINEER.

F. R. RANKIN
LICENSED
799
KANSAS
PROFESSIONAL ENGINEER

MICROFILM