http://www.adultpdf.com
Created by TIFF To PDF trial version, to remove this mark, please register this software.

# A SURVEY OF LOTS 3 & 4
# INDUSTRIAL 1ST. ADDITION SUPPLEMENT 1
# CITY OF MC PHERSON, KANSAS

Sec. 22 19-3

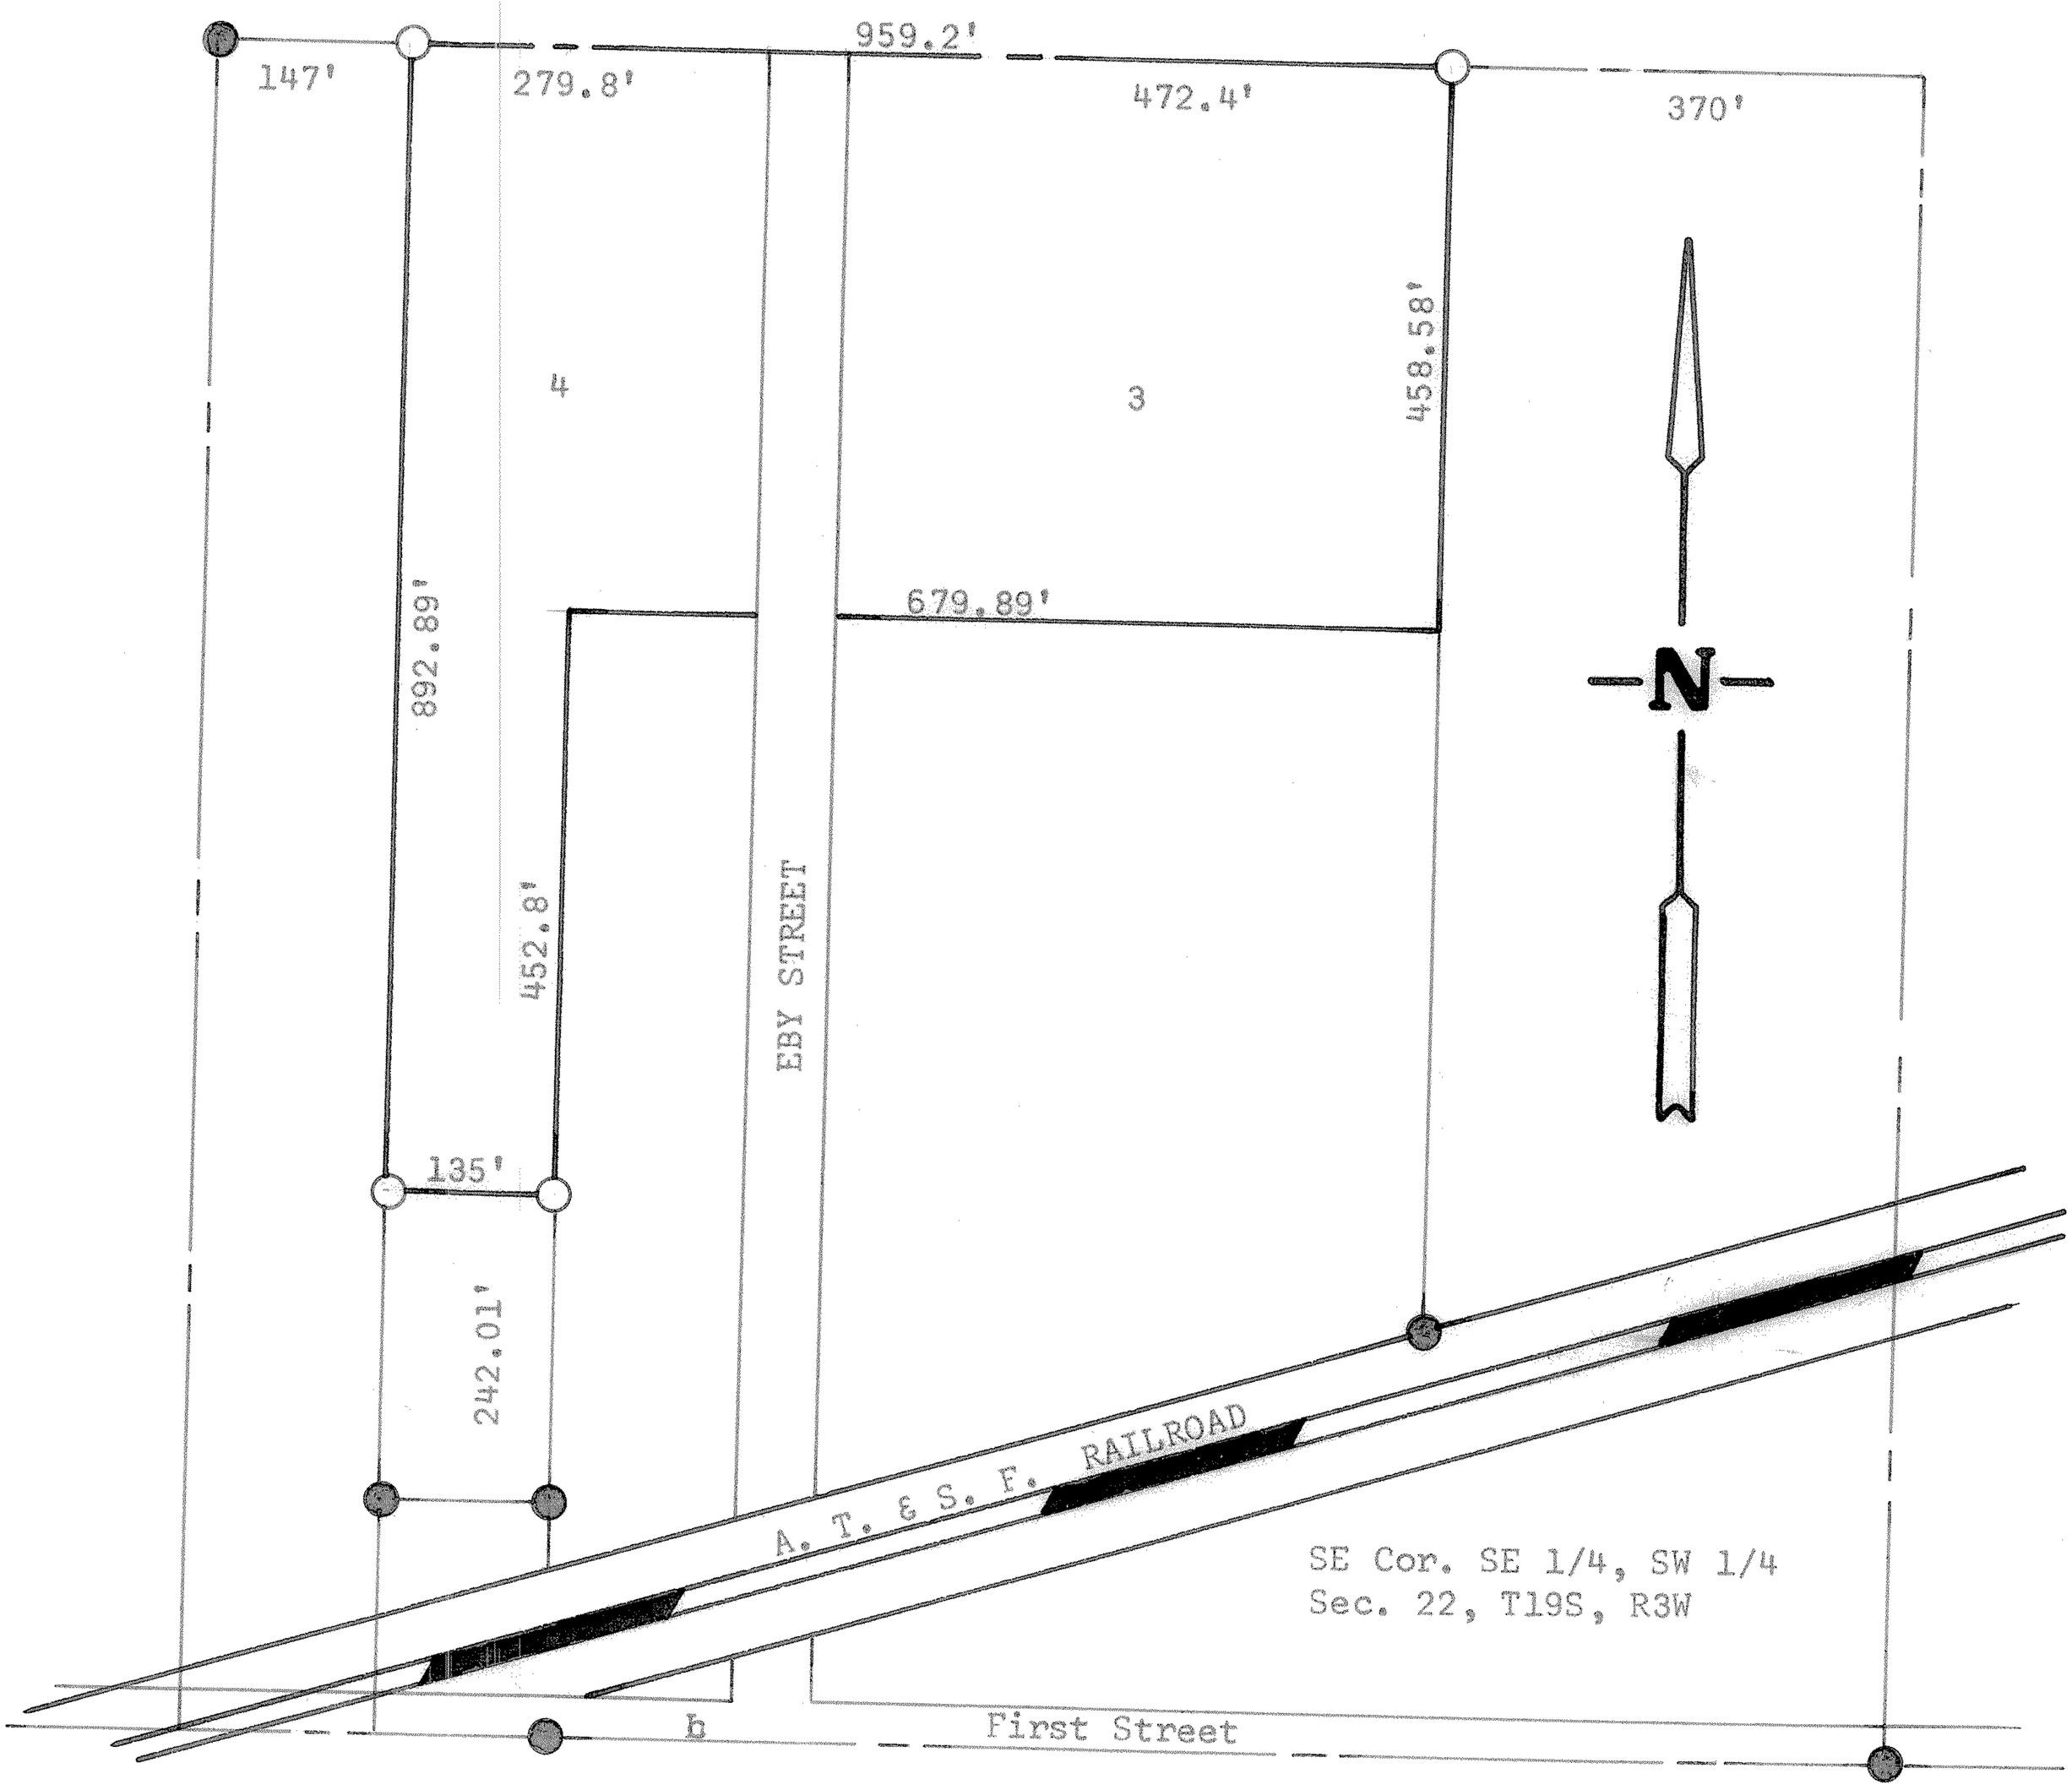


● Pins Found This Survey

○ Pins Set This Survey

State of Kansas )
County of McPherson) SS

I, Francis Rankin, County Engineer of McPherson County, Kansas, do hereby certify that under my supervision a survey was made of Lots 3 & 4, Industrial 1st Addition Supplement 1 to the City of McPherson, Kansas, and that the accompanying plat is a true exhibit of said survey as far as it is known to me.

Survey called for by Kit Manufacturing

Signed this 3/4 day of March, 1969

F. R. Rankin

F. R. Rankin
County Engineer
McPherson, Kansas

F. R. RANKIN
LICENSED
799
KANSAS
PROFESSIONAL ENGINEER