http://www.adultpdf.com
Created by TIFF To PDF trial version, to remove this mark, please register this software.

SURVEY OF A TRACT OF LAND IN THE SE 1/4 SECTION 22, TWP. 19S, R3W MC PHERSON, KANSAS

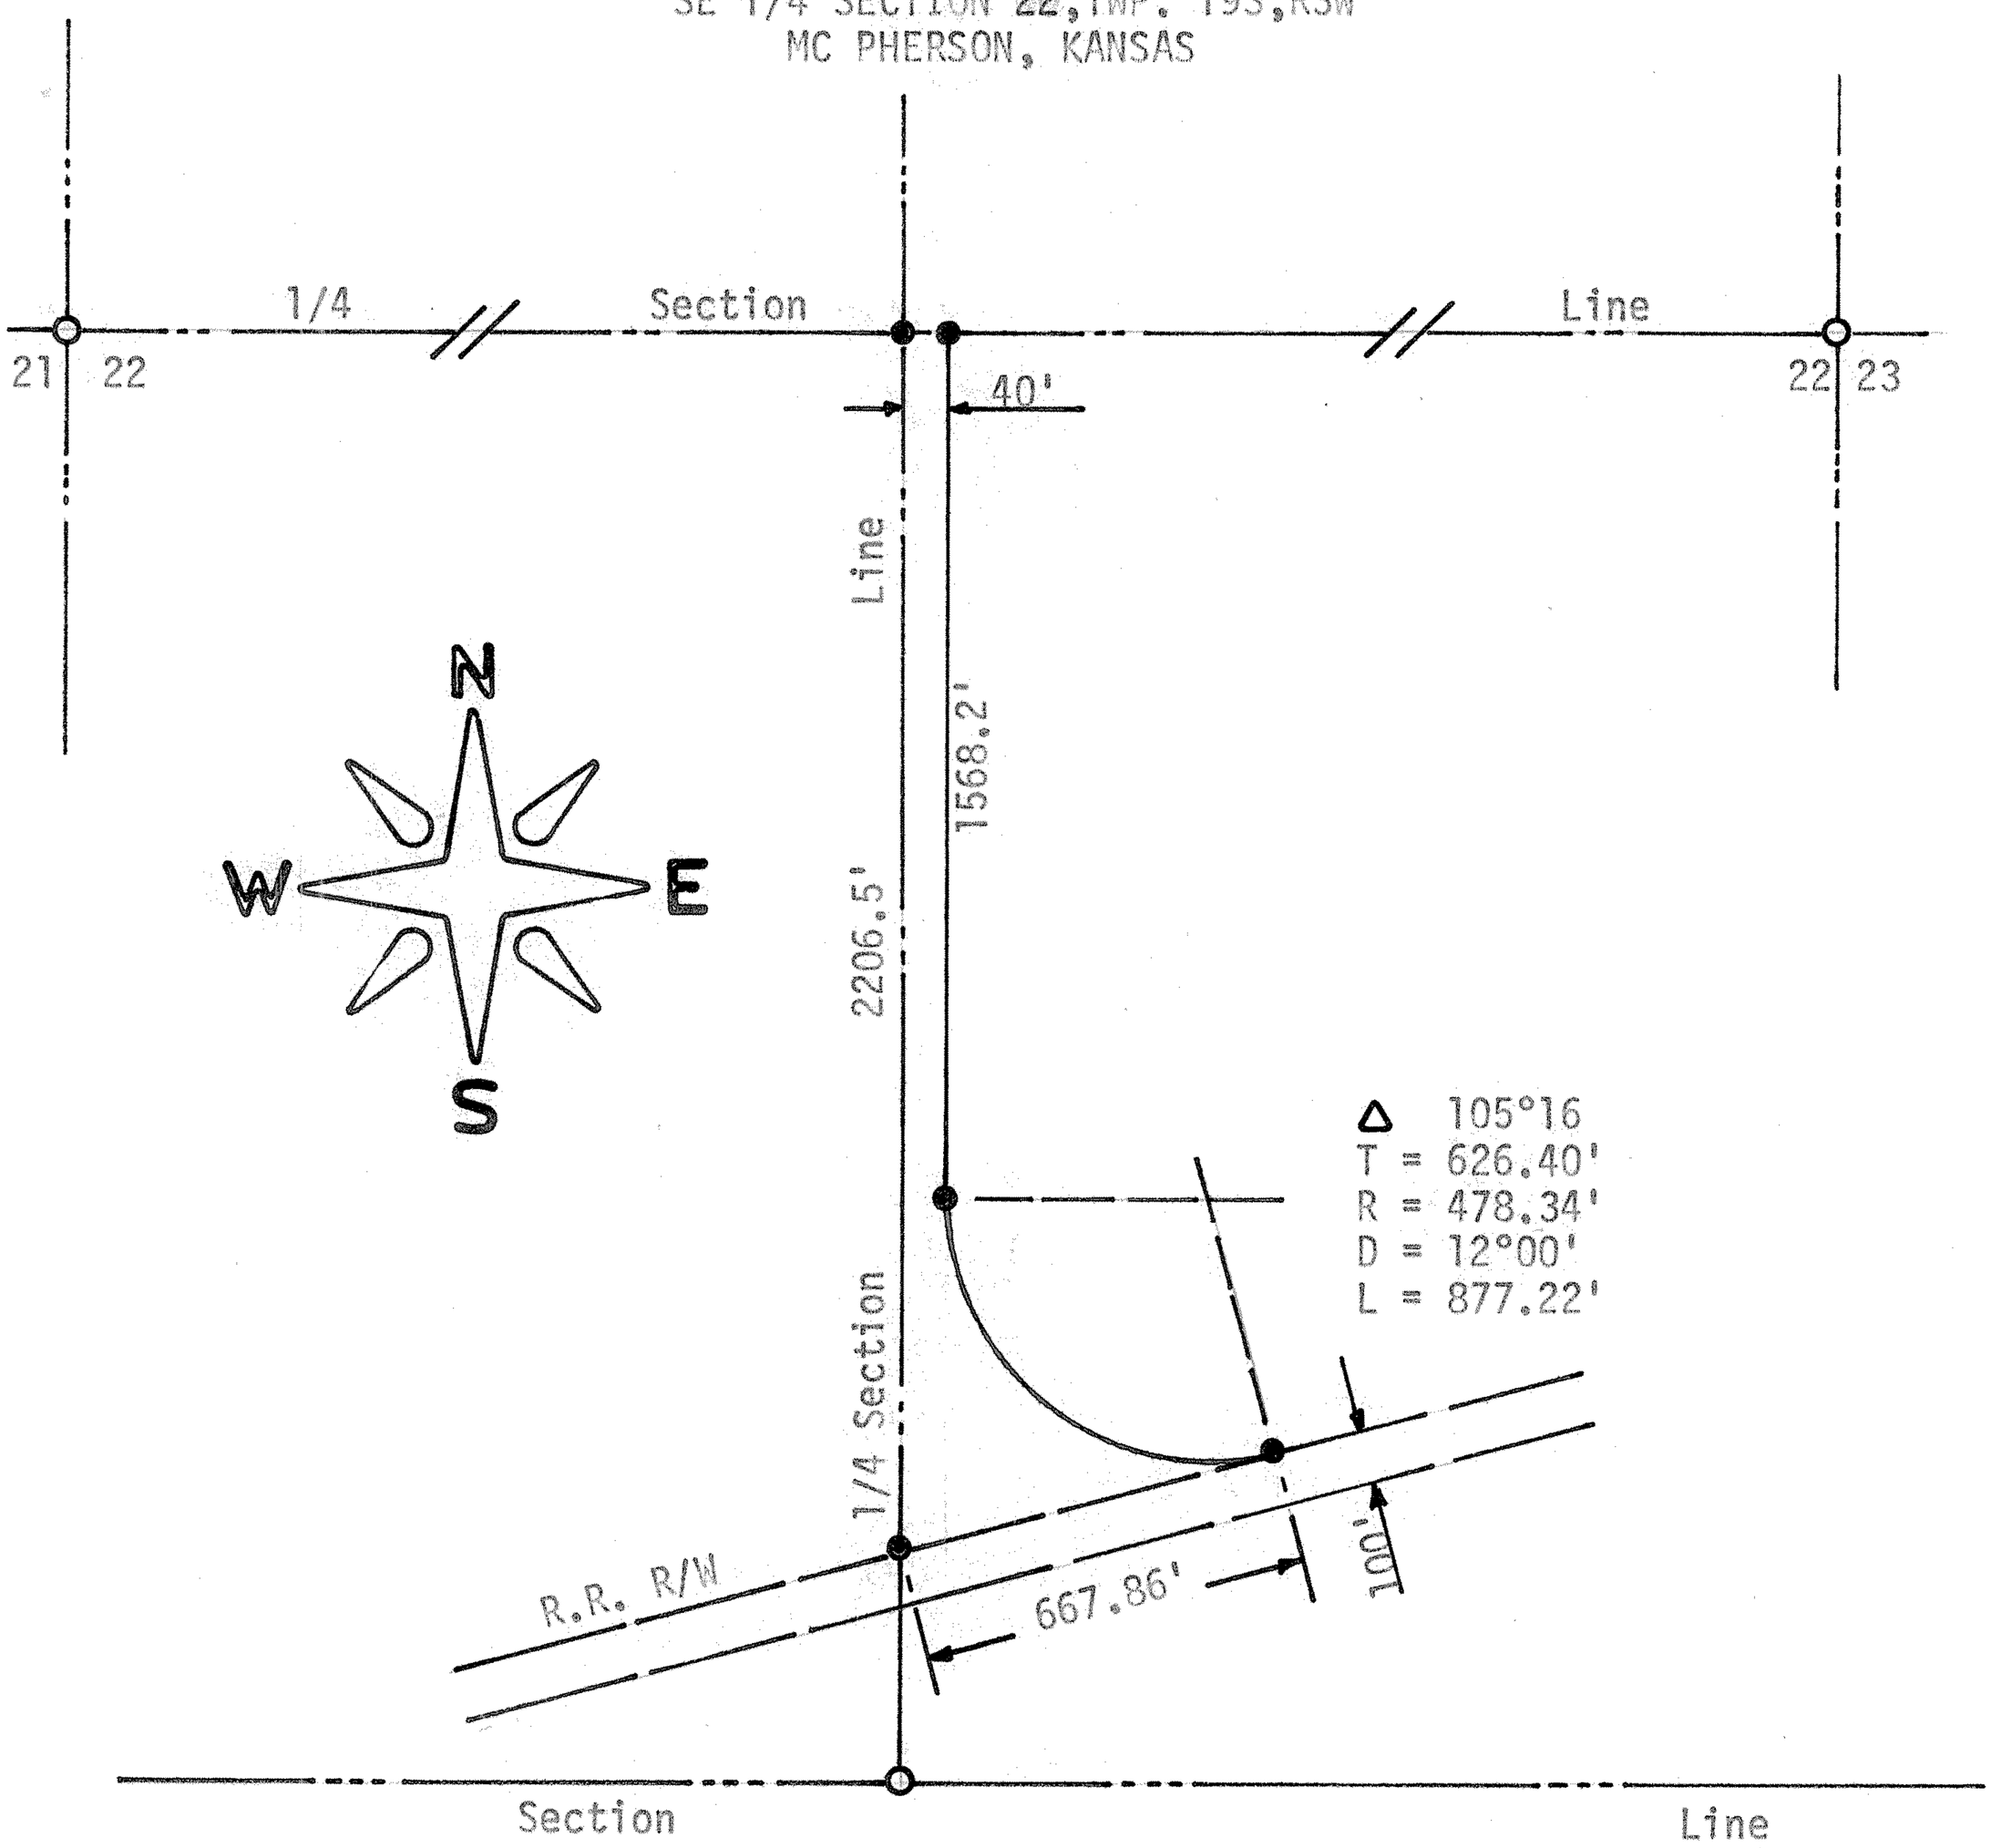

○ Pins Set Previous Survey
● Pins Set This Survey

State of Kansas)
County of McPherson) SS

I, F. R. Rankin, County Engineer of McPherson County, Kansas, do hereby certify that under my supervision a survey was made in the SE 1/4, Section 22, T19S, R3W of the 6th P.M. and described as follows: Beginning at the NW corner of said SE 1/4; thence South along the West line of said SE 1/4 2206.5 feet to the North line of the A.T.& S.F. R.R. right-of-way; thence Northeasterly along said R/W 667.86 feet; thence Northwesterly along a curved line with a radius of 478.34 feet a distance of 877.22 feet to a point being 40 feet East of the West line of said SE 1/4; thence North 1568.2 feet to the North line of said SE 1/4; thence West 40 feet to the place of beginning. The land herein described contains 4.29 acres more or less and the above plat is a true exhibit of said survey as far as it is known to me.

Survey requested by John Bremyer

Signed this 16 day October 1972

F. R. Rankin

F. R. Rankin, P. E.
County Engineer
McPherson, Kansas

F. R. RANKIN LICENSED 799 KANSAS PROFESSIONAL ENGINEER

MICROFILM