http://www.adultpdf.com
Created by TIFF To PDF trial version, to remove this mark, please register this software.

A SURVEY OF A TRACT OF LAND IN THE SE 1/4, SE 1/4 OF SECTION 22, TOWNSHIP 19S, RANGE 3 WEST MC PHERSON COUNTY, KANSAS

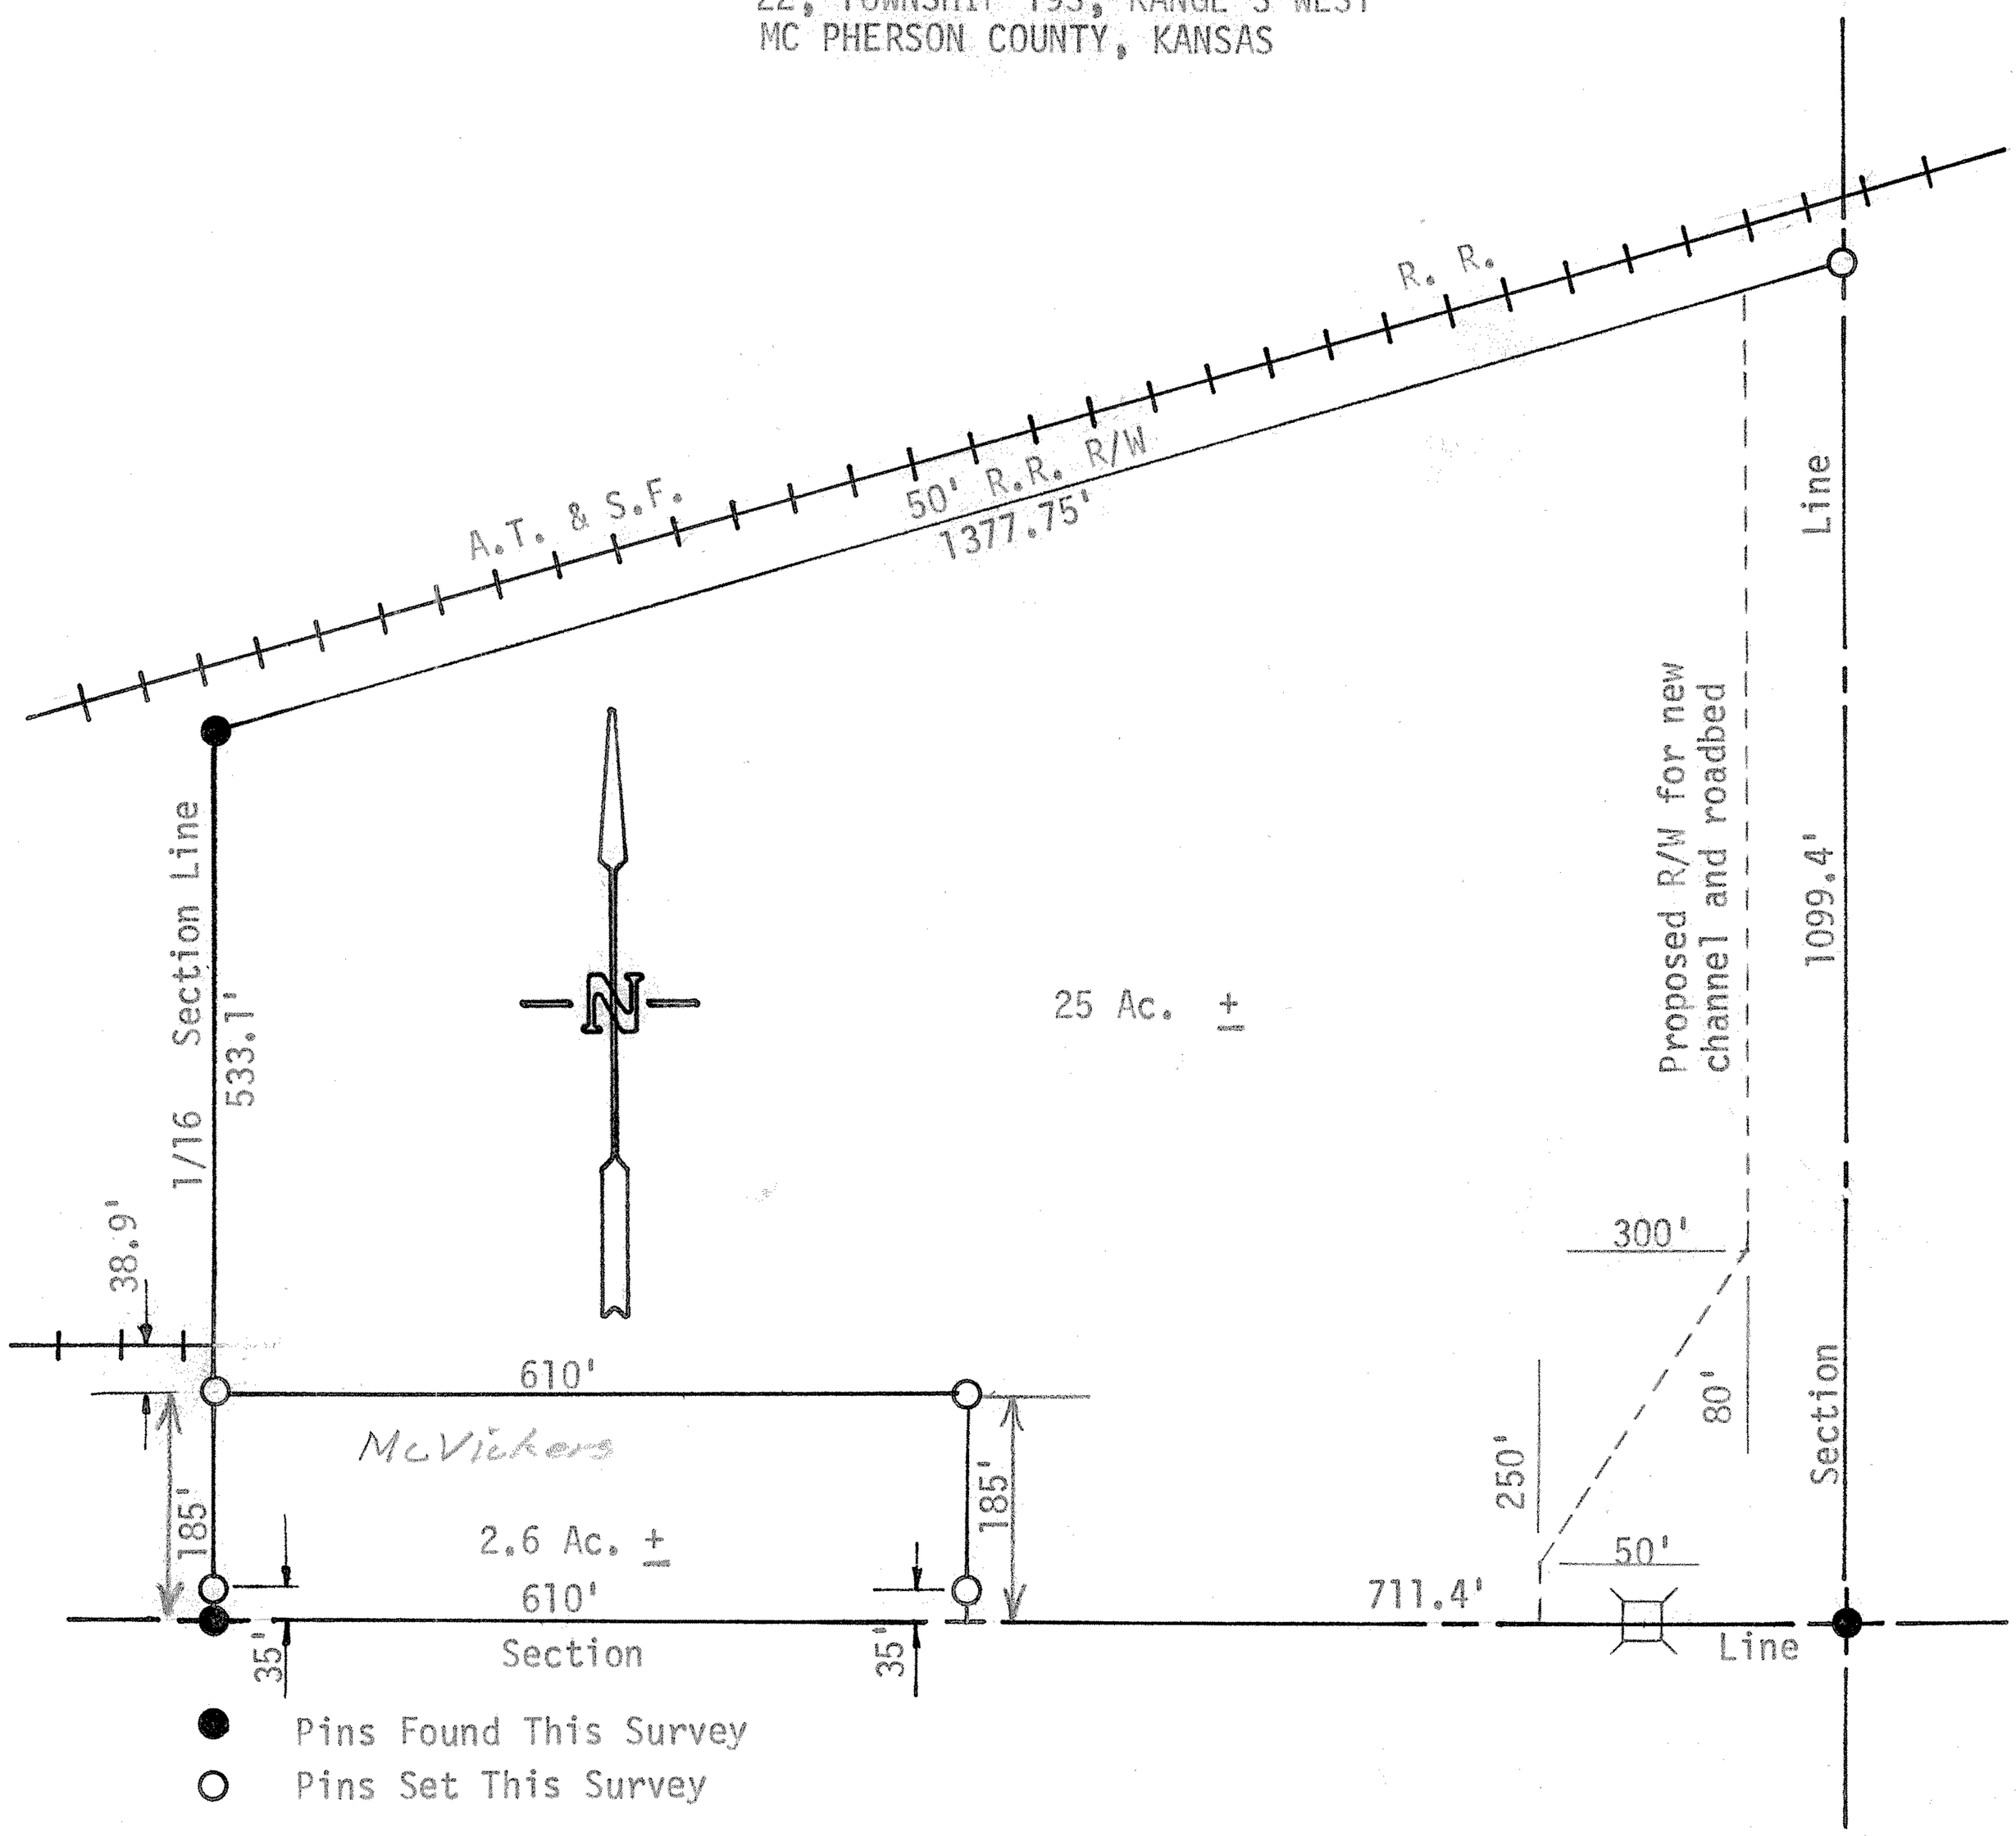

State of Kansas)
County of McPherson) SS

I, F. R. Rankin, County Engineer of McPherson County, Kansas, do hereby certify that under my supervision a survey was made in the SE 1/4, SE 1/4 of Section 22, Twp. 19S, Rge. 3W and described as follows:

Commencing at the SW corner of the SE 1/4, SE 1/4 of Said Section 22; thence North on 1/16th line 185 feet to the place of beginning; thence East 610 feet; thence South, to the Section Line, 185 feet; thence East, on Section Line, 711.4 feet; thence North, on Section Line, 1099.4 feet to the railroad right of way; thence Southwesterly, on the railroad right of way, 1377.75 feet to the 1/16th line; thence South, on 1/16th line, 533.1 feet to the point of beginning. Said tract contains 25.0 acres more or less and the above tract is a true exhibit of said survey as far as it is known to me.

Survey called for by Tom Evans, Wickes Homes Inc.

Signed on this 22 day of November, 1972

F. R. Rankin, P. E.
County Engineer
McPherson County, Kansas

F. R. RANKIN LICENSED 799 KANSAS PROFESSIONAL ENGINEER

MICROFILM